




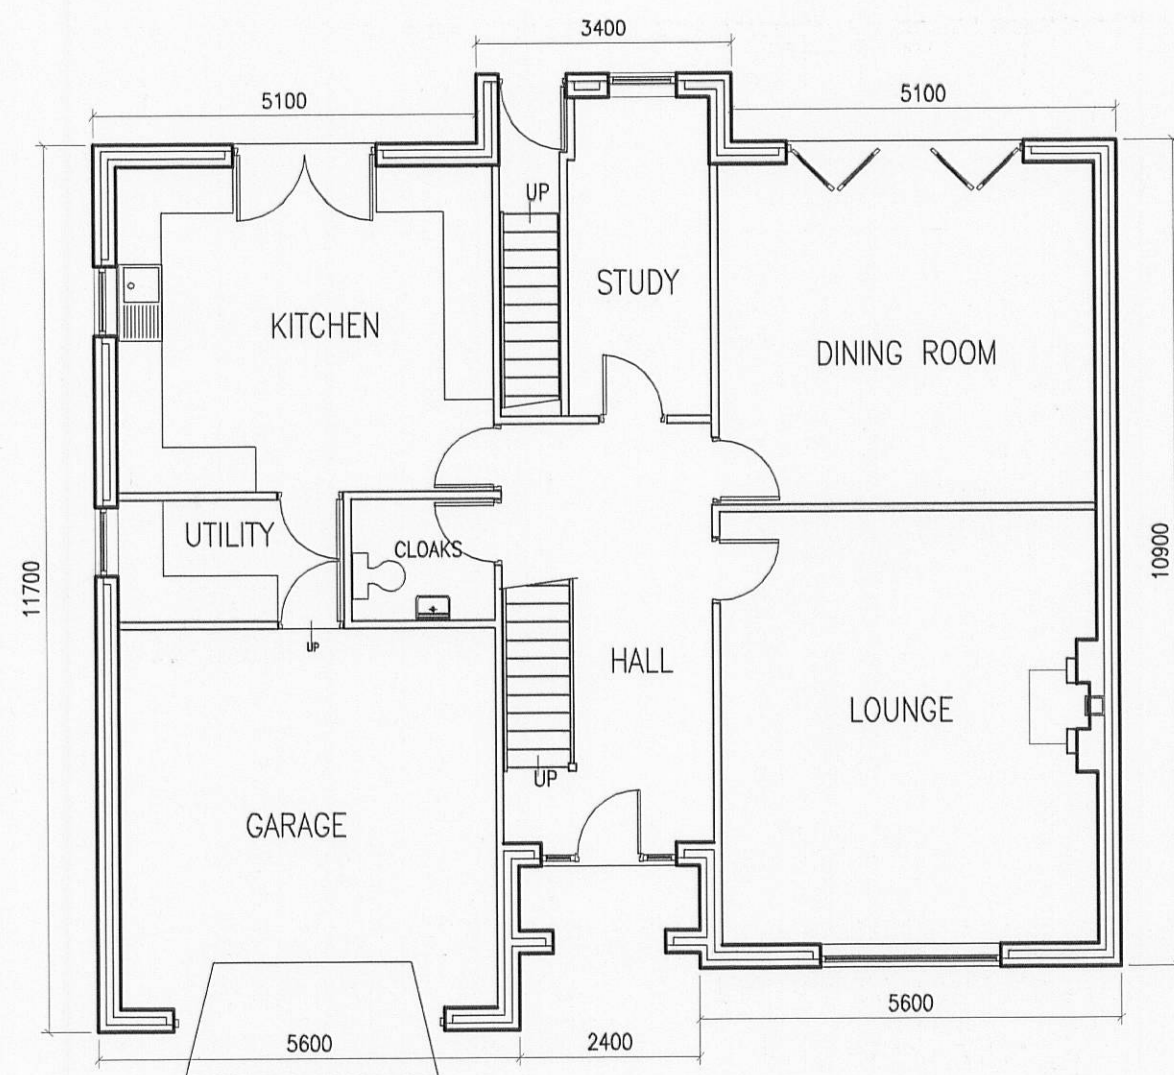

GROUND FLOOR PLAN

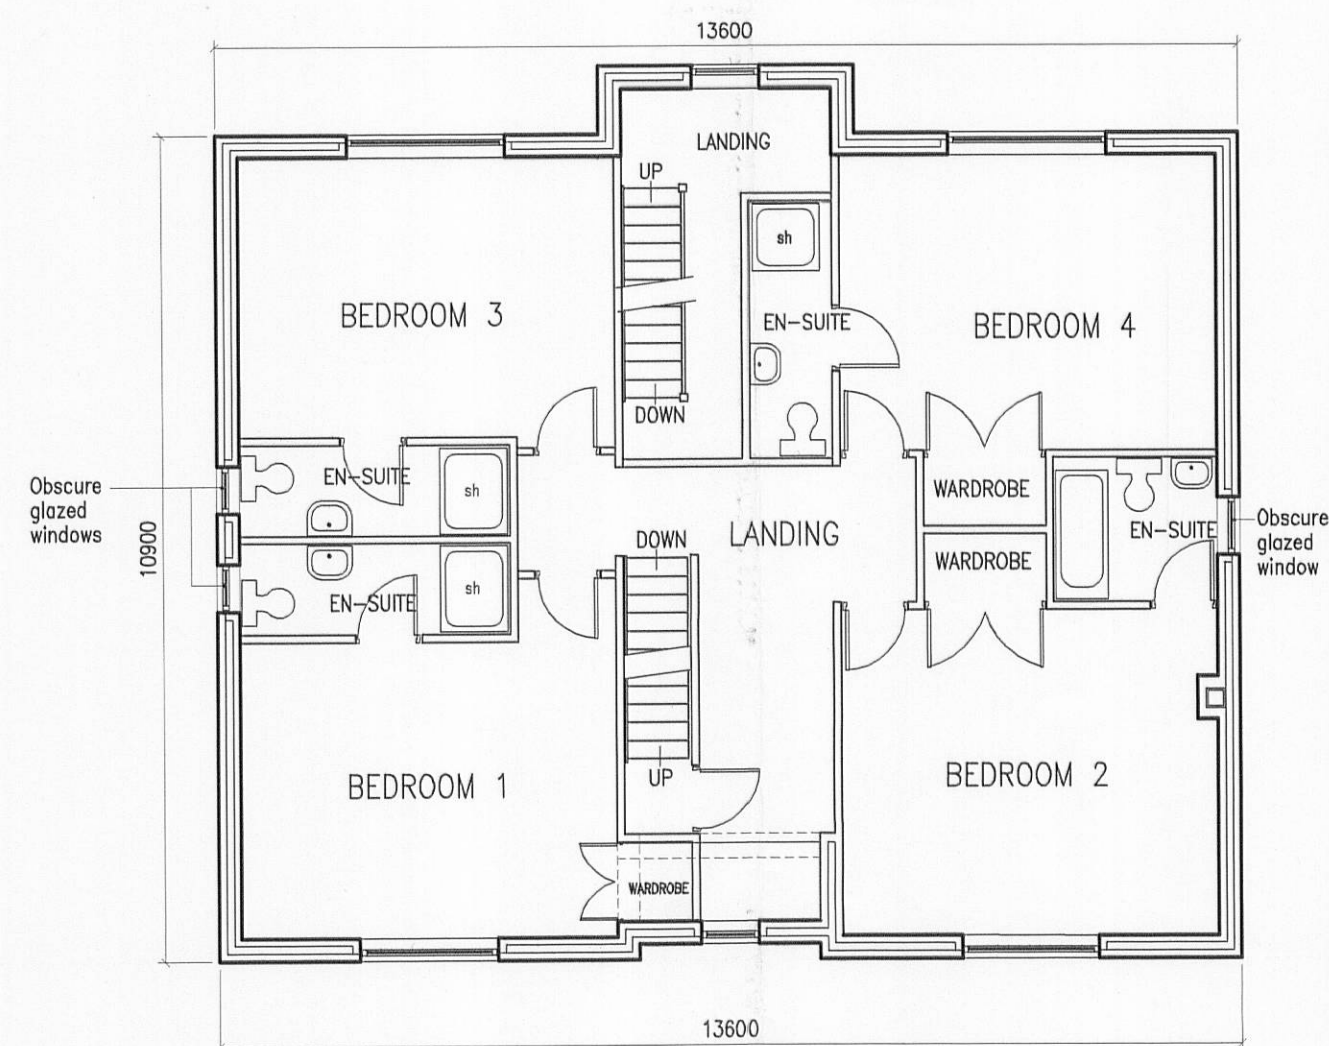

FIRST FLOOR PLAN

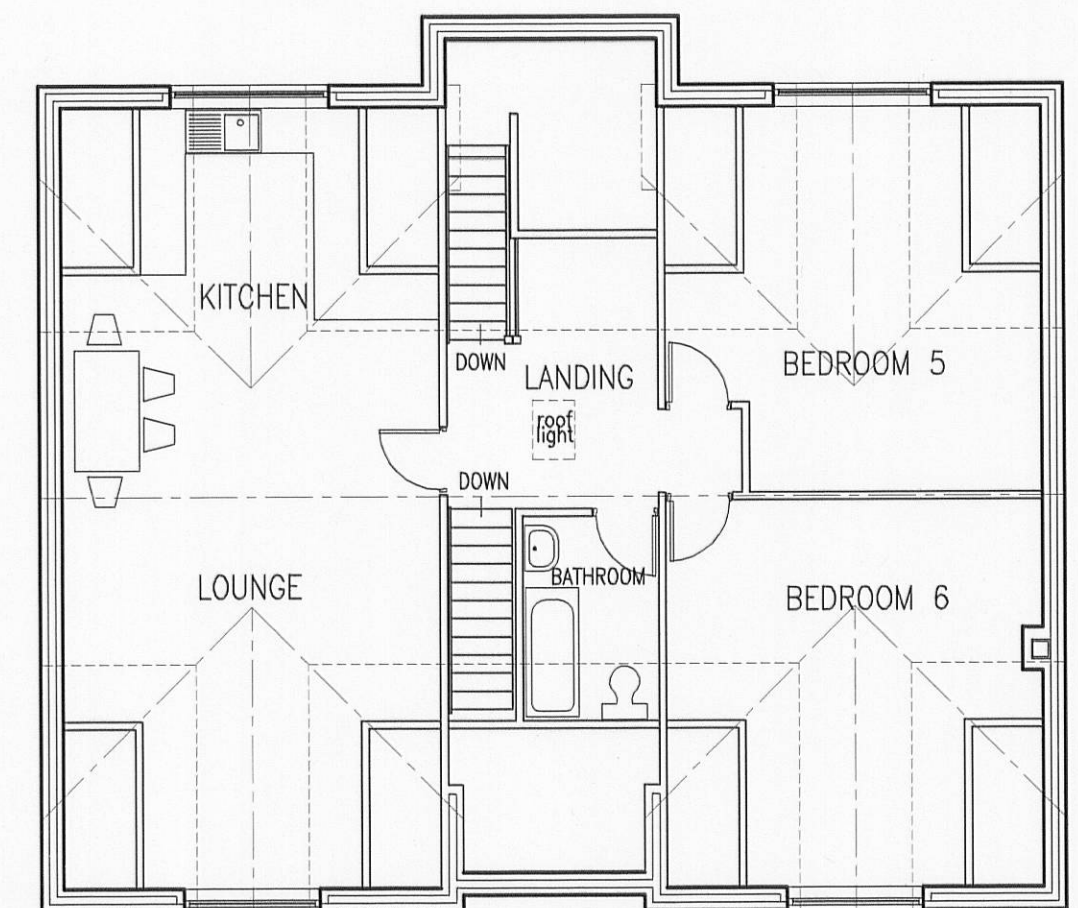

SECOND FLOOR PLAN



FRONT ELEVATION



REAR ELEVATION



END ELEVATION TO SUNNYMEADE COTTAGE



END ELEVATION TO HAWTHORNE PLACE

320110796P

Project		Proposed Dwelling in grounds of Sunnymead Cottage, Hawthorn Place, Clitheroe. For Mr. A. Field.		Ron Valovin, Architectural Services, 9 Green Drive, Clitheroe, Lancs. BB7 2BB. Tel. 01200 427167.	
Title		PROPOSED PLANS AND ELEVATIONS.		File Name	
Scale	1-100	Date	27/7/11	Drawn	RAW
					379-1