



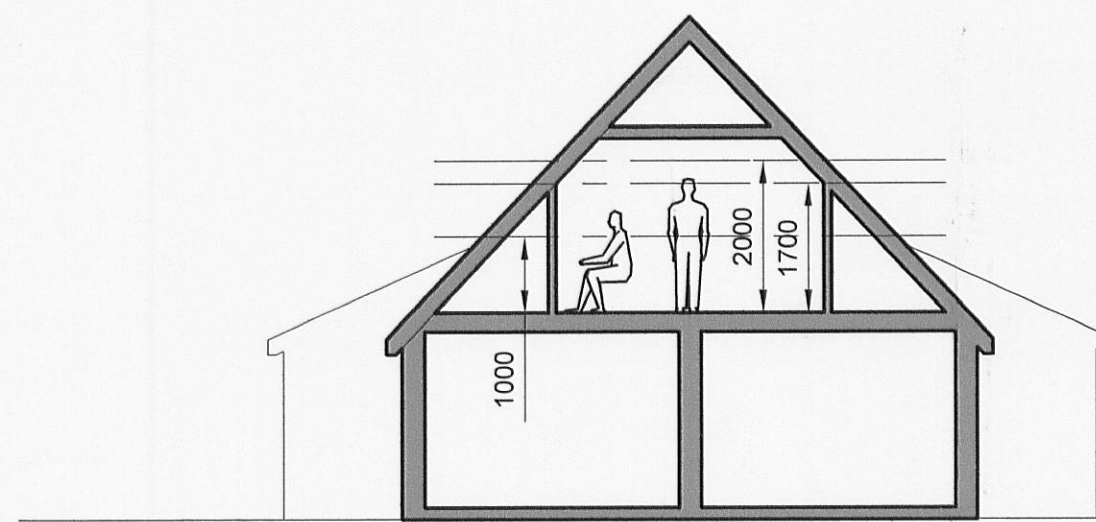

SECTION

2no VELUX LIGHTS AS
APPROVED


PROPOSED VELUX LIGHT
APPROX 1140w x 1180h TO
BE ESCAPE TYPE AS REQD
BY BLDG REGS

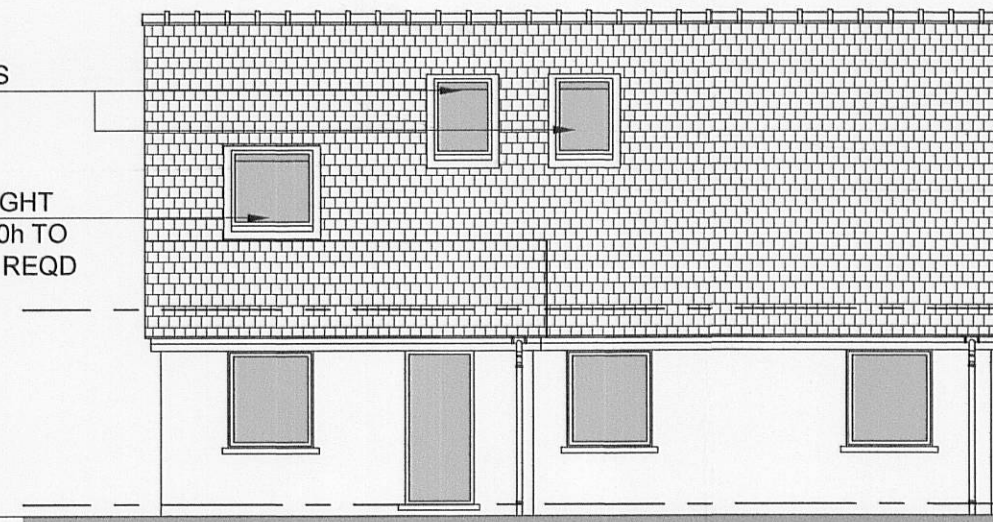


WEST




SOUTH

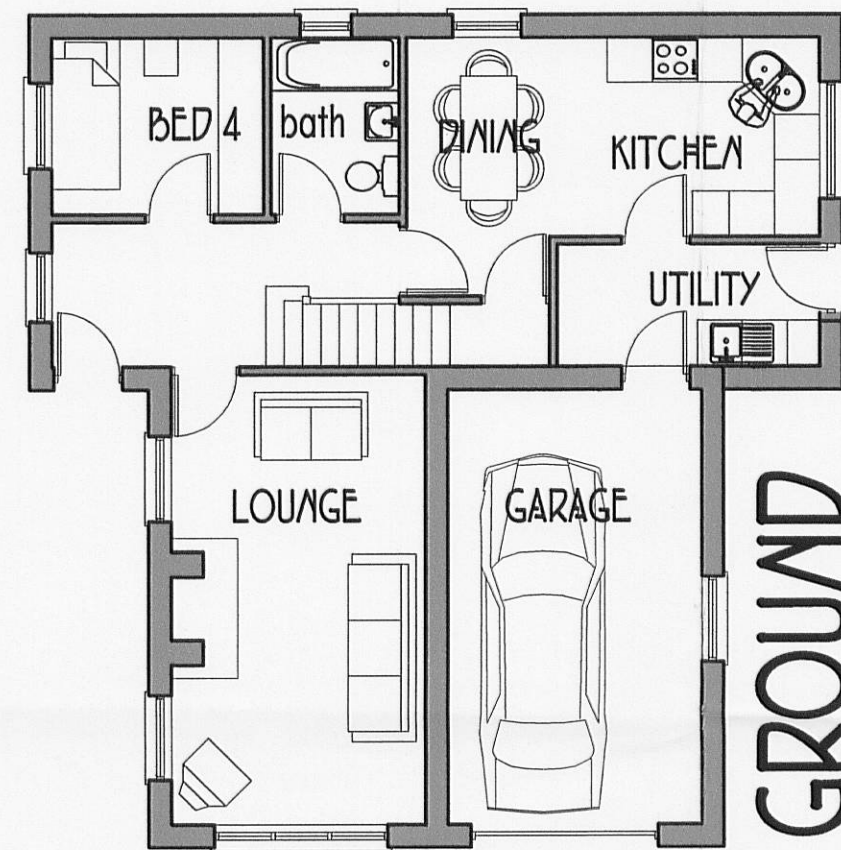


GROUND

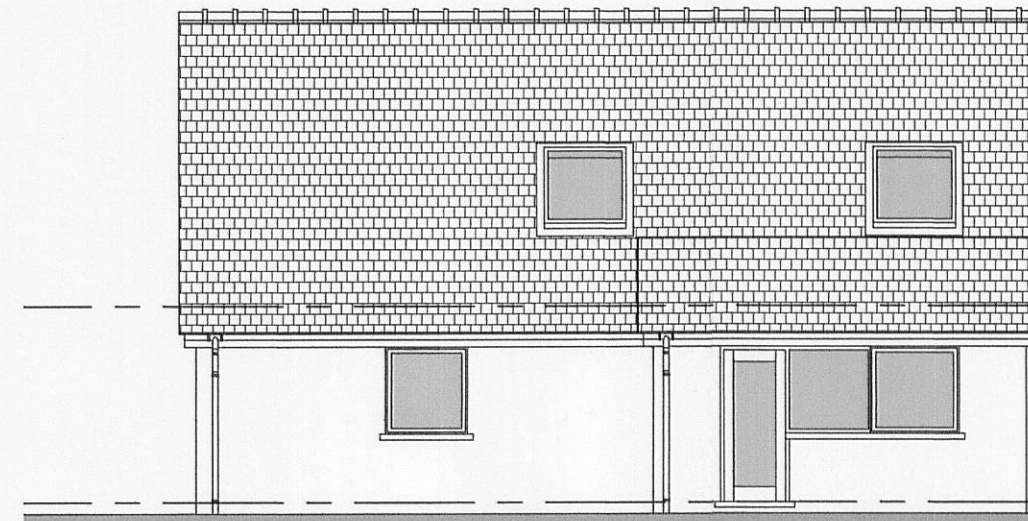

EAST

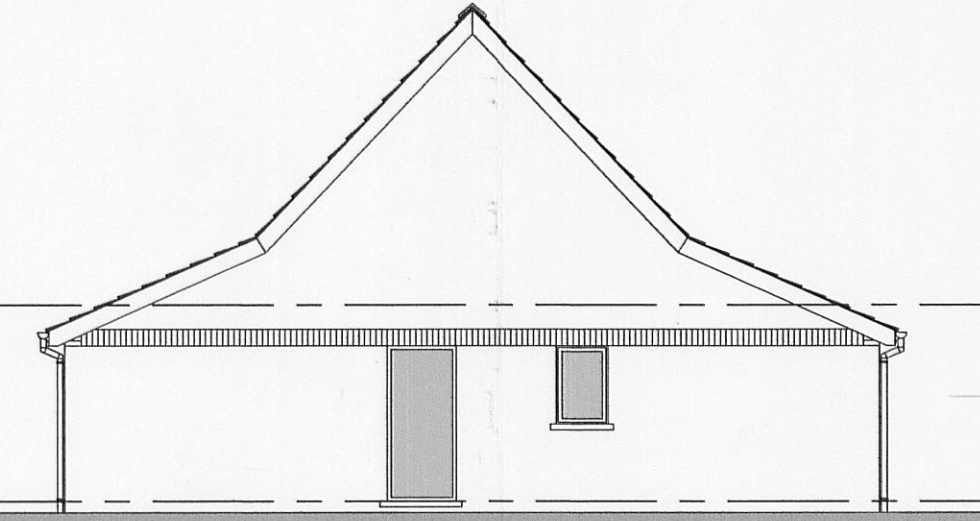

NORTH

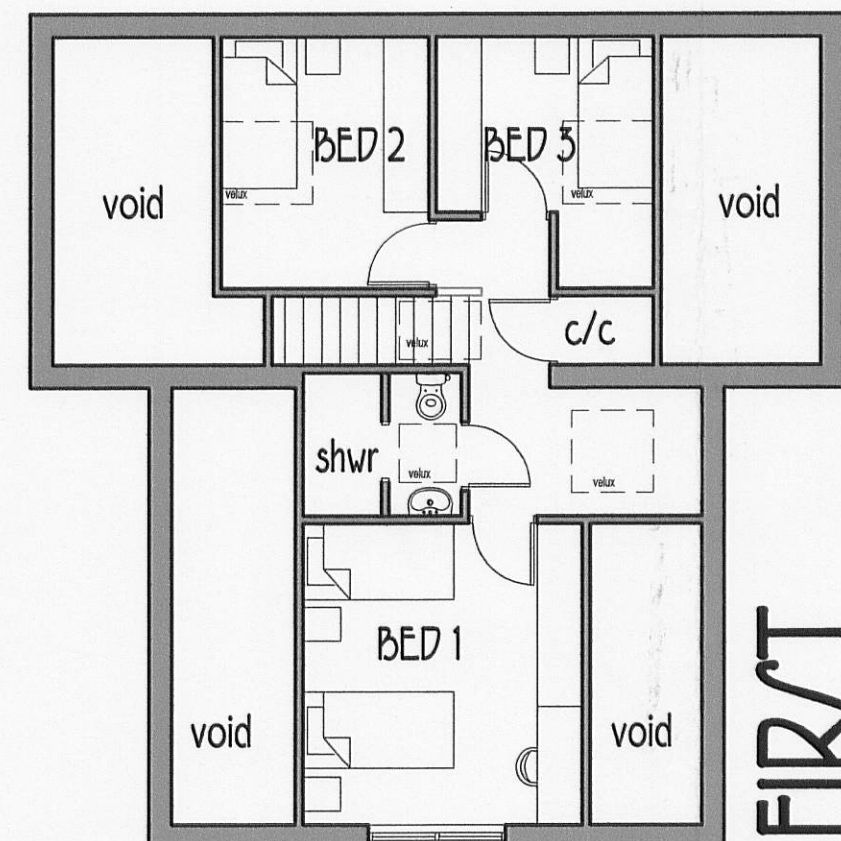


FIRST



Crown Copyright. All rights reserved. Licence Number 100020449

SITE + LOCATION PLAN 1:500

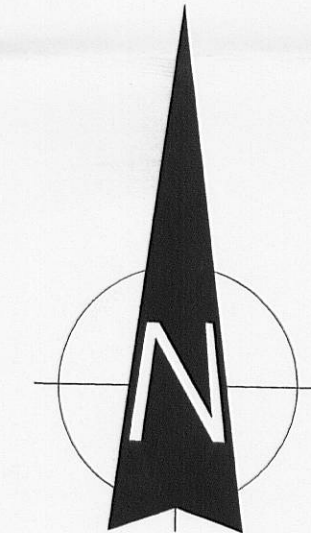

320110806P

BM 32.92m

1:100

PROPOSED
VELUX LIGHT
118/20 SEPT 2011

THE BEE-HIVE
CHESTERBROOK
RIBCHESTER

KARL ZALDATY
BA(Hons) DipArchDist RIBA
HATHERAGE BARN
MOORSIDE LANE
WOODPLUMPTON
PRESTON
PR4 0TB
01772 691712

