



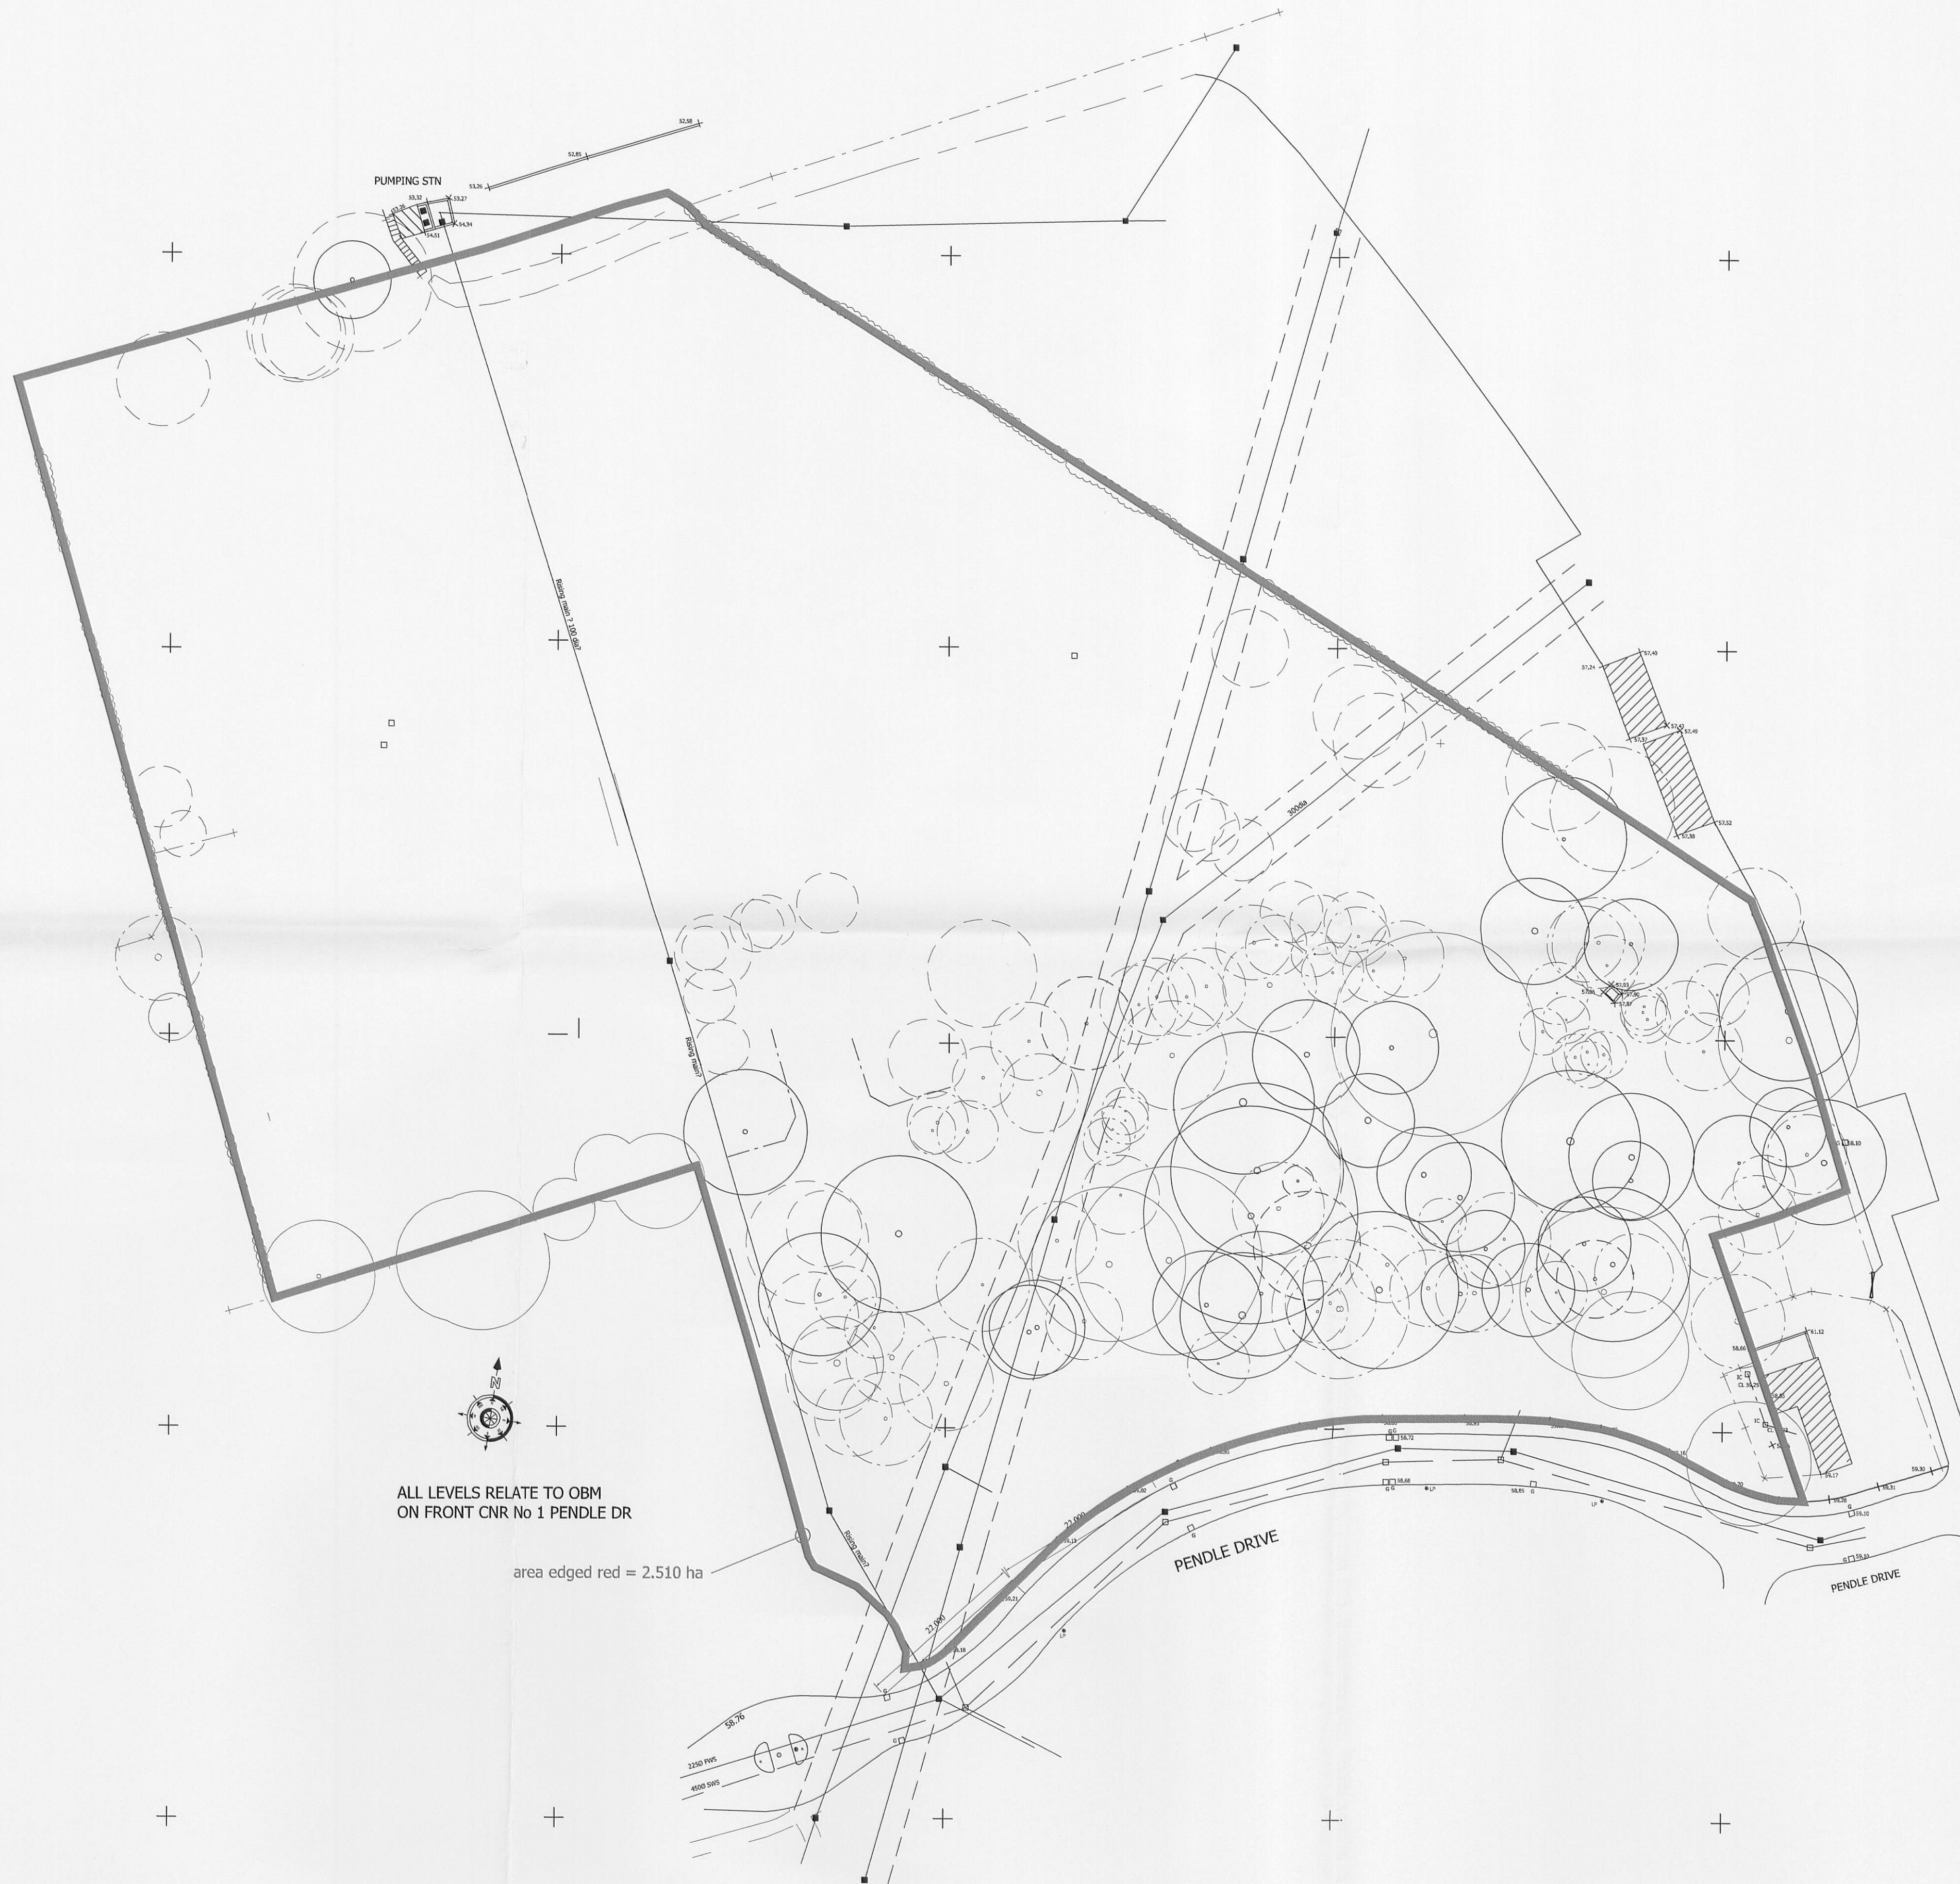

320110837P

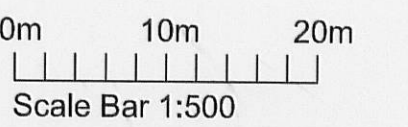

CLIENT Taylor Wimpey Manchester				
PROJECT Pendle Drive, Whalley - Calderstones Phase 3				
DRAWING TITLE Proposed Site Boundary				
DATE 21/03/11	SCALE 1:500 @ A1	DRAWN asl	DRWG No. 10/094/P03	REV

LMP
ARCHITECTURAL CONSULTANTS

213 PRESTON ROAD
WHITTLE-LE-WOODS
CHORLEY
LANCASHIRE
PR6 7PS
TEL: 01257 261555
FAX: 01257 267224
www.lmparchitects.co.uk
© Copyright Lawson Margitson Practice Ltd.