




FRONT ELEVATION

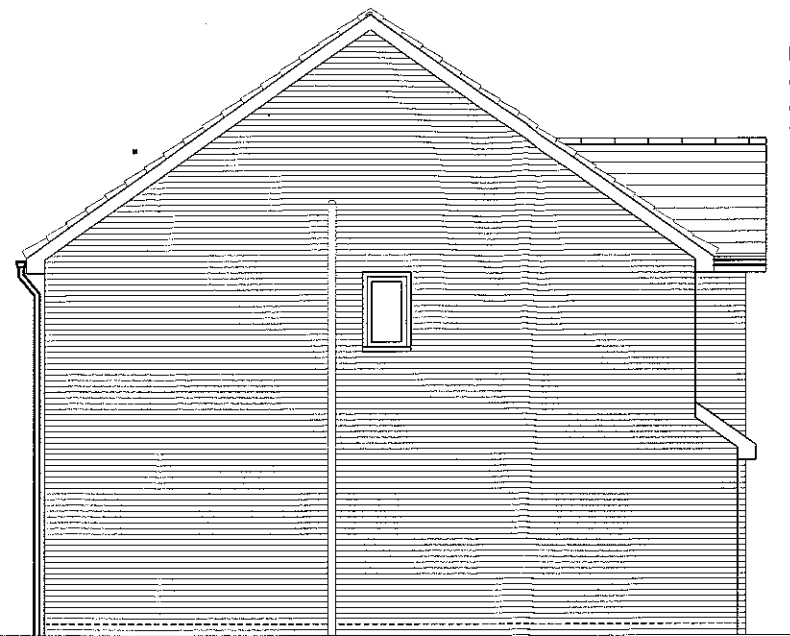

SIDE ELEVATION

Prominent side elevations to have glazing bars & head treatment

MATERIAL SCHEDULE

Plots -

MAIN FACING BRICKWORK	- WIENERBERGER GAINSBOROUGH MULTI STOCK
DETAIL HEADS & CILLS. FEATURES	- STONE -BATH COLOUR
ROOF TILES	- RUSSELL GRAMPAN SMOOTH GREY
WINDOWS & DOORS	- WHITE UPVC
FASCIA & SOFFIT	- WHITE
RAIN WATER GOODS	- BLACK

Plots 5, 24 40, 43
(AS SHOWN)

MAIN FACING BRICKWORK	- WIENERBERGER GAINSBOROUGH MULTI STOCK
DETAIL HEADS & CILLS. FEATURES	- STONE -BATH COLOUR
ROOF TILES	- RUSSELL GRAMPAN SMOOTH GREY
WINDOWS & DOORS	- WHITE UPVC
FASCIA & SOFFIT	- WHITE
RAIN WATER GOODS	- BLACK

Plots -

MAIN FACING BRICKWORK	- WIENERBERGER GAINSBOROUGH MULTI STOCK
DETAIL HEADS & CILLS. FEATURES	- STONE -BATH COLOUR
ROOF TILES	- RUSSELL GRAMPAN SMOOTH GREY
WINDOWS & DOORS	- WHITE UPVC
FASCIA & SOFFIT	- WHITE
RAIN WATER GOODS	- BLACK

Plots -

MAIN FACING BRICKWORK	- MARSHALLS CROMWELL FINE FACED PITCHED BUFF
DETAIL HEADS & CILLS. FEATURES	- STONE -BATH COLOUR
ROOF TILES	- RUSSELL GRAMPAN SMOOTH GREY
WINDOWS & DOORS	- WHITE UPVC
FASCIA & SOFFIT	- WHITE
RAIN WATER GOODS	- BLACK



REAR ELEVATION



SIDE ELEVATION

Prominent side elevations to have glazing bars & head treatment

AMENDED PLANS RECEIVED
DATE 12 JAN 2012

3 20110837?


Gross Area

-
-

Nett Area

124.23 sq m

1337 ft

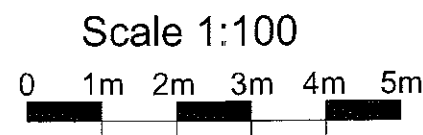


D1337V

4 BED
HOUSE


TAYLOR WIMPEY - PENDLE DRIVE
PLANNING DRAWING

10-094-HT04-2

Taylor
Wimpey

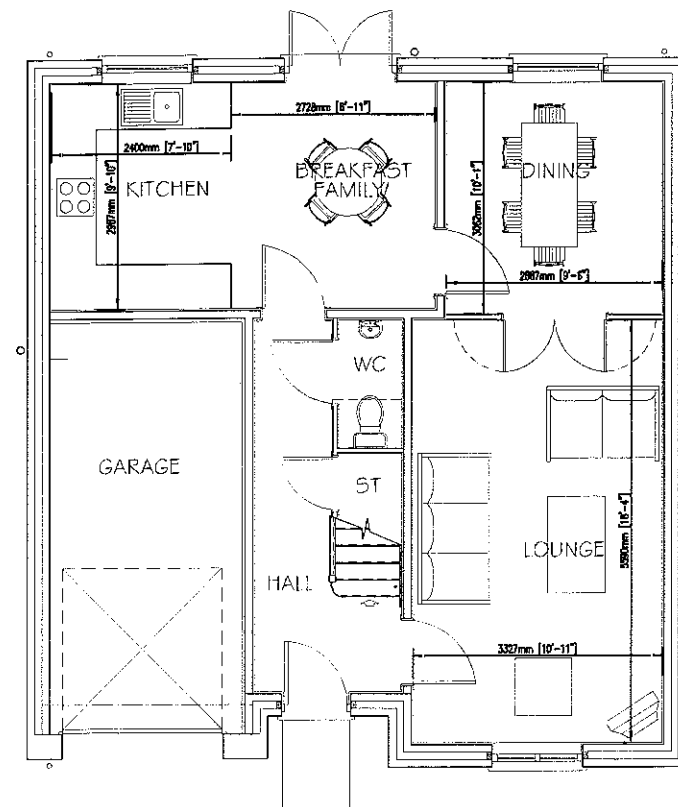

GROUND FLOOR PLAN

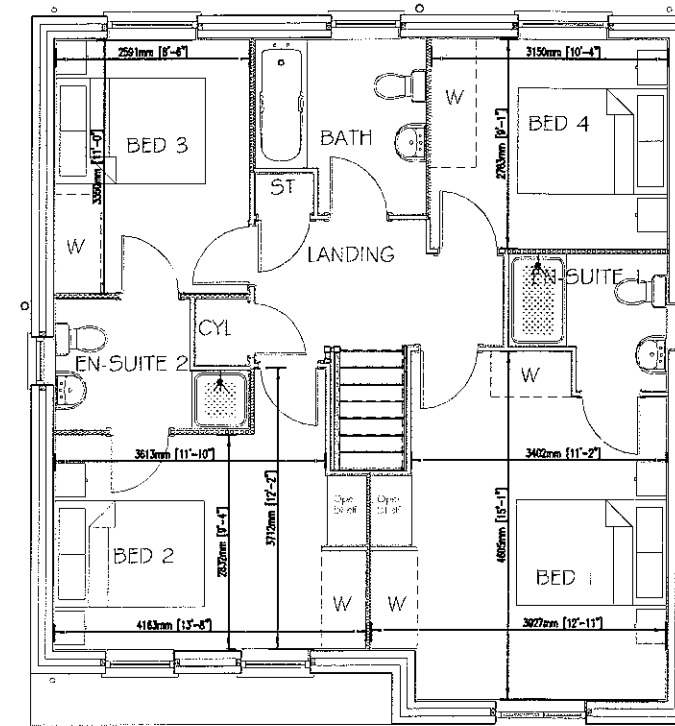

FIRST FLOOR PLAN


AMENDED PLANS RECEIVED
DATE 12 JAN 2012

Gross Area

-
-

Nett Area

124.23 sq m
1337 ft

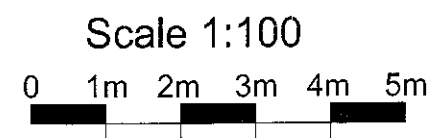

D1337V

4 BED
HOUSE

TAYLOR WIMPEY - PENDLE DRIVE
PLANNING DRAWING

10-094-HT04-1

Taylor
Wimpey

3 20110837?