
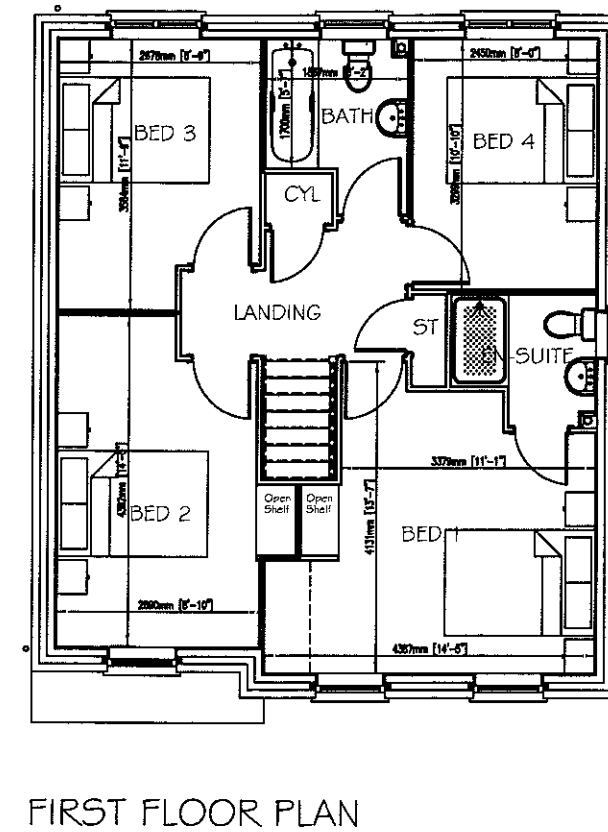



320110837P

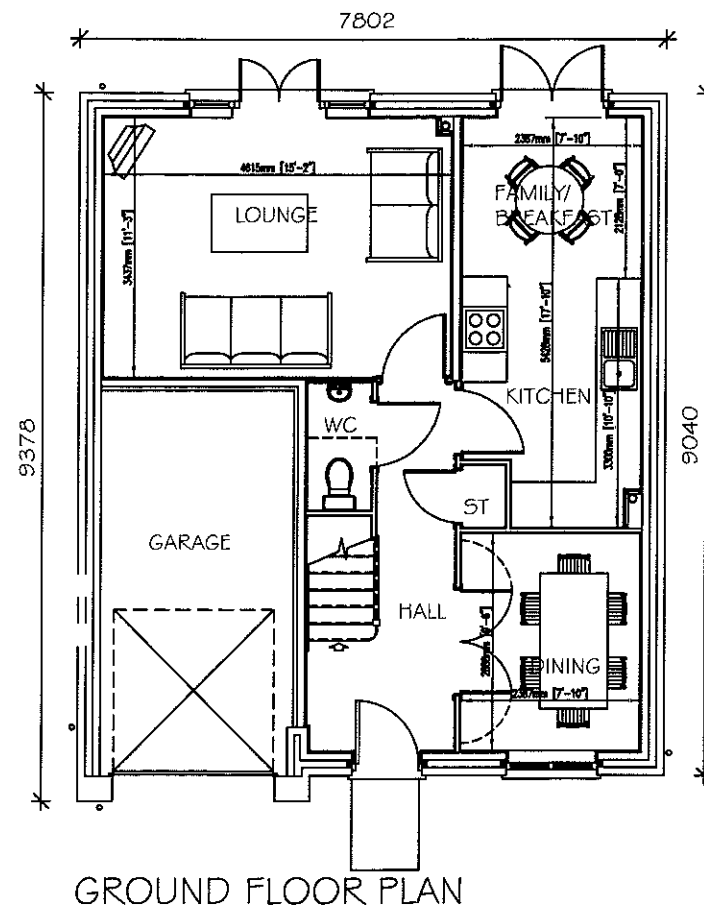

Gross Area

-
-

Nett Area
107.71 sq m
1159 sq ft

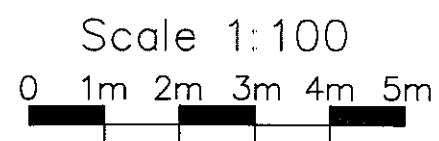

D1159
4 BED
HOUSE

TAYLOR WIMPEY - PENDLE DRIVE
PLANNING DRAWING

10-094-HT01-1

Taylor
Wimpey



FRONT ELEVATION

SIDE ELEVATION



REAR ELEVATION

SIDE ELEVATION

MATERIAL SCHEDULE

Plots 4, 12, 15, 23, 25, 35, 41
(As Shown)

MAIN FACING BRICKWORK	- WIENERBERGER GAINSBOROUGH MULTI STOCK
DETAIL HEADS & CILLS, FEATURES	- STONE -BATH COLOUR
ROOF TILES	- RUSSELL GRAMPAN SMOOTH GREY
WINDOWS & DOORS	- WHITE UPVC
FASCIA & SOFFIT	- WHITE
RAIN WATER GOODS	- BLACK

Plots -

MAIN FACING BRICKWORK	- WIENERBERGER GAINSBOROUGH MULTI STOCK
DETAIL HEADS & CILLS, FEATURES	- STONE -BATH COLOUR
ROOF TILES	- RUSSELL GRAMPAN SMOOTH GREY
WINDOWS & DOORS	- WHITE UPVC
FASCIA & SOFFIT	- WHITE
RAIN WATER GOODS	- BLACK

Plots -

MAIN FACING BRICKWORK	- WIENERBERGER GAINSBOROUGH MULTI STOCK
DETAIL HEADS & CILLS, FEATURES	- STONE -BATH COLOUR
ROOF TILES	- RUSSELL GRAMPAN SMOOTH GREY
WINDOWS & DOORS	- WHITE UPVC
FASCIA & SOFFIT	- WHITE
RAIN WATER GOODS	- BLACK


Plots -

MAIN FACING BRICKWORK	- MARSHALLS CROMWELL FINE FACED PITCHED BUFF
DETAIL HEADS & CILLS, FEATURES	- STONE -BATH COLOUR
ROOF TILES	- RUSSELL GRAMPAN SMOOTH GREY
WINDOWS & DOORS	- WHITE UPVC
FASCIA & SOFFIT	- WHITE
RAIN WATER GOODS	- BLACK

320110837P

Gross Area

Nett Area
107.71 sq m
1159 sq ft

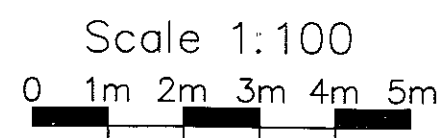


D1159
4 BED
HOUSE


TAYLOR WIMPEY - PENDLE DRIVE
PLANNING DRAWING

10-094-HT01-2

Taylor
Wimpey

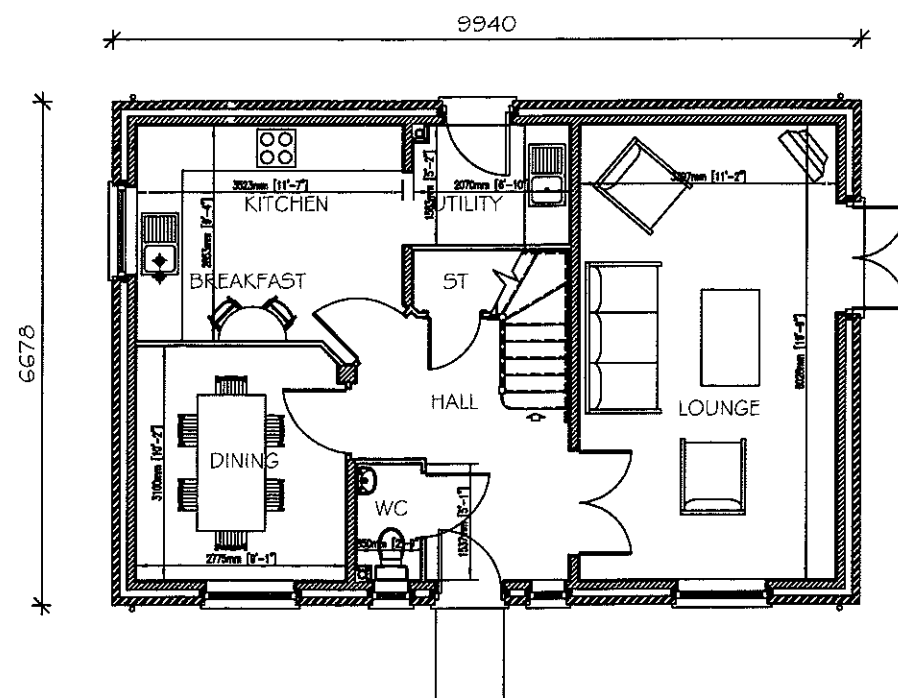


GROUND FLOOR PLAN

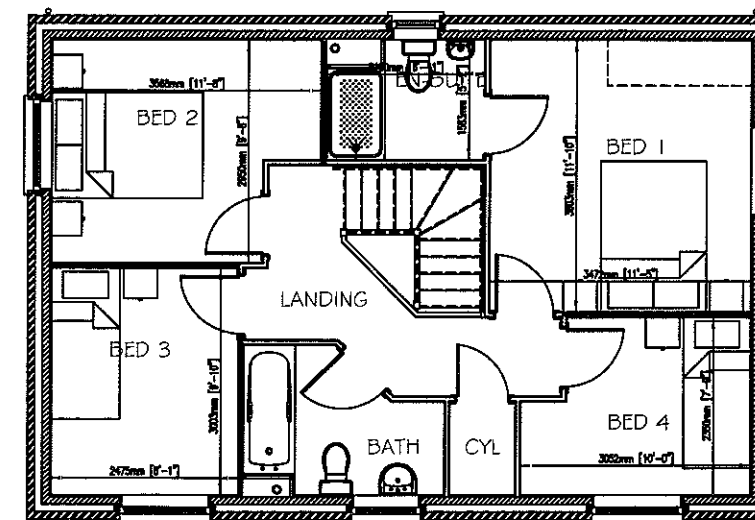

FIRST FLOOR PLAN

Gross Area

—
—
Nett Area
113.97 sq m
1227 ft

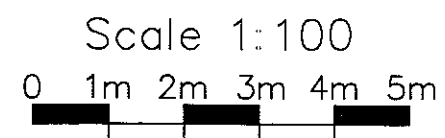

D1227
4 BED
HOUSE

TAYLOR WIMPEY — PENDLE DRIVE
PLANNING DRAWING

10-094-HT02-1

Taylor
Wimpey

320110837P



FRONT ELEVATION



SIDE ELEVATION

MATERIAL SCHEDULE

Plots -

- | | |
|--------------------------------|---|
| MAIN FACING BRICKWORK | - WIENERBERGER GAINSBOROUGH MULTI STOCK |
| DETAIL HEADS & CILLS, FEATURES | - STONE -BATH COLOUR |
| ROOF TILES | - RUSSELL GRAMPAN SMOOTH GREY |
| WINDOWS & DOORS | - WHITE UPVC |
| FASCIA & SOFFIT | - WHITE |
| RAIN WATER GOODS | - BLACK |

Plots -

- | | |
|--------------------------------|---|
| MAIN FACING BRICKWORK | - WIENERBERGER GAINSBOROUGH MULTI STOCK |
| DETAIL HEADS & CILLS, FEATURES | - STONE -BATH COLOUR |
| ROOF TILES | - TILE HANGING - PLAIN TILE SMOOTH GREY |
| WINDOWS & DOORS | - WHITE UPVC |
| FASCIA & SOFFIT | - WHITE |
| RAIN WATER GOODS | - BLACK |

Plots 18, 19, 39
(AS SHOWN)

- | | |
|--------------------------------|--|
| MAIN FACING BRICKWORK | - WIENERBERGER GAINSBOROUGH MULTI STOCK |
| DETAIL HEADS & CILLS, FEATURES | - STONE -BATH COLOUR |
| ROOF TILES | - RENDER PANEL - WEBBER MONDOUCHE, IVORY |
| WINDOWS & DOORS | - RUSSELL GRAMPAN SMOOTH GREY |
| FASCIA & SOFFIT | - WHITE UPVC |
| RAIN WATER GOODS | - WHITE |
| | - BLACK |

Plots -

- | | |
|--------------------------------|--|
| MAIN FACING BRICKWORK | - MARSHALLS CROMWELL FINE FACED PITCHED BUFF |
| DETAIL HEADS & CILLS, FEATURES | - STONE -BATH COLOUR |
| ROOF TILES | - RENDER PANEL - WEBBER MONDOUCHE, IVORY |
| WINDOWS & DOORS | - RUSSELL GRAMPAN SMOOTH GREY |
| FASCIA & SOFFIT | - WHITE UPVC |
| RAIN WATER GOODS | - WHITE |
| | - BLACK |



REAR ELEVATION




SIDE ELEVATION

320110837P

Gross Area

Nett Area
113.97 sq m
1227 ft

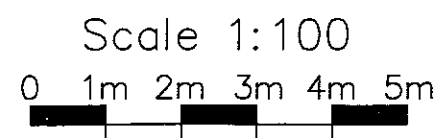


D1227
4 BED
HOUSE


TAYLOR WIMPEY - PENDLE DRIVE
PLANNING DRAWING

10-094-HT02-2

Taylor
Wimpey

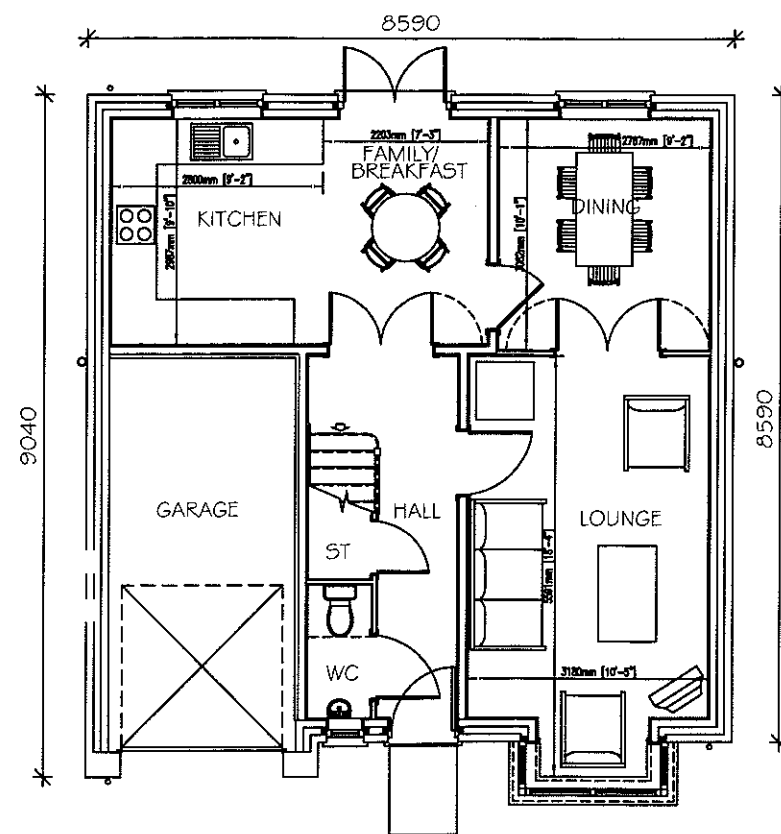

GROUND FLOOR PLAN

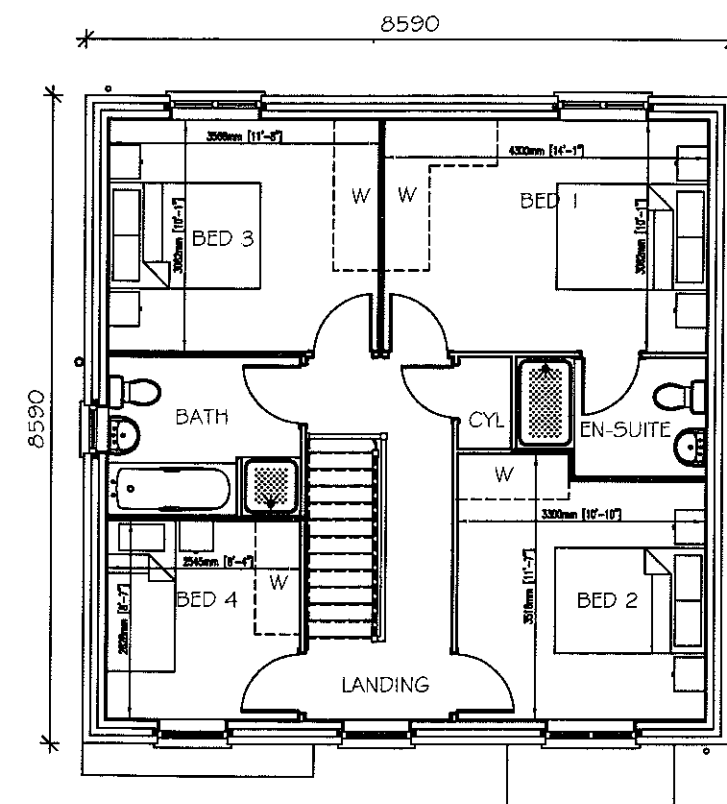

FIRST FLOOR PLAN


320110837P

Gross Area

-
-

Nett Area

116.20 sq m
1251 ft

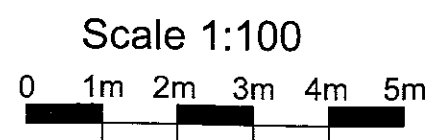

D1251
4 BED
HOUSE


TAYLOR WIMPEY - PENDLE DRIVE
PLANNING DRAWING

10-094-HT03-1

Taylor
Wimpey




FRONT ELEVATION

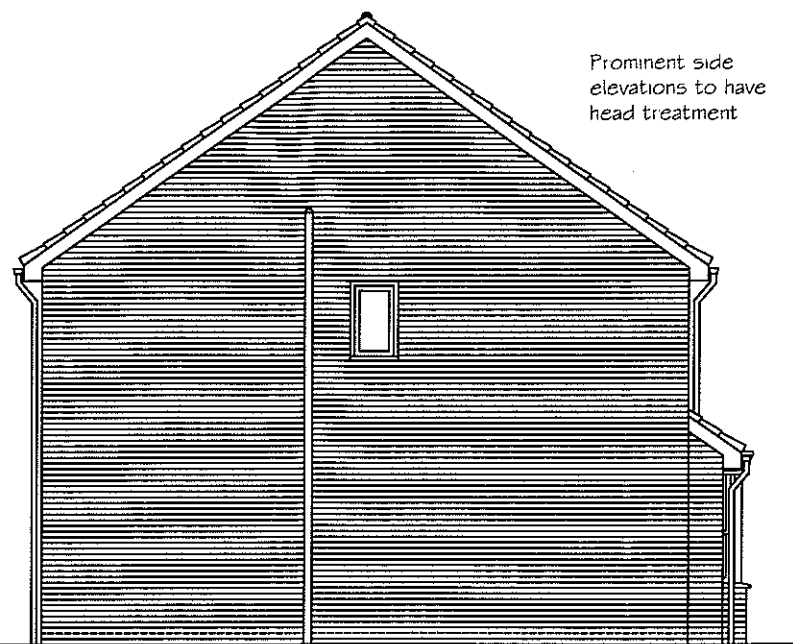

SIDE ELEVATION



REAR ELEVATION

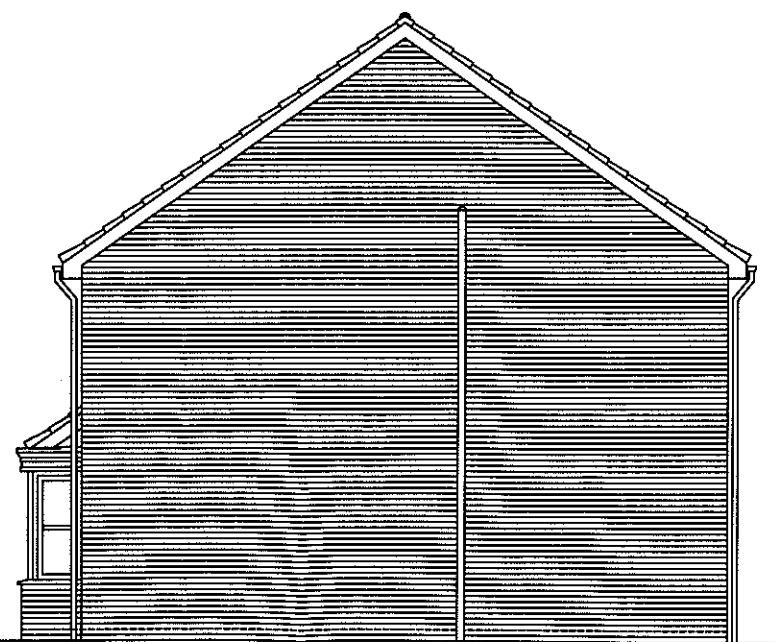

SIDE ELEVATION


MATERIAL SCHEDULE

Plots - 4, 12, 15, 23, 25, 35, 41	MAIN FACING BRICKWORK	- WIENERBERGER GAINSBOROUGH MULTI STOCK
(AS SHOWN)	DETAIL HEADS & CILLS, FEATURES	- STONE -BATH COLOUR
	ROOF TILES	- RUSSELL GRAMPAN SMOOTH GREY
	WINDOWS & DOORS	- WHITE UPVC
	FASCIA & SOFFIT	- WHITE
	RAIN WATER GOODS	- BLACK
Plots -	MAIN FACING BRICKWORK	- WIENERBERGER GAINSBOROUGH MULTI STOCK
	DETAIL HEADS & CILLS, FEATURES	- STONE -BATH COLOUR
	ROOF TILES	- RUSSELL GRAMPAN SMOOTH GREY
	WINDOWS & DOORS	- WHITE UPVC
	FASCIA & SOFFIT	- WHITE
	RAIN WATER GOODS	- BLACK
Plots -	MAIN FACING BRICKWORK	- WIENERBERGER GAINSBOROUGH MULTI STOCK
	DETAIL HEADS & CILLS, FEATURES	- STONE -BATH COLOUR
	ROOF TILES	- RUSSELL GRAMPAN SMOOTH GREY
	WINDOWS & DOORS	- WHITE UPVC
	FASCIA & SOFFIT	- WHITE
	RAIN WATER GOODS	- BLACK
Plots -	MAIN FACING BRICKWORK	- MARSHALLS CROMWELL FINE FACED PITCHED BUFF
	DETAIL HEADS & CILLS, FEATURES	- STONE -BATH COLOUR
	ROOF TILES	- RUSSELL GRAMPAN SMOOTH GREY
	WINDOWS & DOORS	- WHITE UPVC
	FASCIA & SOFFIT	- WHITE
	RAIN WATER GOODS	- BLACK

320110837P

Gross Area

Nett Area
116.20 sq m
1251 ft

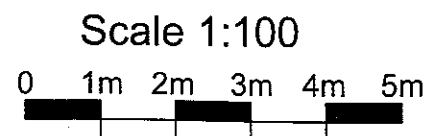


D1251
4 BED
HOUSE


TAYLOR WIMPEY - PENDLE DRIVE
PLANNING DRAWING

10-094-HT03-2

Taylor
Wimpey

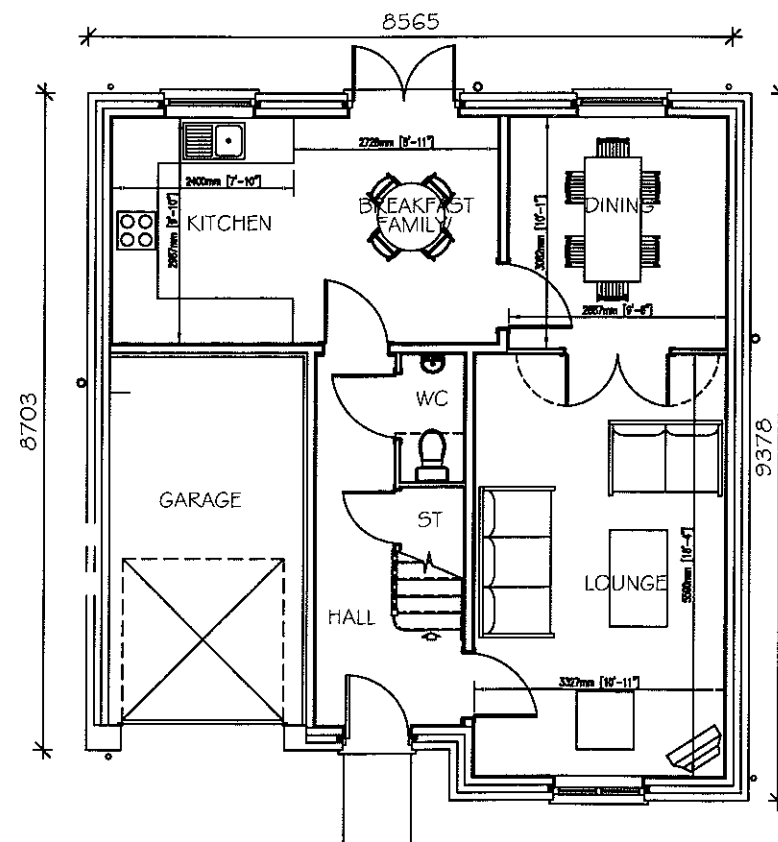

GROUND FLOOR PLAN

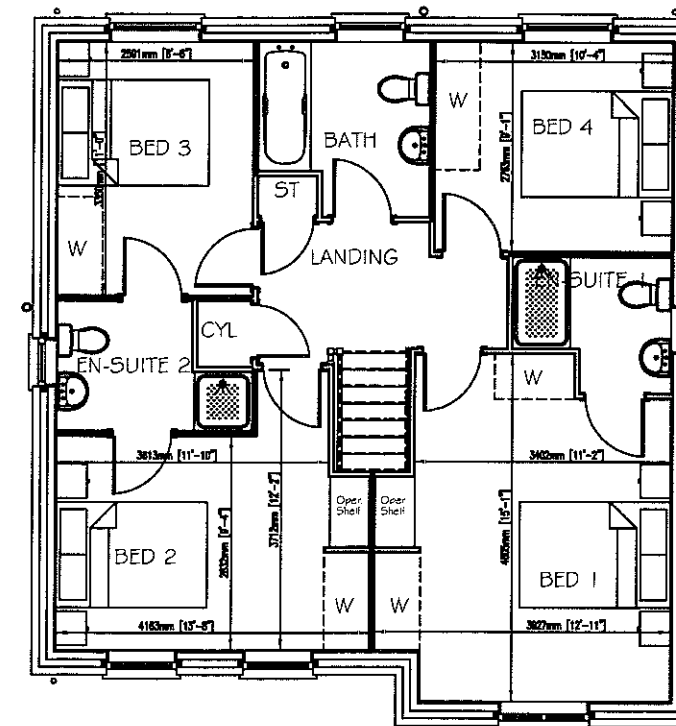


FIRST FLOOR PLAN

320110837P

Gross Area

Nett Area
124.23 sq m
1337 ft

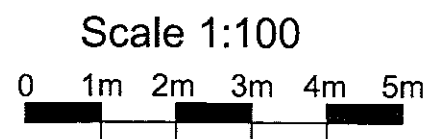

D1337
4 BED
HOUSE

TAYLOR WIMPEY - PENDLE DRIVE
PLANNING DRAWING

10-094-HT04-1

Taylor
Wimpey



FRONT ELEVATION

SIDE ELEVATION

Prominent side elevations to have glazing bars & head treatment



REAR ELEVATION

SIDE ELEVATION

Prominent side elevations to have glazing bars & head treatment

MATERIAL SCHEDULE

Plots -

MAIN FACING BRICKWORK	- WIENERBERGER GAINSBOROUGH MULTI STOCK
DETAIL HEADS & CILLS, FEATURES	- STONE -BATH COLOUR
ROOF TILES	- RUSSELL GRAMPIAN SMOOTH GREY
WINDOWS & DOORS	- WHITE UPVC
FASCIA & SOFFIT	- WHITE
RAIN WATER GOODS	- BLACK

Plots 5, 24, 40, 43 (AS SHOWN)

MAIN FACING BRICKWORK	- WIENERBERGER GAINSBOROUGH MULTI STOCK
DETAIL HEADS & CILLS, FEATURES	- STONE -BATH COLOUR
ROOF TILES	- RUSSELL GRAMPIAN SMOOTH GREY
WINDOWS & DOORS	- WHITE UPVC
FASCIA & SOFFIT	- WHITE
RAIN WATER GOODS	- BLACK

Plots -

MAIN FACING BRICKWORK	- WIENERBERGER GAINSBOROUGH MULTI STOCK
DETAIL HEADS & CILLS, FEATURES	- STONE -BATH COLOUR
ROOF TILES	- RUSSELL GRAMPIAN SMOOTH GREY
WINDOWS & DOORS	- WHITE UPVC
FASCIA & SOFFIT	- WHITE
RAIN WATER GOODS	- BLACK

Plots -


MAIN FACING BRICKWORK	- MARSHALLS CROMWELL FINE FACED PITCHED BUFF
DETAIL HEADS & CILLS, FEATURES	- STONE -BATH COLOUR
ROOF TILES	- RUSSELL GRAMPIAN SMOOTH GREY
WINDOWS & DOORS	- WHITE UPVC
FASCIA & SOFFIT	- WHITE
RAIN WATER GOODS	- BLACK

320110837P

Gross Area

-
-

Nett Area
124.23 sq m
1337 ft

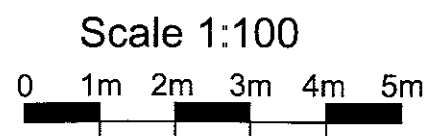


D1337
4 BED
HOUSE

TAYLOR WIMPEY - PENDLE DRIVE
PLANNING DRAWING

10-094-HT04-2

Taylor
Wimpey

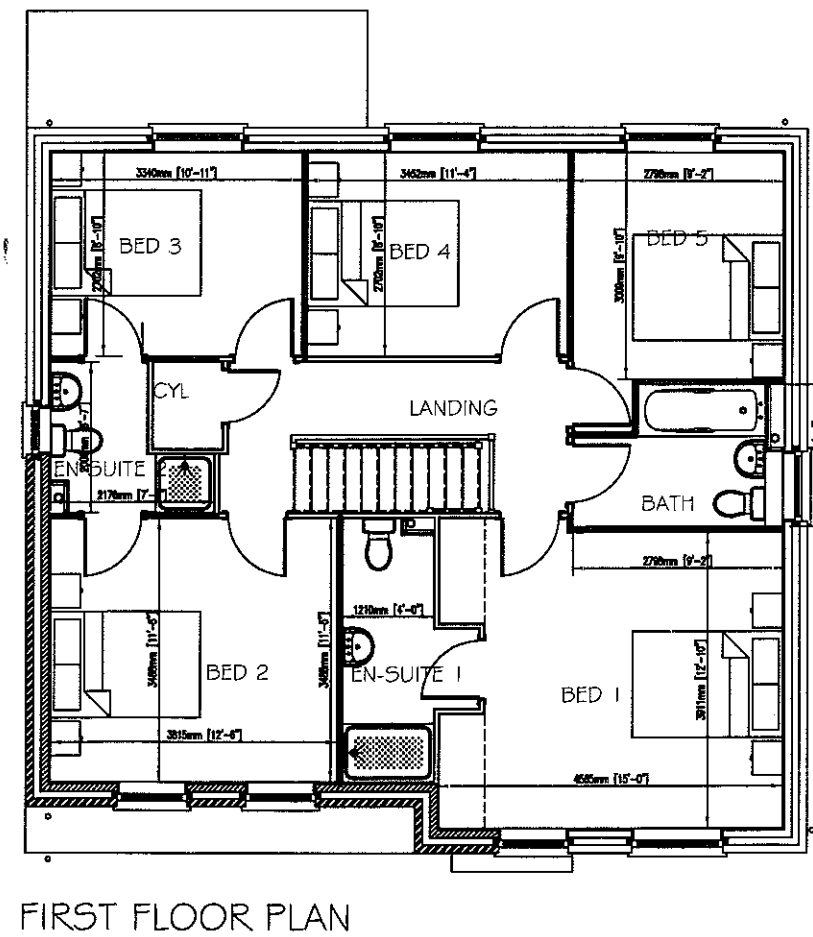


Taylor Wimpey

320110837P



FRONT ELEVATION

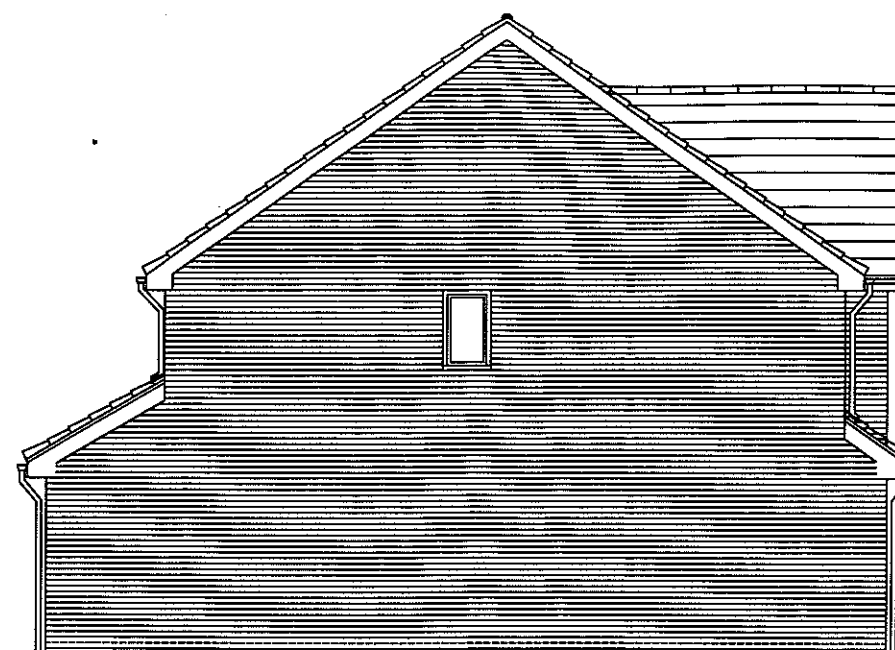

SIDE ELEVATION

MATERIAL SCHEDULE

Plots -

- | | |
|--------------------------------|---|
| MAIN FACING BRICKWORK | - WIENERBERGER GAINSBOROUGH MULTI STOCK |
| DETAIL HEADS & CILLS, FEATURES | - STONE -BATH COLOUR |
| ROOF TILES | - RUSSELL GRAMPAN SMOOTH GREY |
| WINDOWS & DOORS | - WHITE UPVC |
| FASCIA & SOFFIT | - WHITE |
| RAIN WATER GOODS | - BLACK |

Plots -

- | | |
|--------------------------------|---|
| MAIN FACING BRICKWORK | - WIENERBERGER GAINSBOROUGH MULTI STOCK |
| DETAIL HEADS & CILLS, FEATURES | - STONE -BATH COLOUR |
| ROOF TILES | - TILE HANGING - PLAIN TILE SMOOTH GREY |
| WINDOWS & DOORS | - WHITE UPVC |
| FASCIA & SOFFIT | - WHITE |
| RAIN WATER GOODS | - BLACK |

Plots 14, 17, 36, 38, 42
CAS SHOWN

- | | |
|--------------------------------|--|
| MAIN FACING BRICKWORK | - WIENERBERGER GAINSBOROUGH MULTI STOCK |
| DETAIL HEADS & CILLS, FEATURES | - STONE -BATH COLOUR |
| ROOF TILES | - RENDER PANEL - WEBBER MONDOUCHE, IVORY |
| WINDOWS & DOORS | - RUSSELL GRAMPAN SMOOTH GREY |
| FASCIA & SOFFIT | - WHITE UPVC |
| RAIN WATER GOODS | - WHITE |
| | - BLACK |


Plots -

- | | |
|--------------------------------|--|
| MAIN FACING BRICKWORK | - MARSHALLS CROMWELL FINE FACED PITCHED BUFF |
| DETAIL HEADS & CILLS, FEATURES | - STONE -BATH COLOUR |
| ROOF TILES | - RENDER PANEL - WEBBER MONDOUCHE, IVORY |
| WINDOWS & DOORS | - RUSSELL GRAMPAN SMOOTH GREY |
| FASCIA & SOFFIT | - WHITE UPVC |
| RAIN WATER GOODS | - WHITE |
| | - BLACK |

Indicative Solar Thermal
Panels.



REAR ELEVATION

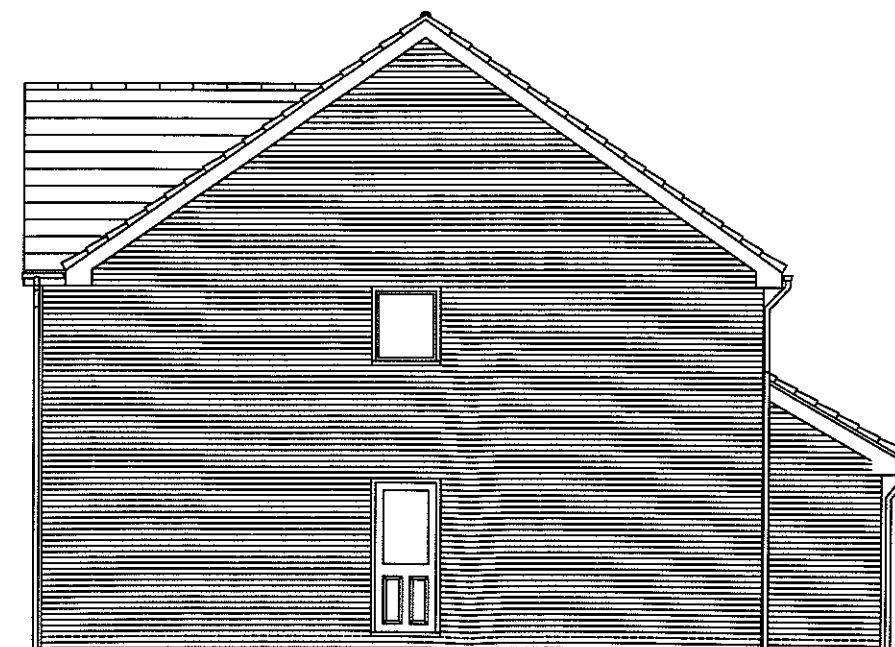


SIDE ELEVATION

Gross Area

—
—

Nett Area
153.45 sq m
1651 ft

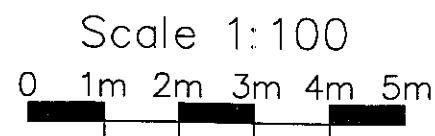


D1651 TAYLOR WIMPEY - PENDLE DRIVE
5 BED
HOUSE PLANNING DRAWING


10-094-HT05-2

Taylor
Wimpey

320110837P

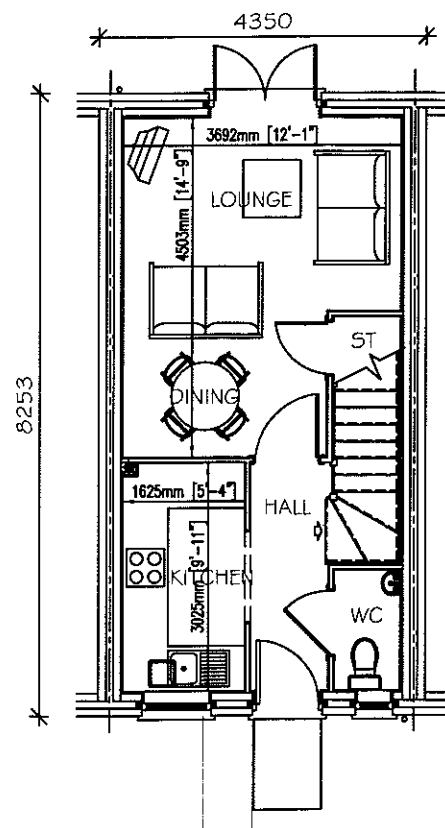

GROUND FLOOR PLAN

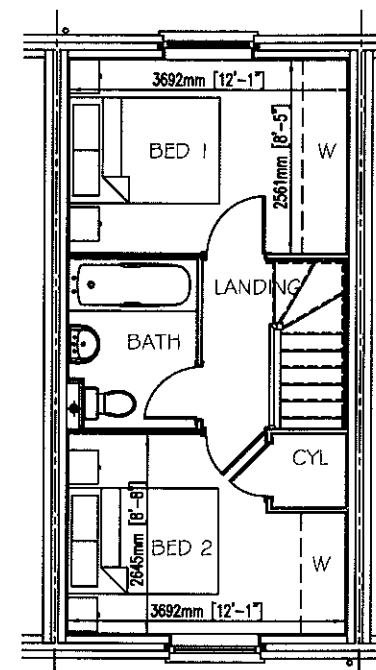

FIRST FLOOR PLAN


Gross Area

—
—

Nett Area

57.69 sq m

621 ft

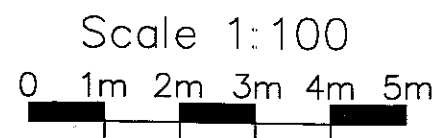

H621

2 BED

HOUSE


TAYLOR WIMPEY — PENDLE DRIVE

PLANNING DRAWING


10-094-HT06-1

Taylor
Wimpey

320110837P

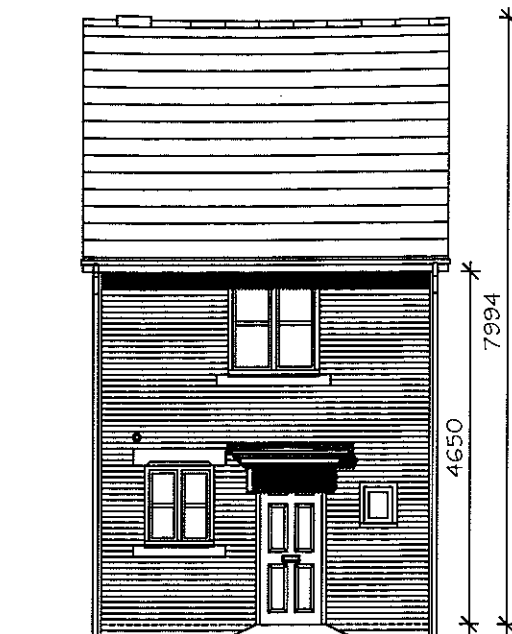

FRONT ELEVATION

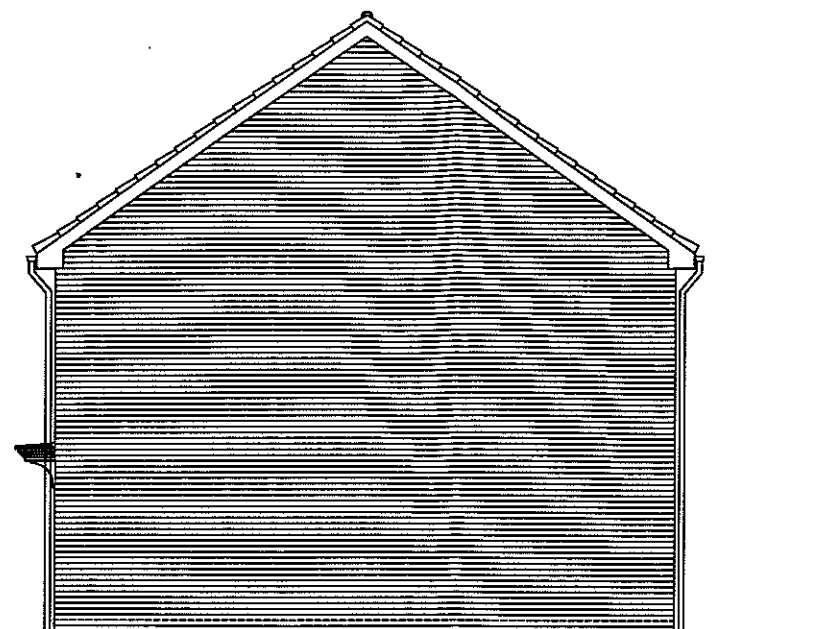

SIDE ELEVATION


MATERIAL SCHEDULE

Plots 30, 31, 32, 33, 44, 45, 46 (AS SHOWN)	MAIN FACING BRICKWORK	- WIENERBERGER GAINSBOROUGH MULTI STOCK
	DETAIL HEADS & CILLS, FEATURES	- STONE -BATH COLOUR
	ROOF TILES	- RUSSELL GRAMPAN SMOOTH GREY
	WINDOWS & DOORS	- WHITE UPVC
	FASCIA & SOFFIT	- WHITE
	RAIN WATER GOODS	- BLACK


Plots -	MAIN FACING BRICKWORK	- WIENERBERGER GAINSBOROUGH MULTI STOCK
	DETAIL HEADS & CILLS, FEATURES	- STONE -BATH COLOUR
	ROOF TILES	- TILE HANGING - PLAIN TILE SMOOTH GREY
	WINDOWS & DOORS	- RUSSELL GRAMPAN SMOOTH GREY
	FASCIA & SOFFIT	- WHITE UPVC
	RAIN WATER GOODS	- WHITE
		- BLACK

Plots -	MAIN FACING BRICKWORK	- WIENERBERGER GAINSBOROUGH MULTI STOCK
	DETAIL HEADS & CILLS, FEATURES	- STONE -BATH COLOUR
	ROOF TILES	- RENDER PANEL - WEBBER MONDOUCHE, IVORY
	WINDOWS & DOORS	- RUSSELL GRAMPAN SMOOTH GREY
	FASCIA & SOFFIT	- WHITE UPVC
	RAIN WATER GOODS	- WHITE
		- BLACK

Plots -	MAIN FACING BRICKWORK	- MARSHALLS CROMWELL FINE FACED PITCHED BUFF
	DETAIL HEADS & CILLS, FEATURES	- STONE -BATH COLOUR
	ROOF TILES	- RENDER PANEL - WEBBER MONDOUCHE, IVORY
	WINDOWS & DOORS	- RUSSELL GRAMPAN SMOOTH GREY
	FASCIA & SOFFIT	- WHITE UPVC
	RAIN WATER GOODS	- WHITE
		- BLACK

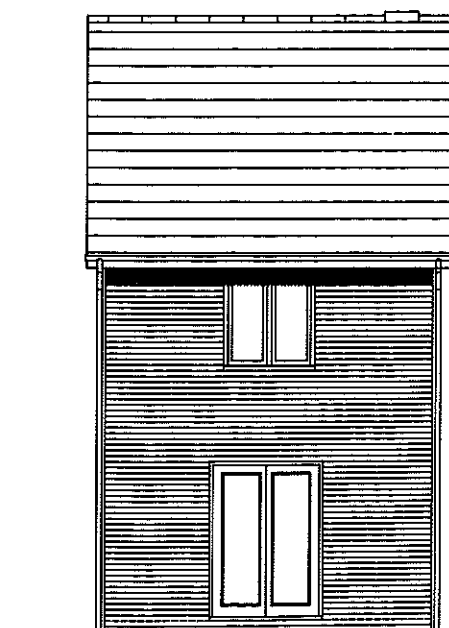

REAR ELEVATION

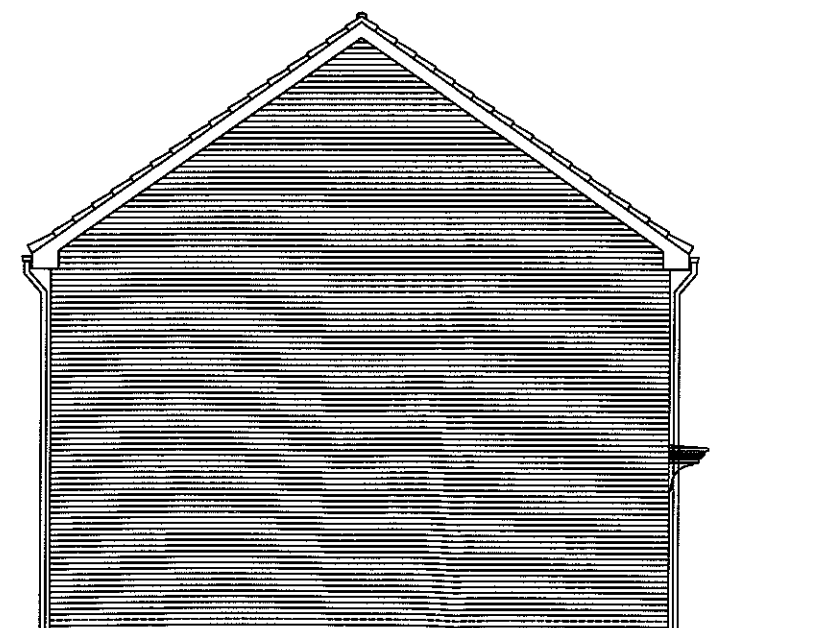

SIDE ELEVATION


Gross Area

-

Nett Area

57.69 sq m

321 ft

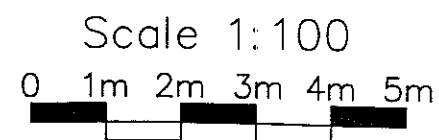


H621
2 BED
HOUSE

TAYLOR WIMPEY - PENDLE DRIVE
PLANNING DRAWING

10-094-HT06-2


Taylor
Wimpey

320110837P

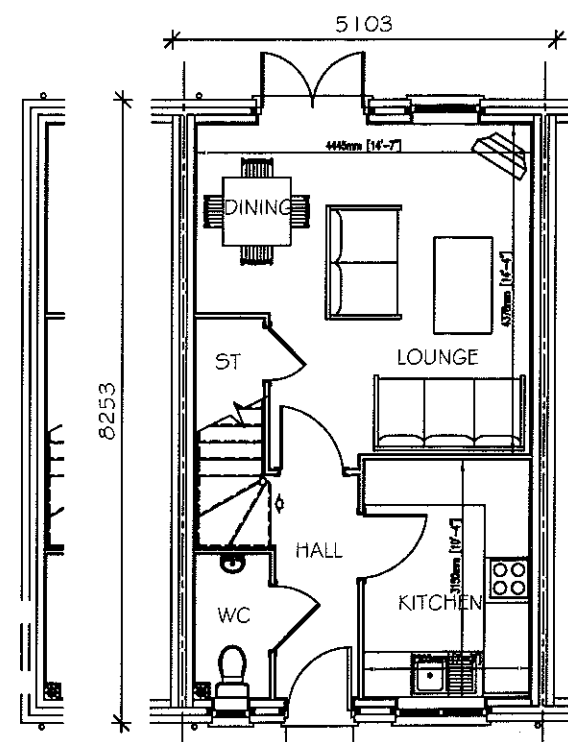

GROUND FLOOR PLAN

Plot specific window only.

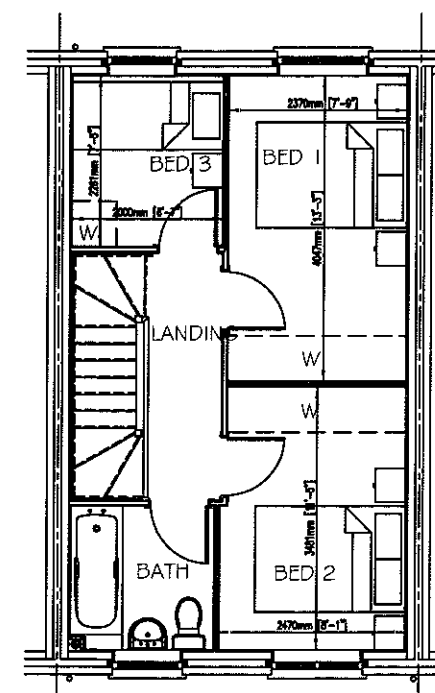


FIRST FLOOR PLAN

320110837P

Gross Area

—
—

Nett Area
69.22 sq m
745 ft

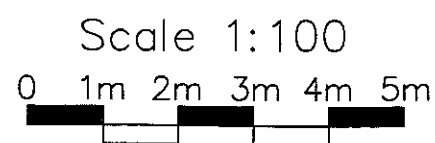


H745
3 BED
HOUSE


TAYLOR WIMPEY – PENDLE DRIVE
PLANNING DRAWING

10-094-HT07-1


Taylor
Wimpey

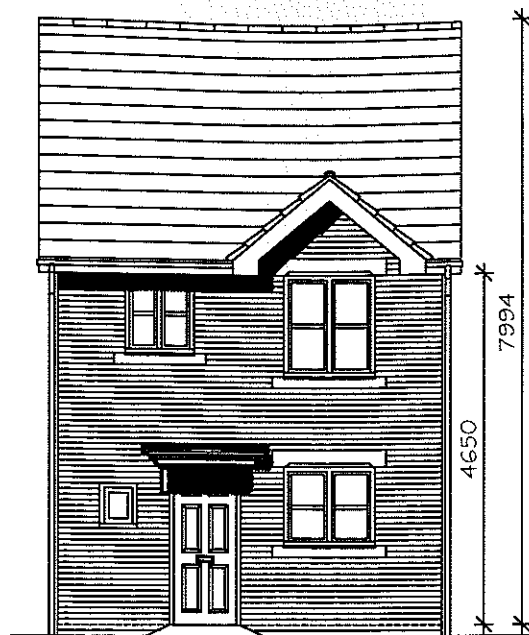

FRONT ELEVATION

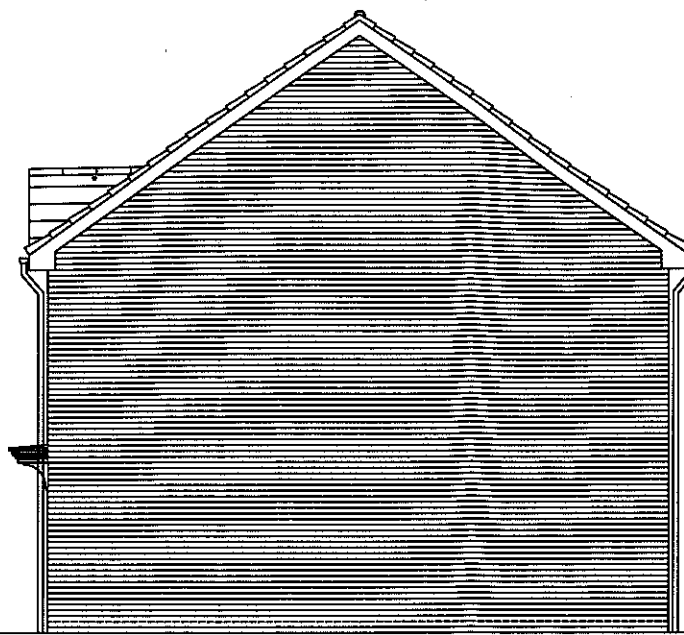

SIDE ELEVATION

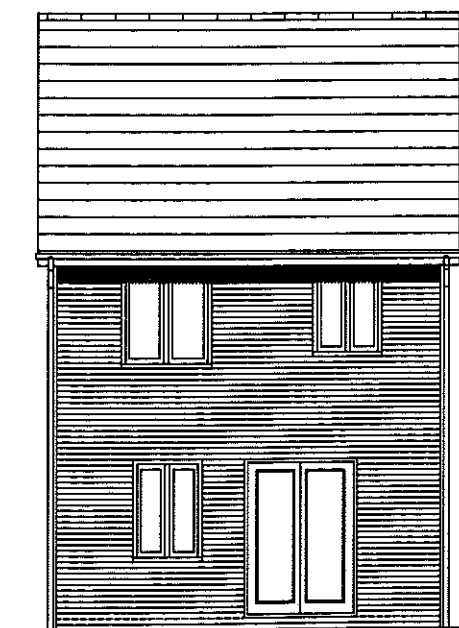

REAR ELEVATION



SIDE ELEVATION

MATERIAL SCHEDULE

Plots 8, 9, 10, 27, 28, 29
(AS SHOWN)

- | | |
|--------------------------------|---|
| MAIN FACING BRICKWORK | - WIENERBERGER GAINSBOROUGH MULTI STOCK |
| DETAIL HEADS & CILLS, FEATURES | - STONE -BATH COLOUR |
| ROOF TILES | - RUSSELL GRAMPIAN SMOOTH GREY |
| WINDOWS & DOORS | - WHITE UPVC |
| FASCIA & SOFFIT | - WHITE |
| RAIN WATER GOODS | - BLACK |

Plots -

- | | |
|--------------------------------|---|
| MAIN FACING BRICKWORK | - WIENERBERGER GAINSBOROUGH MULTI STOCK |
| DETAIL HEADS & CILLS, FEATURES | - STONE -BATH COLOUR |
| ROOF TILES | - RUSSELL GRAMPIAN SMOOTH GREY |
| WINDOWS & DOORS | - WHITE UPVC |
| FASCIA & SOFFIT | - WHITE |
| RAIN WATER GOODS | - BLACK |

Plots -


- | | |
|--------------------------------|---|
| MAIN FACING BRICKWORK | - WIENERBERGER GAINSBOROUGH MULTI STOCK |
| DETAIL HEADS & CILLS, FEATURES | - STONE -BATH COLOUR |
| ROOF TILES | - RUSSELL GRAMPIAN SMOOTH GREY |
| WINDOWS & DOORS | - WHITE UPVC |
| FASCIA & SOFFIT | - WHITE |
| RAIN WATER GOODS | - BLACK |

Plots -

- | | |
|--------------------------------|--|
| MAIN FACING BRICKWORK | - MARSHALLS CROMWELL FINE FACED PITCHED BUFF |
| DETAIL HEADS & CILLS, FEATURES | - STONE -BATH COLOUR |
| ROOF TILES | - RUSSELL GRAMPIAN SMOOTH GREY |
| WINDOWS & DOORS | - WHITE UPVC |
| FASCIA & SOFFIT | - WHITE |
| RAIN WATER GOODS | - BLACK |

Gross Area

Nett Area
69.22 sq m
745 ft

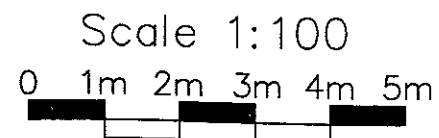



H745
3 BED
HOUSE

TAYLOR WIMPEY - PENDLE DRIVE
PLANNING DRAWING

10-094-HT07-2

Taylor
Wimpey


320110837P

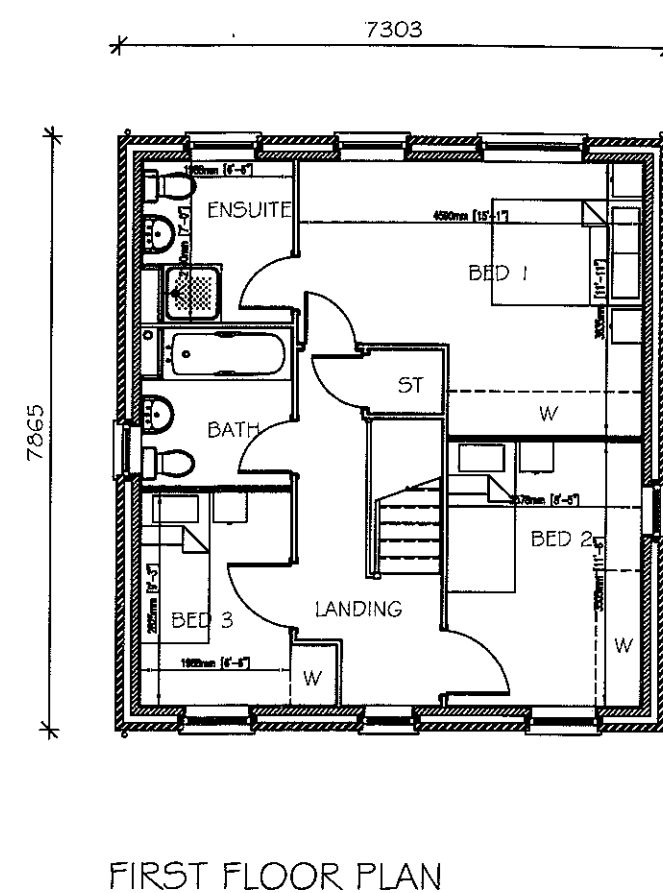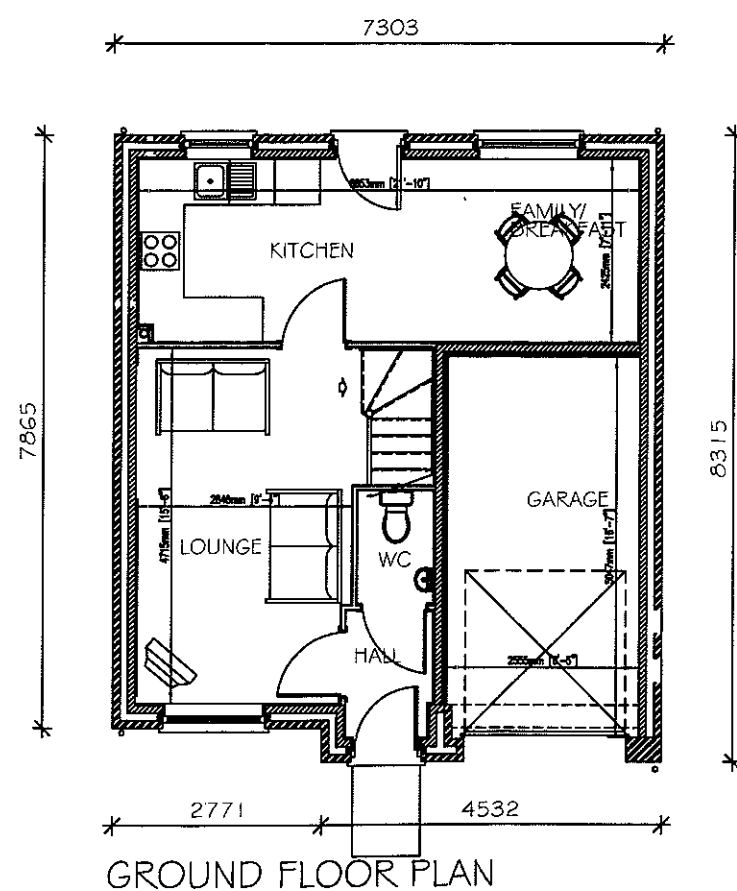

320110837P

Gross Area

—
—
Nett Area
84.35 sq m
908 ft

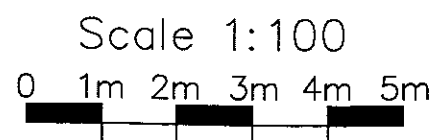

D914 TAYLOR WIMPEY — PENDLE DRIVE
3 BED
HOUSE

PLANNING DRAWING

10-094-HT08-1

Taylor
Wimpey




FRONT ELEVATION



SIDE ELEVATION



REAR ELEVATION

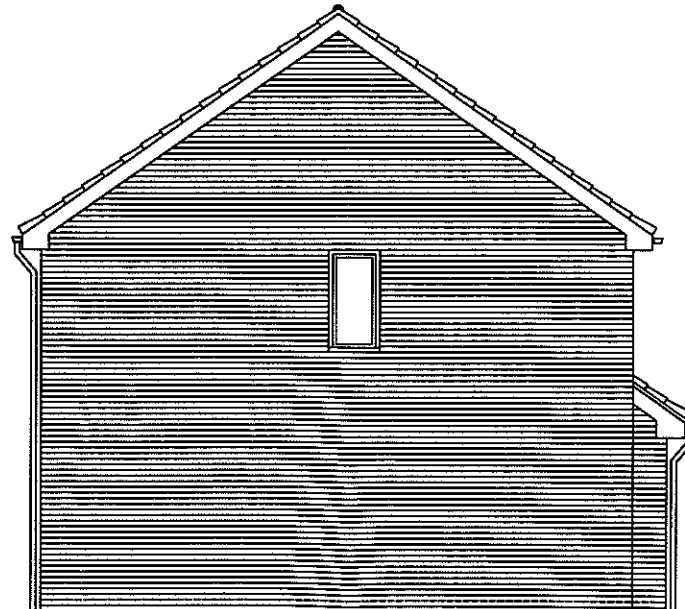

SIDE ELEVATION

Gross Area

Nett Area
84.35 sq m
908 ft

Scale 1:100
0 1m 2m 3m 4m 5m

D914
3 BED
HOUSE

TAYLOR WIMPEY – PENDLE DRIVE
PLANNING DRAWING

10-094-HT08-2

Taylor
Wimpey

MATERIAL SCHEDULE

Plots 1, 2, 34
(AS SHOWN)

MAIN FACING BRICKWORK	- WIENERBERGER GAINSBOROUGH MULTI STOCK
DETAIL HEADS & CILLS, FEATURES	- STONE -BATH COLOUR
ROOF TILES	- RUSSELL GRAMPIAN SMOOTH GREY
WINDOWS & DOORS	- WHITE UPVC
FASCIA & SOFFIT	- WHITE
RAIN WATER GOODS	- BLACK

Plots -

MAIN FACING BRICKWORK	- WIENERBERGER GAINSBOROUGH MULTI STOCK
DETAIL HEADS & CILLS, FEATURES	- STONE -BATH COLOUR
ROOF TILES	- RUSSELL GRAMPIAN SMOOTH GREY
WINDOWS & DOORS	- WHITE UPVC
FASCIA & SOFFIT	- WHITE
RAIN WATER GOODS	- BLACK


Plots -

MAIN FACING BRICKWORK	- WIENERBERGER GAINSBOROUGH MULTI STOCK
DETAIL HEADS & CILLS, FEATURES	- STONE -BATH COLOUR
ROOF TILES	- RUSSELL GRAMPIAN SMOOTH GREY
WINDOWS & DOORS	- WHITE UPVC
FASCIA & SOFFIT	- WHITE
RAIN WATER GOODS	- BLACK


Plots -

MAIN FACING BRICKWORK	- MARSHALLS CROMWELL FINE FACED PITCHED BUFF
DETAIL HEADS & CILLS, FEATURES	- STONE -BATH COLOUR
ROOF TILES	- RUSSELL GRAMPIAN SMOOTH GREY
WINDOWS & DOORS	- WHITE UPVC
FASCIA & SOFFIT	- WHITE
RAIN WATER GOODS	- BLACK

320110837P

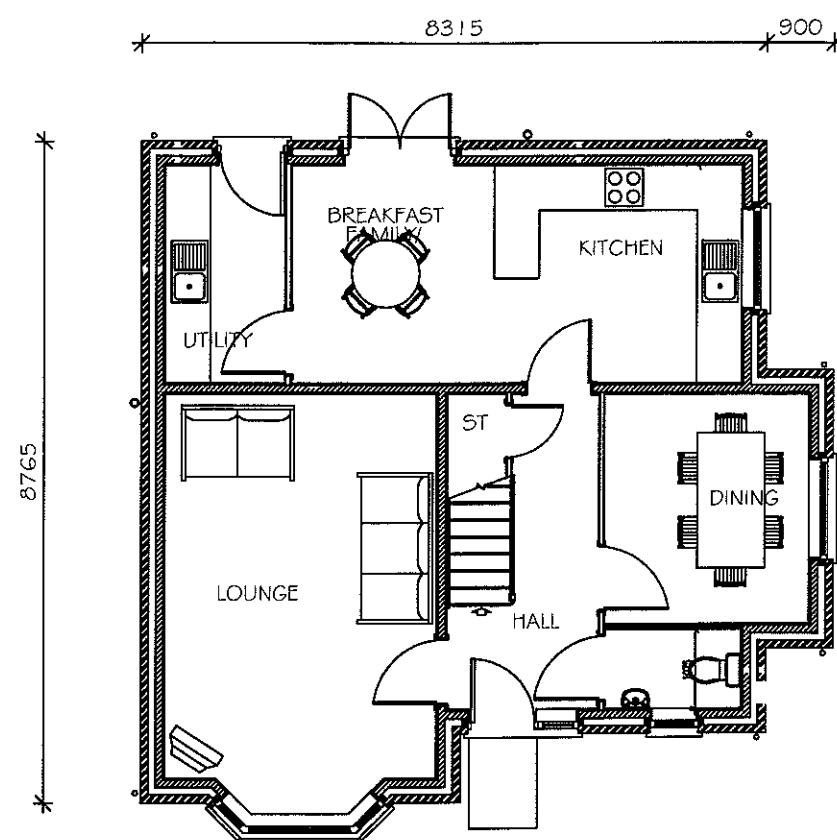

GROUND FLOOR PLAN

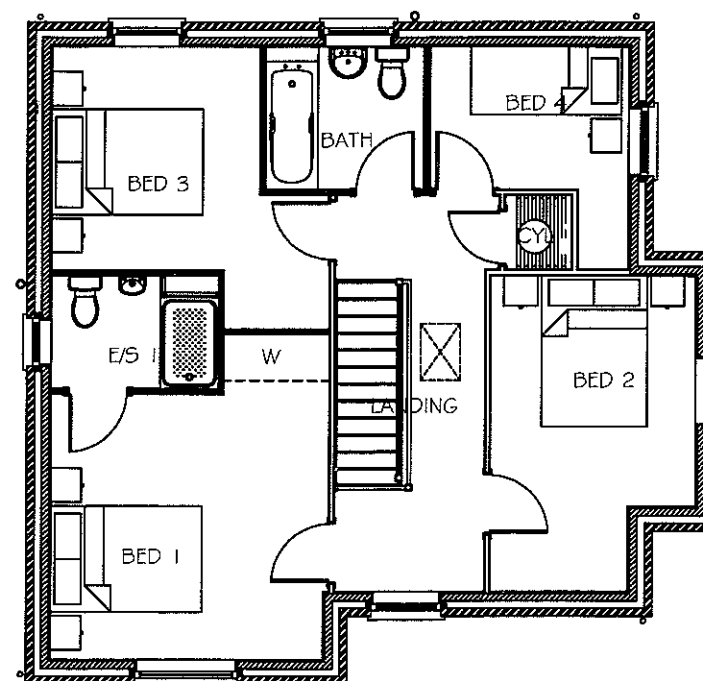

FIRST FLOOR PLAN


320110837P

Gross Area

—

Nett Area

— sq m
1346 ft

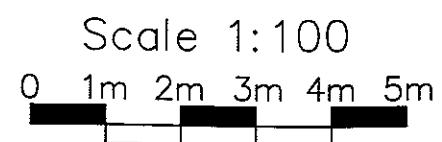

D1346
4 BED
HOUSE

TAYLOR WIMPEY — PENDLE DRIVE
PLANNING DRAWING

10-094-HT09-1

Taylor
Wimpey




FRONT ELEVATION



SIDE ELEVATION



REAR ELEVATION

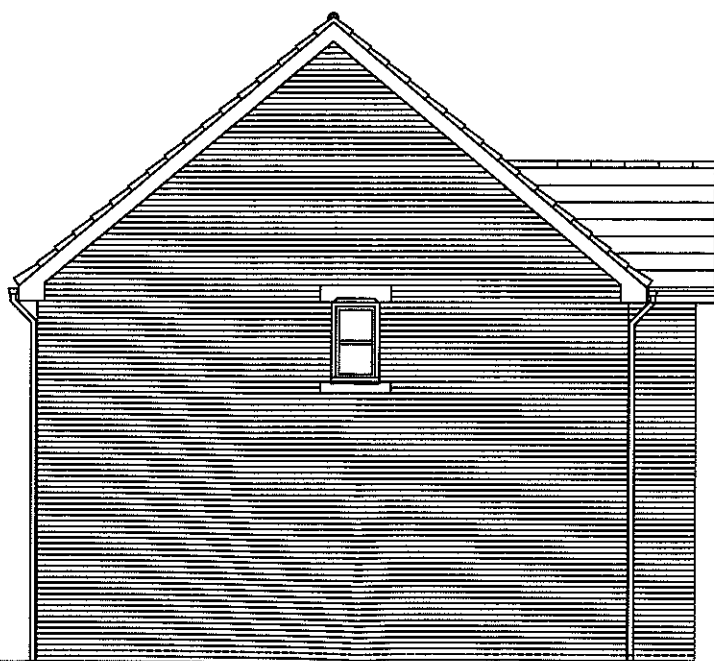

SIDE ELEVATION

MATERIAL SCHEDULE

Plots -

- | | |
|--------------------------------|---|
| MAIN FACING BRICKWORK | - WIENERBERGER GAINSBOROUGH MULTI STOCK |
| DETAIL HEADS & CILLS, FEATURES | - STONE -BATH COLOUR |
| ROOF TILES | - RUSSELL GRAMPAN SMOOTH GREY |
| WINDOWS & DOORS | - WHITE UPVC |
| FASCIA & SOFFIT | - WHITE |
| RAIN WATER GOODS | - BLACK |

Plots -

- | | |
|--------------------------------|---|
| MAIN FACING BRICKWORK | - WIENERBERGER GAINSBOROUGH MULTI STOCK |
| DETAIL HEADS & CILLS, FEATURES | - STONE -BATH COLOUR |
| ROOF TILES | - RUSSELL GRAMPAN SMOOTH GREY |
| WINDOWS & DOORS | - WHITE UPVC |
| FASCIA & SOFFIT | - WHITE |
| RAIN WATER GOODS | - BLACK |

Plots 21
(AS SHOWN)

- | | |
|--------------------------------|---|
| MAIN FACING BRICKWORK | - WIENERBERGER GAINSBOROUGH MULTI STOCK |
| DETAIL HEADS & CILLS, FEATURES | - STONE -BATH COLOUR |
| ROOF TILES | - RUSSELL GRAMPAN SMOOTH GREY |
| WINDOWS & DOORS | - WHITE UPVC |
| FASCIA & SOFFIT | - WHITE |
| RAIN WATER GOODS | - BLACK |

Plots 7, 22


- | | |
|--------------------------------|--|
| MAIN FACING BRICKWORK | - MARSHALLS CROMWELL FINE FACED PITCHED BUFF |
| DETAIL HEADS & CILLS, FEATURES | - STONE -BATH COLOUR |
| ROOF TILES | - RENDER PANEL - WEBBER MONDOUCHE, IVORY |
| WINDOWS & DOORS | - WHITE UPVC |
| FASCIA & SOFFIT | - WHITE |
| RAIN WATER GOODS | - BLACK |

Gross Area

-

Nett Area

- sq m
1346 ft

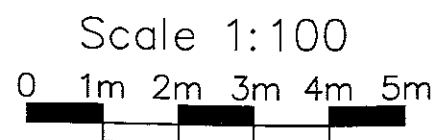


D1346
4 BED
HOUSE

TAYLOR WIMPEY - PENDLE DRIVE
PLANNING DRAWING


10-094-HT09-2

Taylor
Wimpey

320110837P

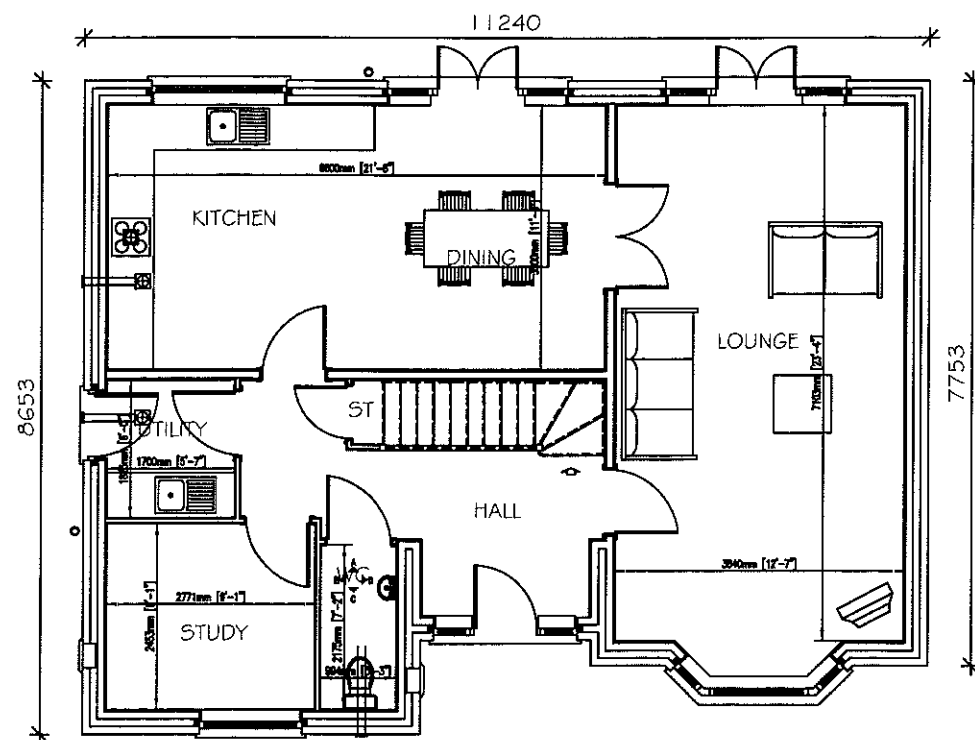

GROUND FLOOR PLAN

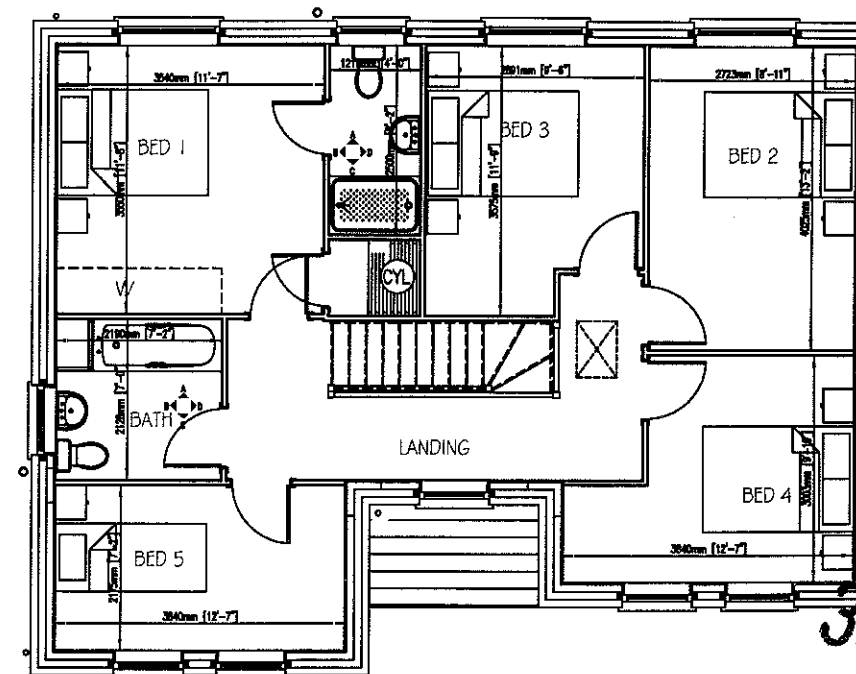


FIRST FLOOR PLAN

Gross Area

—
—

Nett Area
155.15 sq m
1670 ft

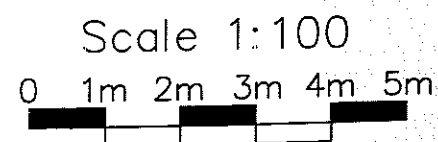

D1670
5 BED
HOUSE

TAYLOR WIMPEY — PENDLE DRIVE
PLANNING DRAWING


10-094-HT10-1

Taylor
Wimpey

320110837P



FRONT ELEVATION

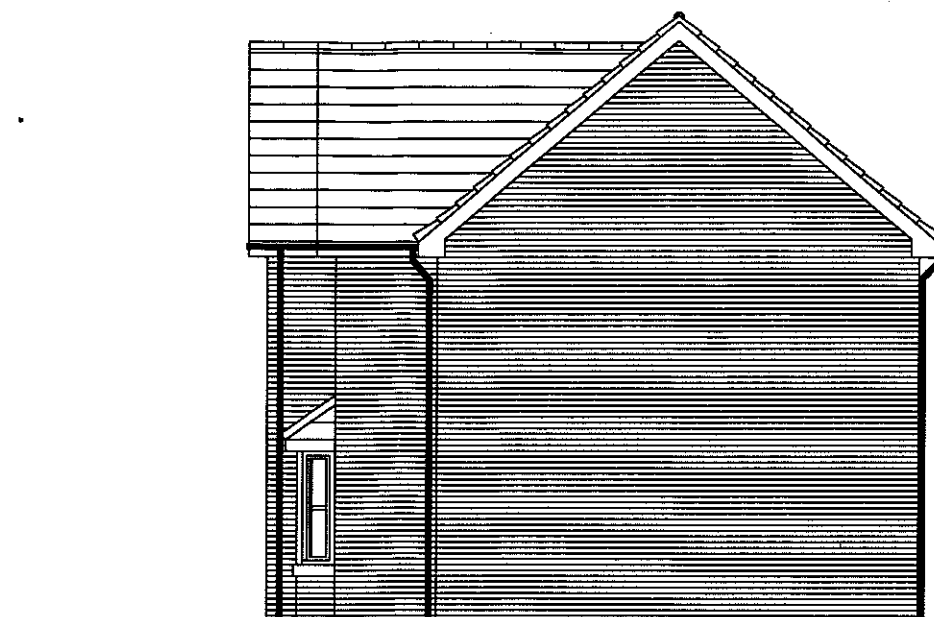

SIDE ELEVATION

MATERIAL SCHEDULE

Plots -

- | | |
|--------------------------------|---|
| MAIN FACING BRICKWORK | - WIENERBERGER GAINSBOROUGH MULTI STOCK |
| DETAIL HEADS & CILLS, FEATURES | - STONE -BATH COLOUR |
| ROOF TILES | - RUSSELL GRAMPAN SMOOTH GREY |
| WINDOWS & DOORS | - WHITE UPVC |
| FASCIA & SOFFIT | - WHITE |
| RAIN WATER GOODS | - BLACK |

Plots 6, 13, 16,
(AS SHOWN)

- | | |
|--------------------------------|---|
| MAIN FACING BRICKWORK | - WIENERBERGER GAINSBOROUGH MULTI STOCK |
| DETAIL HEADS & CILLS, FEATURES | - STONE -BATH COLOUR |
| ROOF TILES | - TILE HANGING - PLAIN TILE SMOOTH GREY |
| WINDOWS & DOORS | - WHITE UPVC |
| FASCIA & SOFFIT | - WHITE |
| RAIN WATER GOODS | - BLACK |

Plots -

- | | |
|--------------------------------|--|
| MAIN FACING BRICKWORK | - WIENERBERGER GAINSBOROUGH MULTI STOCK |
| DETAIL HEADS & CILLS, FEATURES | - STONE -BATH COLOUR |
| ROOF TILES | - RENDER PANEL - WEBBER MONDOUCHE, IVORY |
| WINDOWS & DOORS | - RUSSELL GRAMPAN SMOOTH GREY |
| WINDOWS & DOORS | - WHITE UPVC |
| FASCIA & SOFFIT | - WHITE |
| RAIN WATER GOODS | - BLACK |

Plots 20, 37

- | | |
|--------------------------------|--|
| MAIN FACING BRICKWORK | - MARSHALLS CROMWELL FINE FACED PITCHED BUFF |
| DETAIL HEADS & CILLS, FEATURES | - STONE -BATH COLOUR |
| ROOF TILES | - RENDER PANEL - WEBBER MONDOUCHE, IVORY |
| WINDOWS & DOORS | - RUSSELL GRAMPAN SMOOTH GREY |
| WINDOWS & DOORS | - WHITE UPVC |
| FASCIA & SOFFIT | - WHITE |
| RAIN WATER GOODS | - BLACK |



REAR ELEVATION




SIDE ELEVATION

320110837P

Gross Area

-
-

Nett Area
155.15 sq m
1670 ft

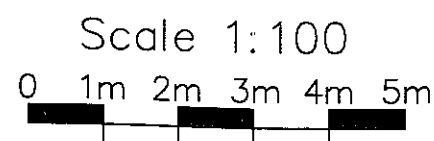

D1670
5 BED
HOUSE

TAYLOR WIMPEY - PENDLE DRIVE
PLANNING DRAWING

10-094-HT10-2

Taylor
Wimpey