
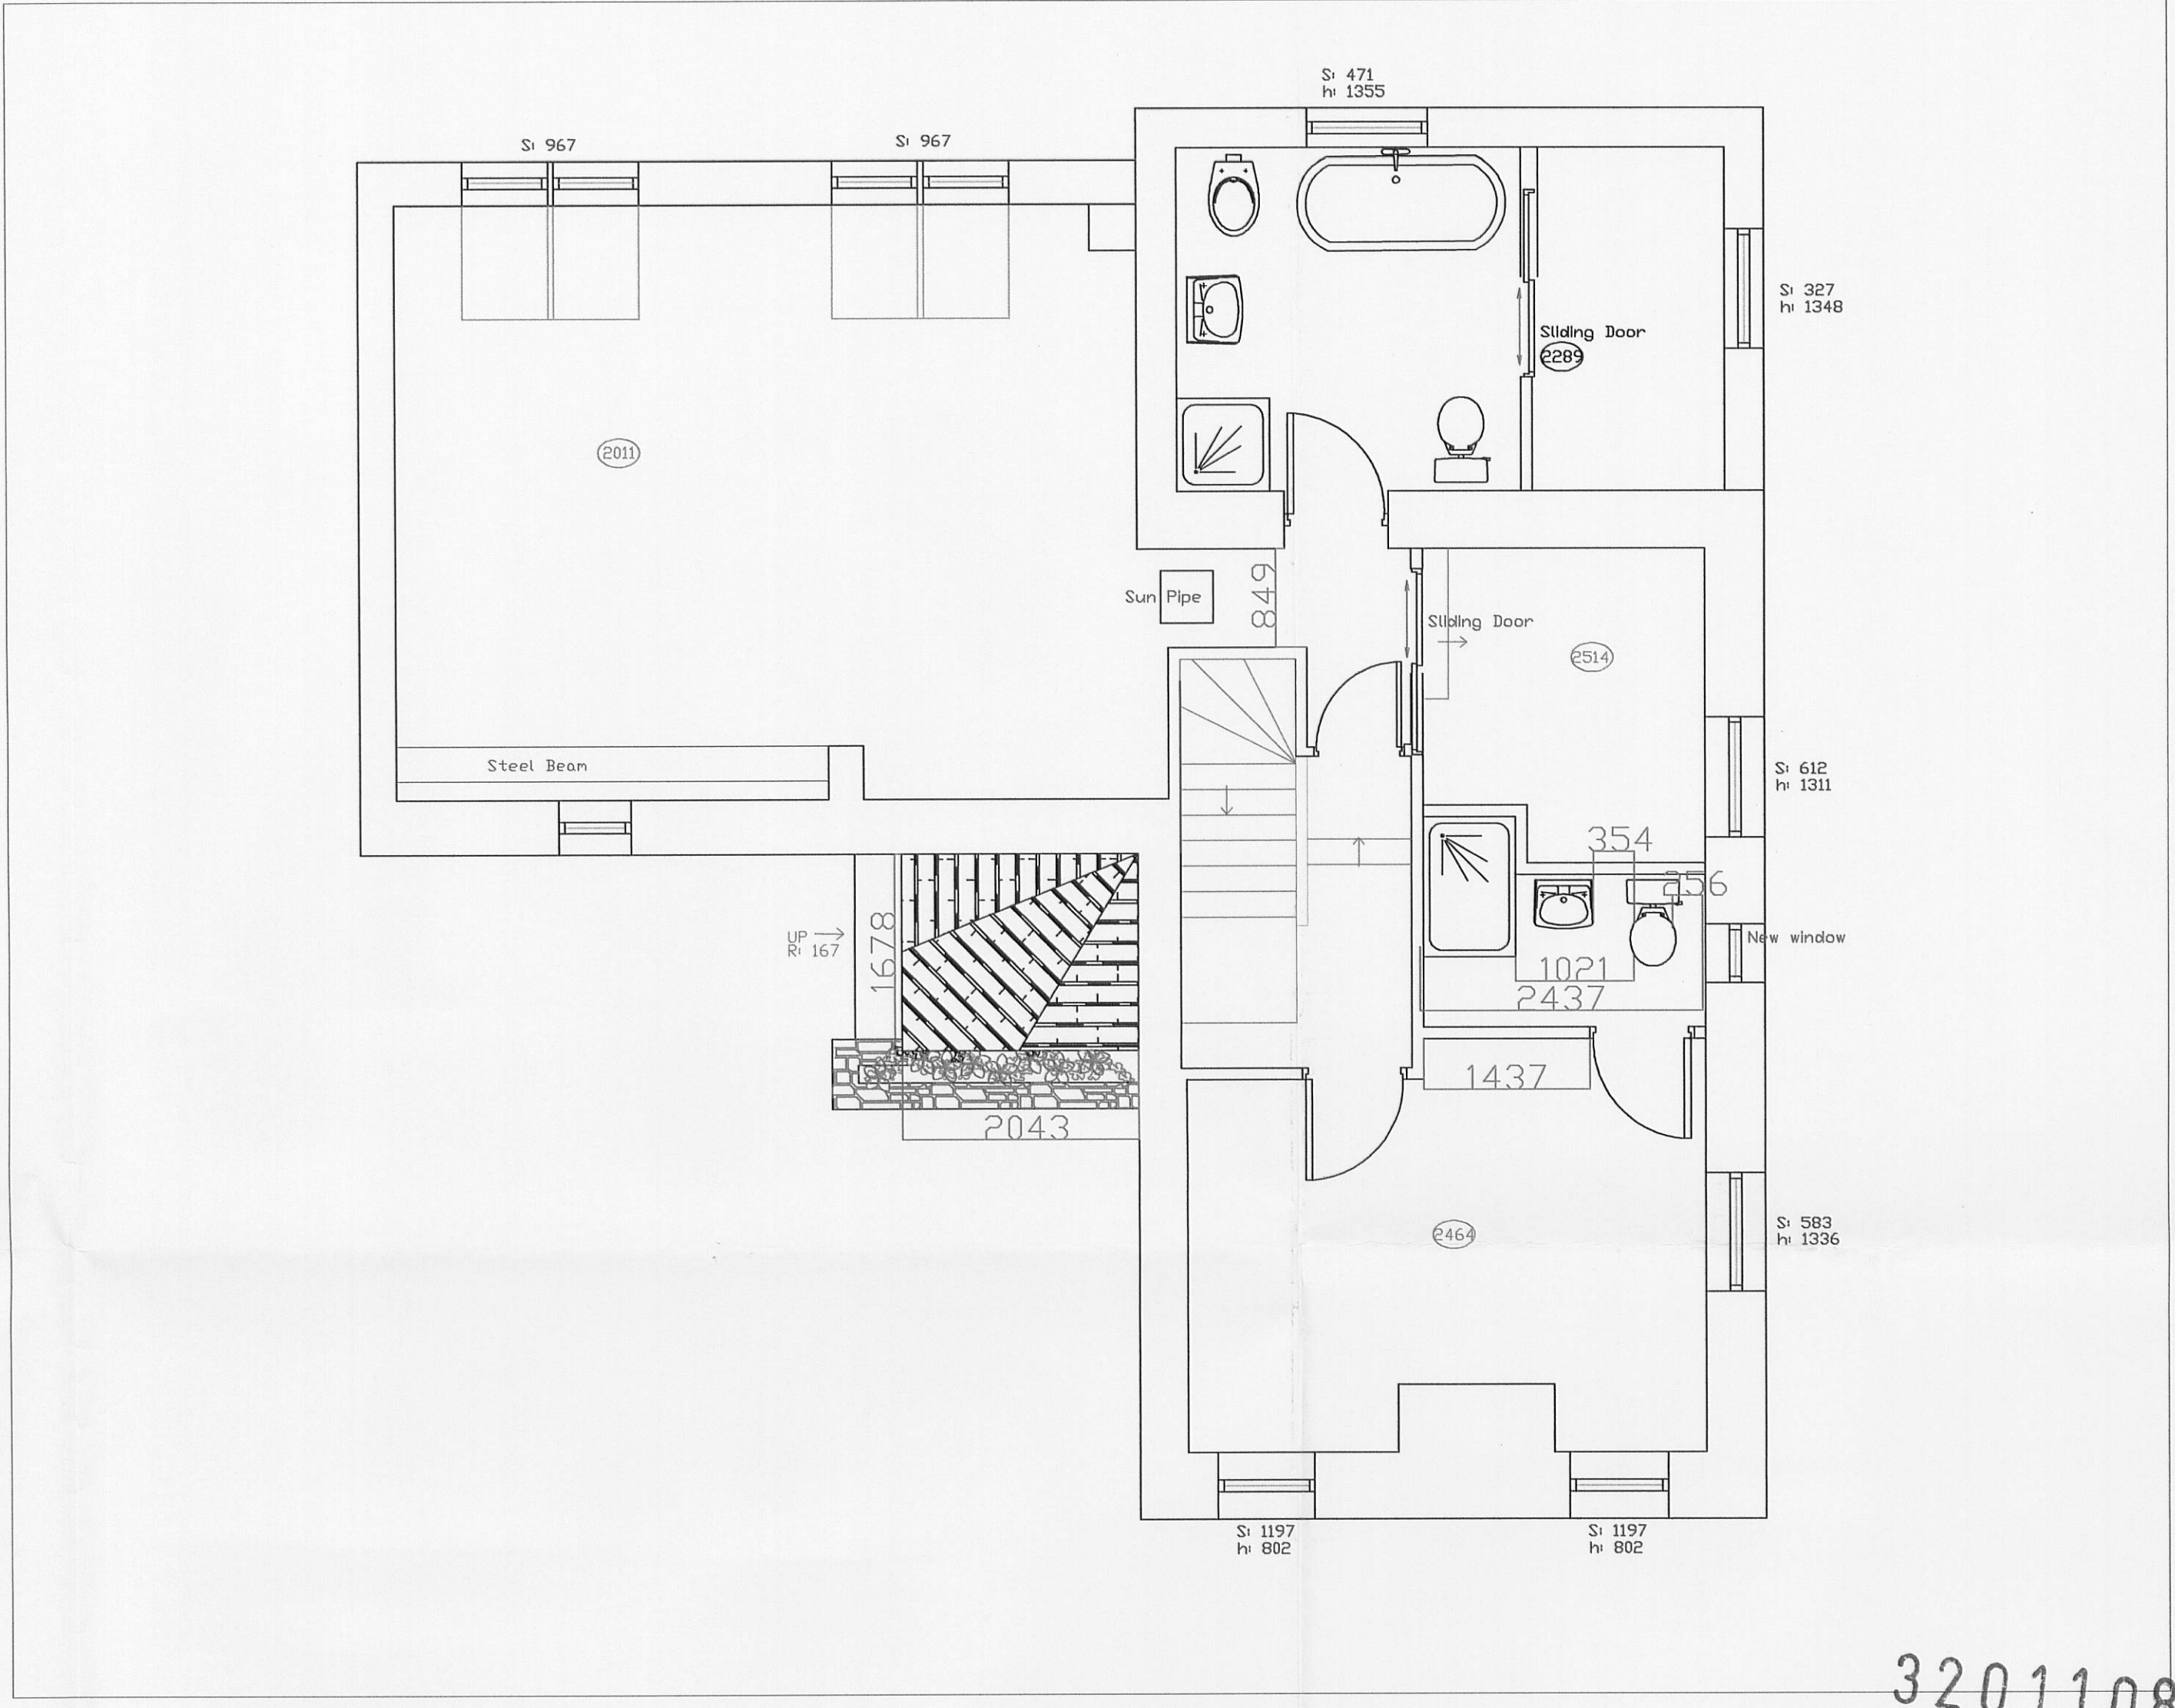


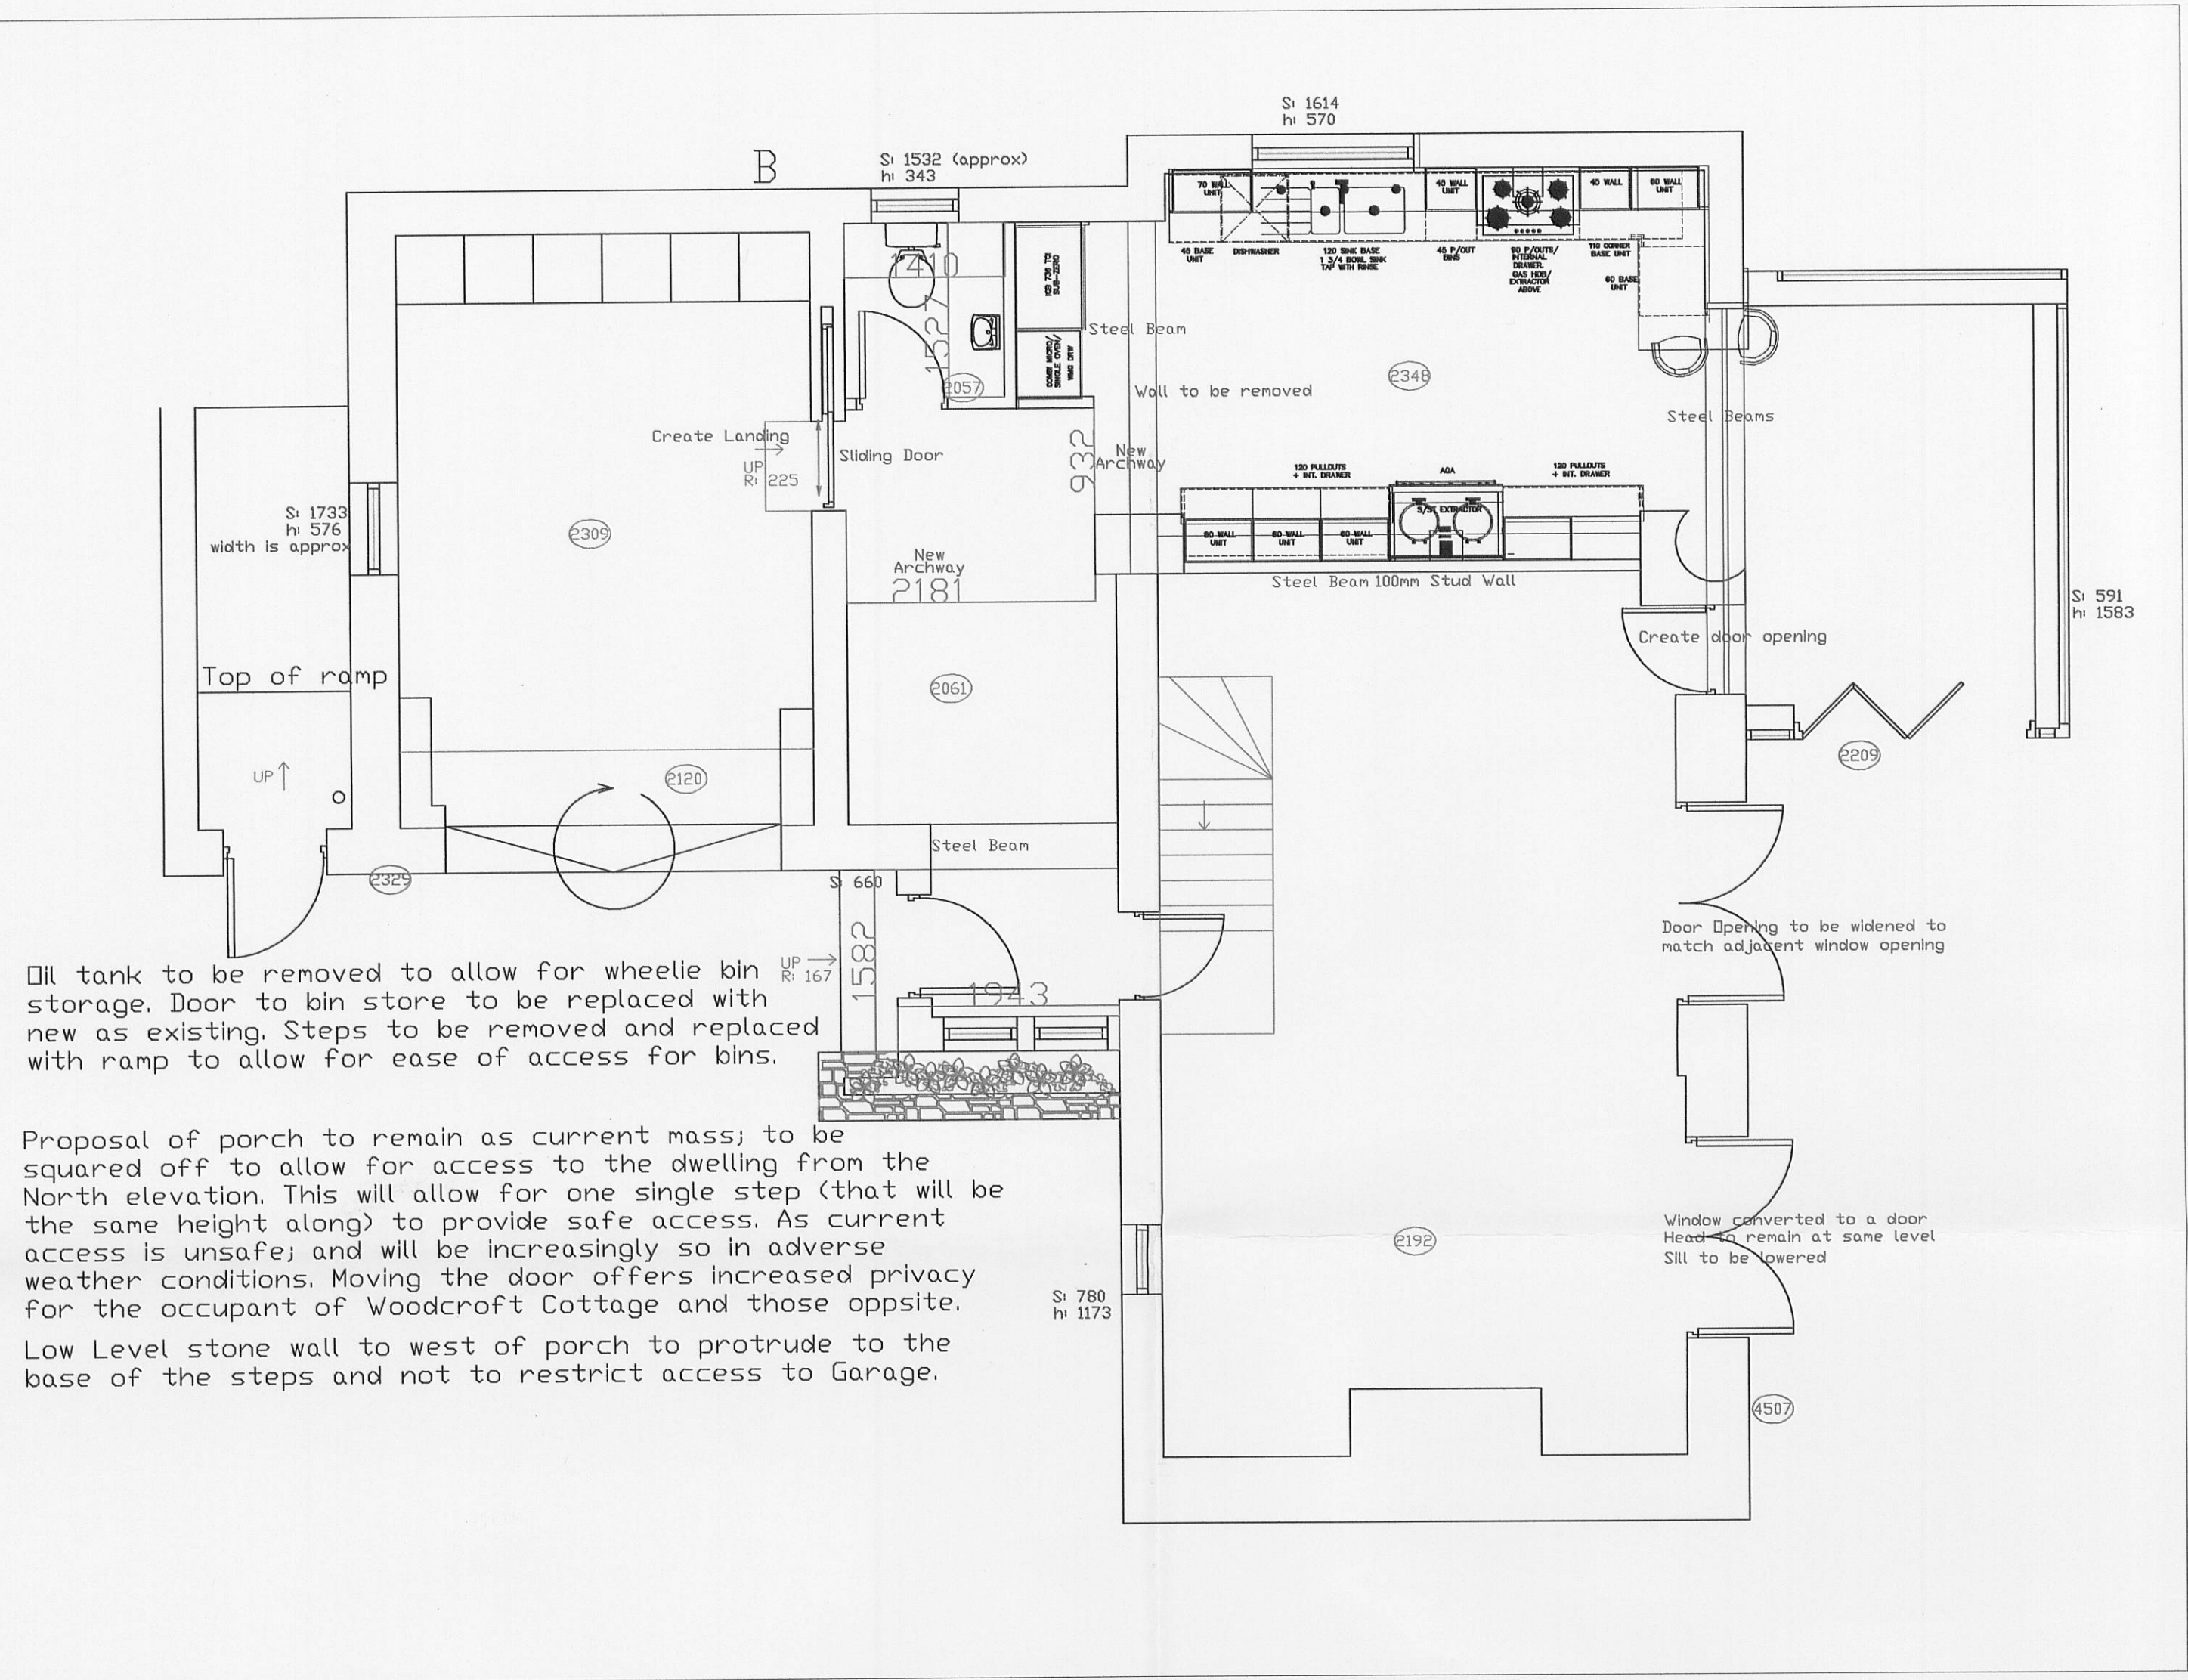

320110850P

Revised Proposal	O 1/10 JT
Description	Rev Date By

AJH ASSOCIATES

Chartered Building Surveyors

21 Donfield Court
Pinalco Link Road
Culteroe
Lancs BB7 1QS

Tel: 01200 439887
Fax: 01200 439888
e-mail: info@ajh-associates.co.uk
www.ajh-associates.co.uk

Client	L TATTERSALL	Scale	1:50 @ A1
Project	WOODCROFT COTTAGE PENDLETON ROAD WISWELL	Date	JUL 2011
Description	PROPOSED PLANS	By	SEV
		Checked	TH.
		No.	2816/202

DO NOT SCALE THIS DRAWING. CHECK ALL DIMENSIONS ON SITE

THIS DRAWING IS PROTECTED BY COPYRIGHT. IT MAY NOT BE REPRODUCED IN ANY FORM OR BY ANY MEANS FOR ANY PURPOSE, WITHOUT GAINING PRIOR WRITTEN PERMISSION FROM AJH ASSOCIATES