


Note
 Dimensions shown on drawings prepared for planning
 purposes are indicative only and can vary.

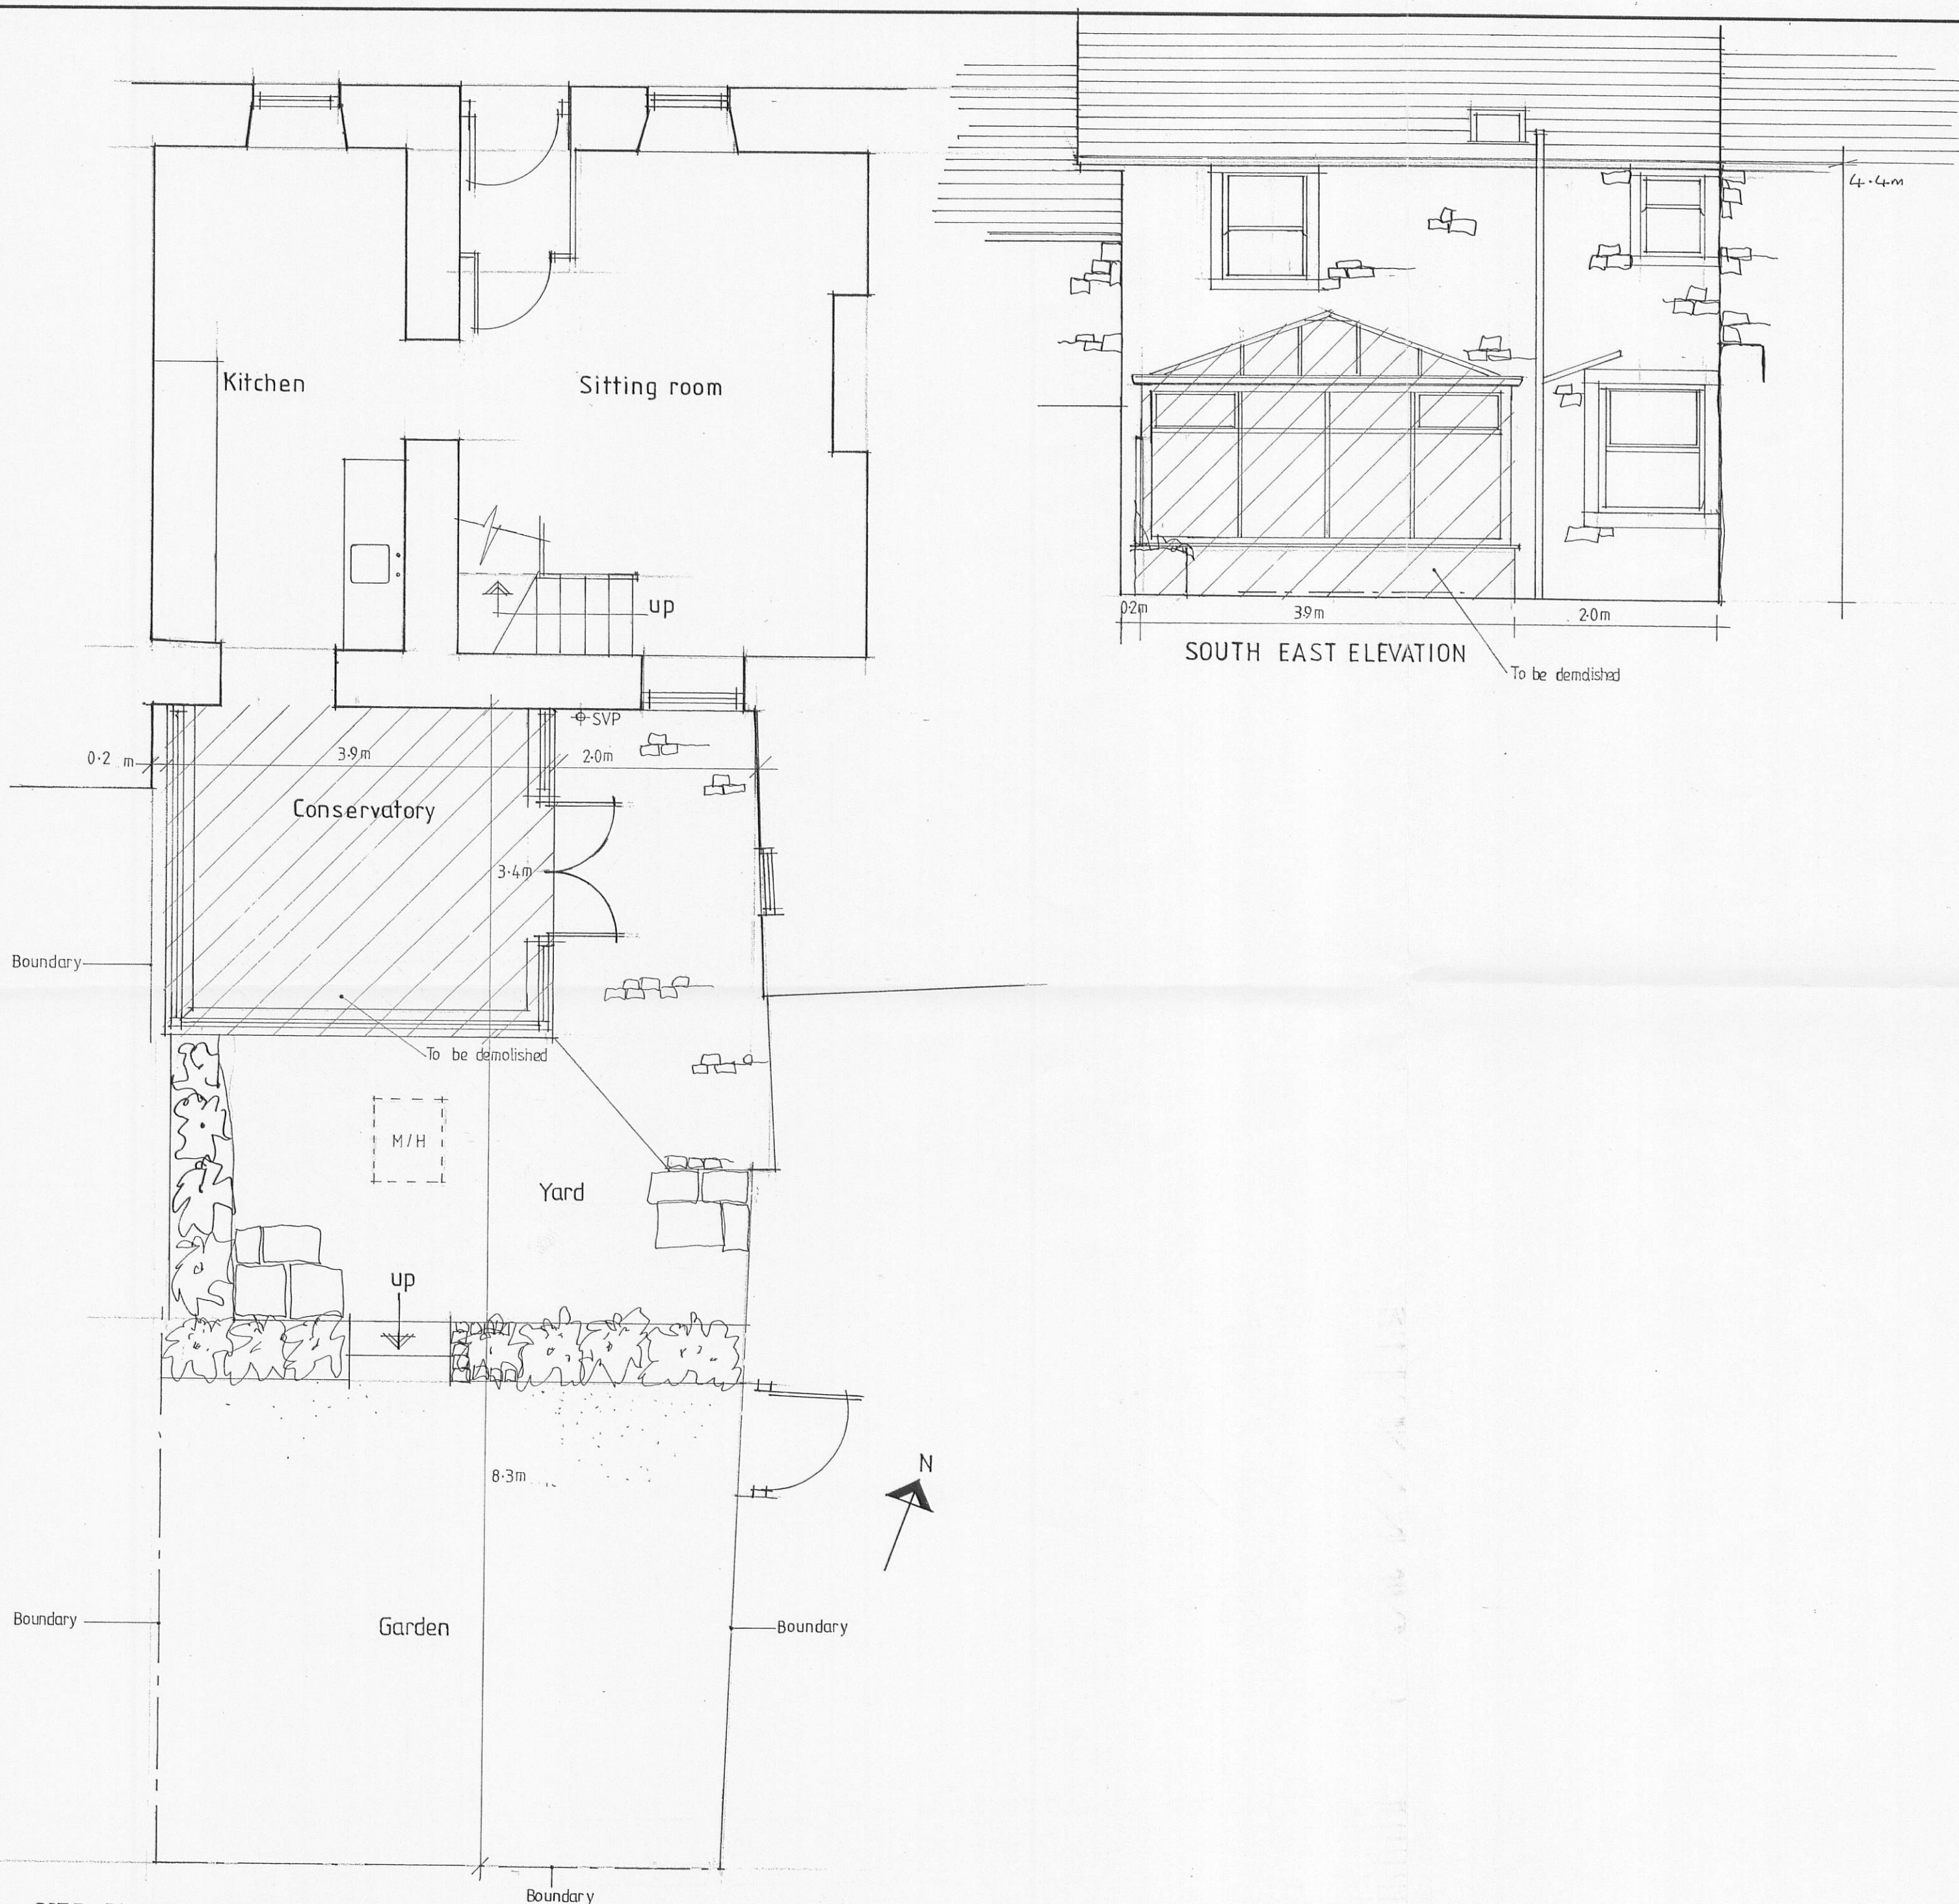

Client
 Mr and Mrs PLANT

Job Title
 PROPOSED ALTERATIONS TO
 6 GRINDLETON ROAD
 WEST BRADFORD

Drawing Title
 EXISTING PLAN AND ELEVATION

Scale 1:50	Date JUN 11	Drawn LKR
---------------	----------------	--------------

spa
 ARCHITECTS
 SUNDERLAND PEACOCK & ASSOCIATES LTD.
 HAZELMERE, PIMLICO ROAD, CLITHEROE,
 LANCASHIRE, BB7 2AG
 T 01200 423178 F 01200 427328
 E info@sunderlandpeacock.com
 www.sunderlandpeacock.com