



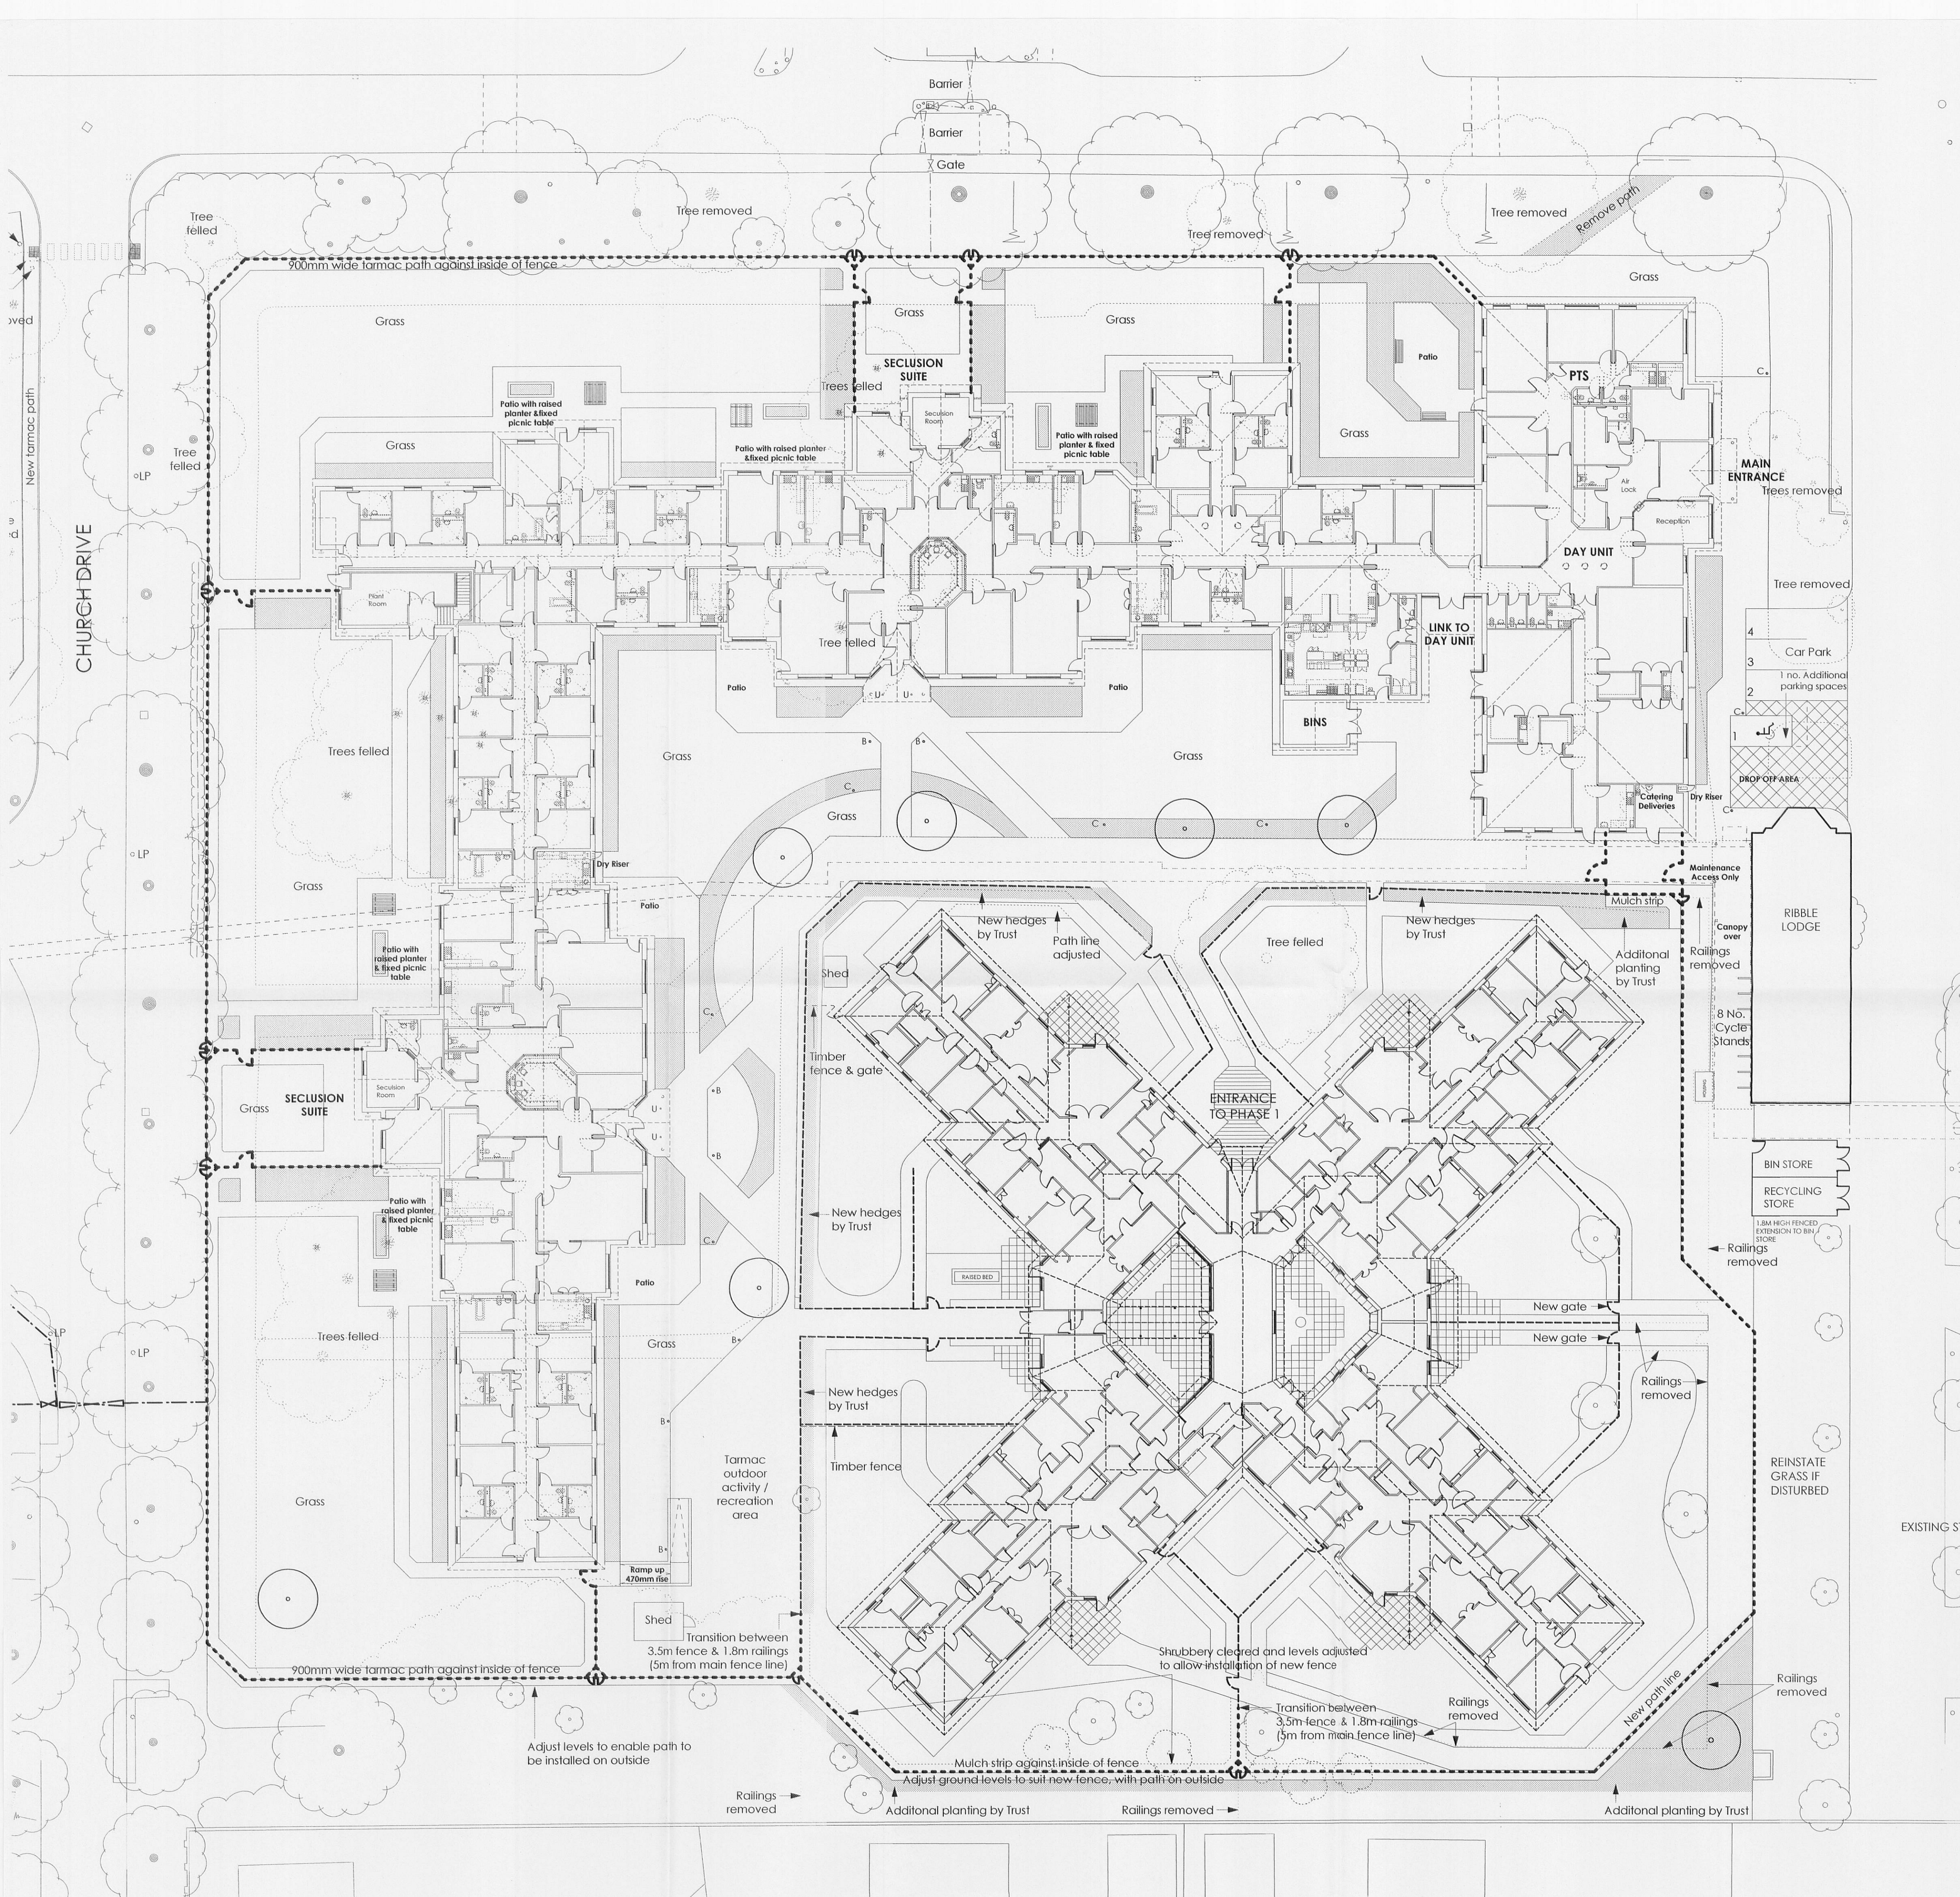

- NOTES**
- This drawing is copyright of Condy and Lofthouse Ltd, and may not be reproduced in any way without their specific permission.
 - All dimensions are to be checked on site. Do not scale from this drawing, work to figured dimensions only. Any queries please contact the architect.
 - This drawing has been prepared based upon a digital survey undertaken by XXX, tel 0200 000 0000.
- MATERIALS PROHIBITED**
- Materials prohibited from use, except where used in accordance with 'good practice' in the selection of construction materials (2007)
- High alumina cement in load bearing structures.
 - Wood wood stains used as permanent staining or in structural elements.
 - Calcium chloride used as an additive in mixing concrete for use in reinforced concrete.
 - Aggregates for use in reinforced concrete which do not comply with British standard specifications current at the date of specification of the materials.
 - Calcium silicate bricks or tiles.
 - Asbestos or asbestos based products including crocidolite.
 - Lead or any materials containing lead which may be ingested, inhaled or absorbed.
 - Urea formaldehyde foam or materials which may be hazardous with reference to the limits set by the health & safety executive at the date of specification of the materials.
 - Materials which are generally composed of mineral fibres either man-made or naturally occurring which have a diameter of 3 microns or less and a length of 200 microns or less, or which contain any fibres not sealed or otherwise stabilised to ensure that fibre migration is prevented.

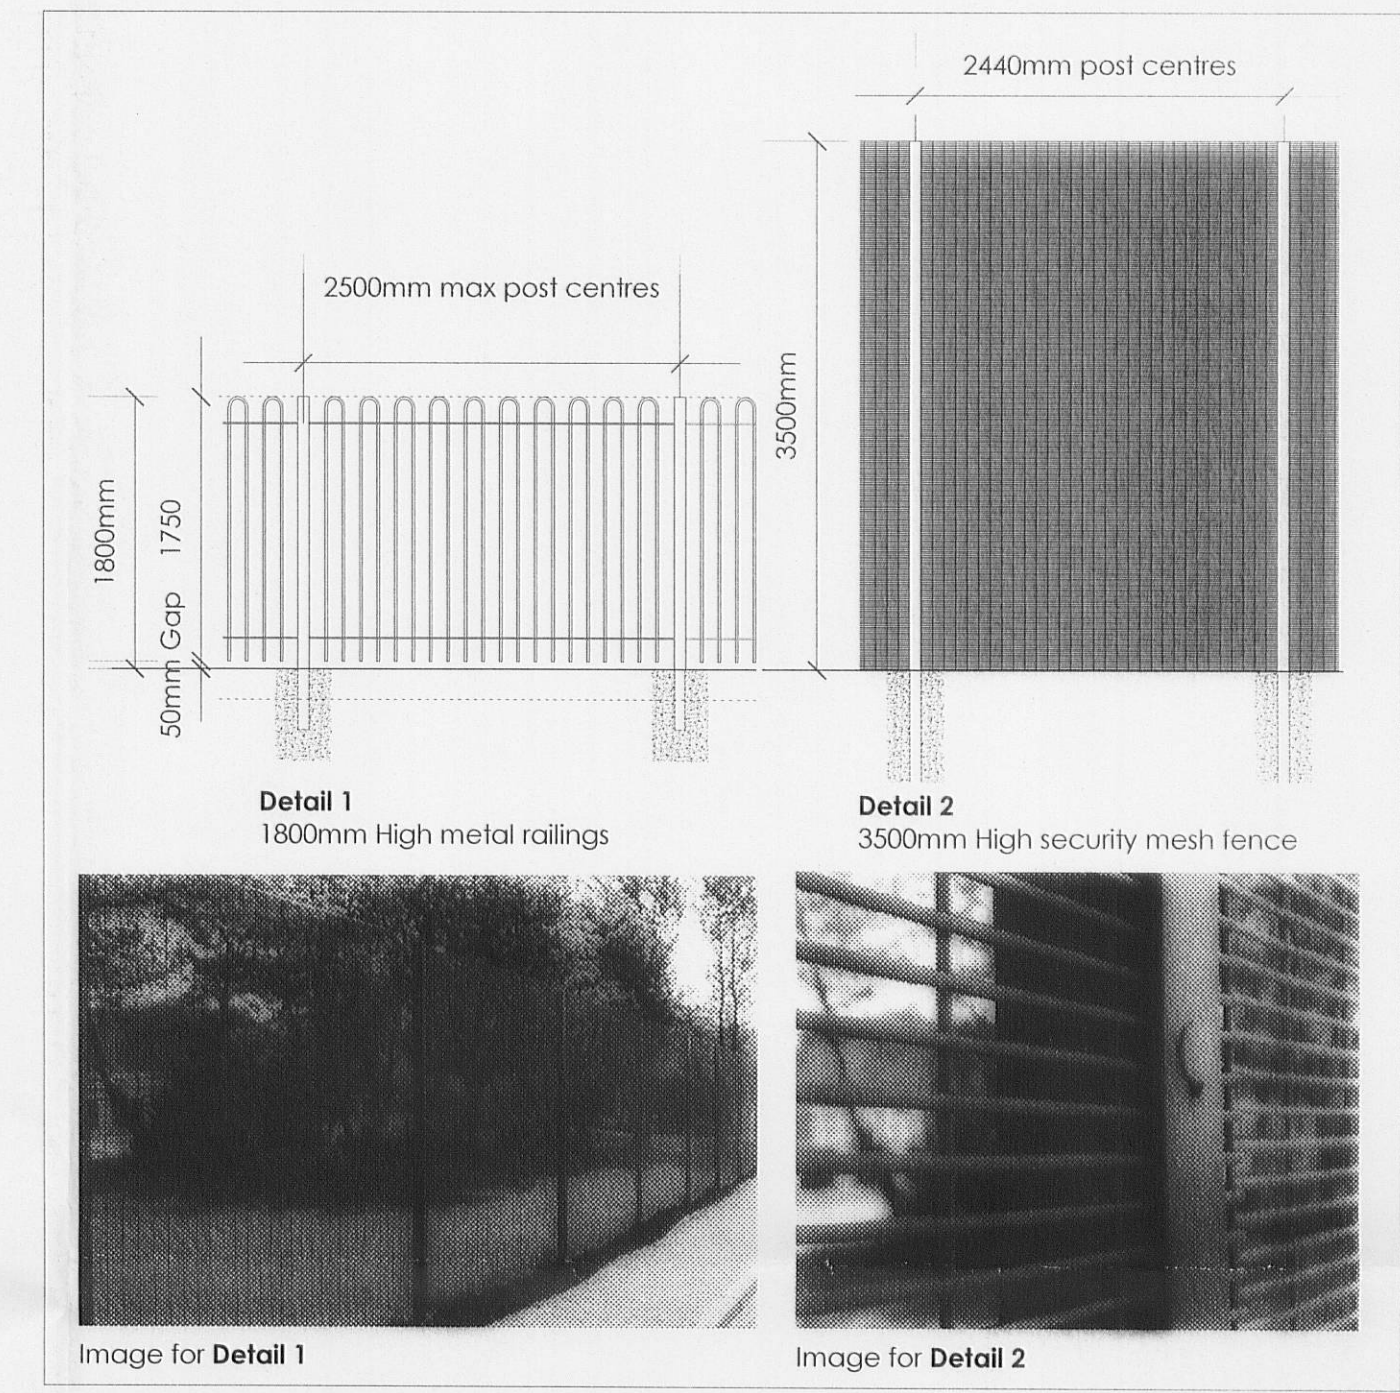

320110940P

REVISIONS

NO.	DATE	BY	REVISION
1			Preliminary
2			For Approval
3			Tender
4			Construction

CLIENT
Calderstones NHS Trust

PROJECT
Maplewood Phase 2

DRAWING TITLE
External Works Plan

SCALE
1:250 @ A1

DRAWING NO.
08-095-111

DATE
Sep 11

REVISION
E

LEGEND

- Existing trees to be retained
- Trees to be felled
- New trees
- Proposed planting
- Fixed Picnic Table
- Fixed Bench
- New lighting bollard
- New lighting column
- New lighting uplighter
- Existing Security Fence
- 1.8m High Metal Railings
- New 2.4m High Metal Railings
- New 3.5m High Security Fence
- Existing Duct containing live services

CONTACT
T: 0151 207 4371 • F: 0151 207 7087