

PLANT SCHEDULE

QTY	CODE	PLANT NAME	STOCK	SIZE	SPACING
12No.	Ber RG	Berberis thunbergii "Rose Glow"	C 3L	30-40cm	3/m2
21No.	Cho Azt	Choisya ternata "Aztec Pearl"	C 3L	40-60cm	3/m2
18No.	Cis cor	Cistus corbariensis	C 3L	20-30cm	3/m2
21No.	Pru Zab	Prunus lauracensus "Zabelliana"	C 3L	30-40cm	3/m2

HERBACEOUS PLANTS

QTY	CODE	PLANT NAME	STOCK	SPACING
3No.	Ger Joh	Geranium endressii "Johnsons Blue"	C 2L	5/m2
3No.	Ger War	Geranium endressii "Wargrave Pink"	C 2L	5/m2
3No.	Sal Ict	Salvia officinalis "Icterina"	C 2L	4/m2
3No.	Thy cit	Thymus x citriodorus	C 2L	5/m2

TREES

QTY	CODE	PLANT NAME	STOCK	FORM	GIRTH/HEIGHT
1No.	BET PEN s	Betula pendula	RB	S	8-10cm

HEDGE MIXES

PERCENT	QTY	PLANT NAME	STOCK	SIZE
268m	NATIVE HEDGE MIX 6	planted @ 6/m in a double staggered Row		
30%	482No.	Acer campestre	B Trans	60-80cm
30%	482No.	Corylus avellana	B Trans	60-80cm
13%	209No.	Crataegus monogyna	B Trans	60-80cm
10%	161No.	Sambucus nigra	B Trans	60-80cm
5%	80No.	Viburnum opulus	B Trans	60-80cm
5%	80No.	Lonicera periclymenum	C 3L	40-60cm
2%	32No.	Clematis vitalba	C 2L	20-40cm
5%	80No.	Illex aquifolium	C 3L	40-60cm

PLANT MIXES

PERCENT	QTY	PLANT NAME	STOCK	SIZE
8m2	GROUNDCOVER MIX 5	planted @ 3/m2		
40%	10No.	Vinca minor "Gertrude Jekyll"	C 2L	20-30cm
60%	14No.	Ajuga reptans "Cathryn's Giant"	C 2L	20-30cm
Individual varieties to be planted in groups of approximately 20.				
130m2	UNDERSTORY MIX 1	planted @ 2/m2		
25%	65No.	Viburnum opulus	B Trans	60-80cm
25%	65No.	Sambucus nigra	B Trans	60-80cm
25%	65No.	Corylus avellana	C 3L	40-60cm
10%	26No.	Rosa canina	C 3L	40-60cm
15%	39No.	Lonicera periclymenum	C 3L	40-60cm

PLANT SCHEDULE

QTY	CODE	PLANT NAME	STOCK	SIZE	SPACING
34No.	Ber dar	Berberis darwinii	C 3L	30-40cm	3/m2
89No.	Ber RG	Berberis thunbergii "Rose Glow"	C 3L	30-40cm	3/m2
50No.	Bra Sun	Brachyglottis "Sunshine"	C 3L	30-40cm	2/m2
84No.	Cha CG	Chaenomeles x superba "Crimson & Gold"	C 3L	40-60cm	3/m2
99No.	Cho Azt	Choisya ternata "Aztec Pearl"	C 3L	40-60cm	3/m2
39No.	Cho Sun	Choisya ternata "Sundance"	C 3L	40-60cm	3/m2
97No.	Cis cor	Cistus corbariensis	C 3L	20-30cm	3/m2
1No.	Cot RP	Cotinus coggygria "royal Purple"	C 3L	30-40cm	3/m2
10No.	Cot dam	Cotoneaster dammeri	C 3L	40-60cm	3/m2
90No.	Esc AB	Escallonia "Apple Blossom"	C 3L	20-30cm	4/m2
52No.	Euo Eme	Euonymus fortunei "Emerald Gaiety"	C 3L	20-30cm	4/m2
36No.	Euo Gol	Euonymus fortunei "Emerald n Gold"	C 3L	20-30cm	4/m2
87No.	Heb Amy	Hebe "Amy"	C 3L	30-40cm	3/m2
46No.	Heb Mar	Hebe "Marjorie"	C 3L	30-40cm	3/m2
10No.	Hyd que	Hydrangia quercifolia	C 3L	40-60cm	1/m2
54No.	Lav Hid	Lavandula angustifolia "Hidcote"	C 2L	20-30cm	4/m2
7No.	Lav KR	Lavandula stoechas "Kew Red"	C 3L	30-40cm	3/m2
21No.	Lon pti	Lonicera pteata	C 3L	30-40cm	3/m2
49No.	Phi MH	Philadelphus "Manteau d'hermine"	C 3L	30-40cm	3/m2
28No.	Phi Fru	Philonis fruticosa	C 3L	30-40cm	3/m2
7No.	Pho Chi 10L	Phoridium cookianum "Maori Chief"	C 10L	40-60cm	1/m2
43No.	Pho BB	Phoridium tenax "Bronze Baby"	C 10L	80-100cm	1/m2
1No.	Pho Pur 10L	Phoridium tenax "Purpurea"	C 3L	40-60cm	1/m2
2No.	Pho Var 10L	Phoridium tenax "Variegata"	C 3L	80-100cm	2/m2
3No.	Pho ten	Phoridium tenax	C 3L	40-60cm	1/m2
78No.	Pru Zab	Prunus lauracensus "Zabelliana"	C 3L	30-40cm	3/m2
40No.	Ros MJU	Ruscus aculeatus	C 3L	40-60cm	3/m2
68No.	Rus acu	Ruscus aculeatus	C 3L	30-40cm	4/m2
6No.	Sar Dig	Sarcococca hookeriana "pigyna"	C 3L	20-30cm	4/m2
4No.	Sar Hum	Sarcococca hookeriana "humilis"	C 3L	20-30cm	4/m2
59No.	Spi Fir	Spiraea japonica "Firelight"	C 3L	20-30cm	3/m2
19No.	Vib dav	Viburnum davidii	C 3L	20-30cm	4/m2
15No.	Vin Arg	Vinca minor "Argenteovariegata"	C 3L	20-30cm	4/m2

HERBACEOUS PLANTS

QTY	CODE	PLANT NAME	STOCK	SPACING
18No.	Aju Atr	Ajuga reptans "Atropurpurea"	C 2L	5/m2
36No.	Ger Joh	Geranium endressii "Johnsons Blue"	C 2L	5/m2
31No.	Ger War	Geranium endressii "Wargrave Pink"	C 2L	5/m2
18No.	Ori Aur	Origanum vulgare "Aureum"	C 2L	3/m2
15No.	Sal Ict	Salvia officinalis "Icterina"	C 2L	4/m2
37No.	Sta byz	Stachys byzantina	C 2L	3/m2
31No.	Thy cit	Thymus x citriodorus	C 2L	5/m2

TREES

QTY	CODE	PLANT NAME	STOCK	FORM	GIRTH/HEIGHT
3No.	BET PEN s	Betula pendula	RB	S	8-10cm
3No.	SOR LUT s	Sorbus aria "Lutescens"	B		8-10cm


NOTES AND ABBREVIATIONS:

- B = Bare root (bagged).
- C = Container (or pot) grown, followed by size of the container (or pot).
- cc = Root volume in cubic centimetres
- FORM = Shape of tree as supplied by the nursery.
- GIRTH = Circumference of tree stem measured 1 metre above ground level.
- QTY = Quantity
- RB = Rootballed (balled and wrapped).
- RC = Root collar (minimum) diameter in millimetres
- RT = Root trainer in cubic centimetres
- SIZE = Height or spread of juvenile plant.
- STOCK = Root condition/protection method eg Bare root.
- Refer to specification for further information.
- All plants to be completely hardened off.
- Substitutions to be agreed with Landscape Architect.
- Plant Schedule generated by "Qscape" software 07/11/2011

NOTES:-

- Existing trees and buffer planting
- Proposed Select Standard trees to woodland area. NBS Q28 Q31
- Proposed Extra Heavy Standard trees to frontages. NBS Q28 Q31
- Proposed Semi-native hedge to provide separation and screening to the women's unit. NBS Q28 Q31
- Proposed Ornamental shrub planting. NBS Q28 Q31
- Proposed ornamental and native groundcover planting. NBS Q28 Q31
- Proposed 5 or 10L specimen plants. Refer to schedule and NBS Q28 Q31
- Proposed climbing shrub. NBS Q28 Q31
- Proposed amenity turf or grass seeding (seasonally dependent) NBS Q28 Q30
- Proposed timber seat to be base fixed to surface (NBS Q50:225A)
- Proposed timber sleeper raised planter (height to be between 400mm and 650mm high allowing for a variety of ability types) (NBS Q50:241)
- Proposed and existing gates through security fencing. Refer to architectural drawings and specifications for details.

Refer to Sheet
CAP-LA-900-002 for
details of this area

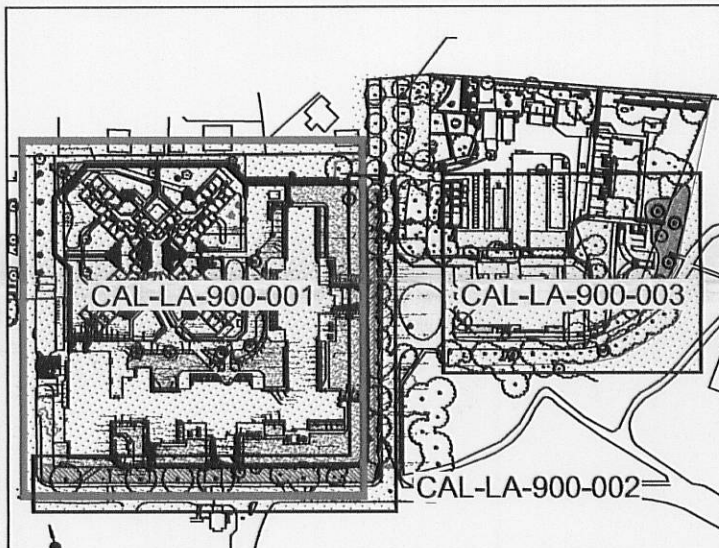

LOCATION PLAN - NTS

P3	Revised Layout	MDT	AF	AF	07.11.11
REV	DESCRIPTION	DRAWN	CHK	APP	DATE

CAPITA SYMONDS

CASTLEWAY HOUSE
17 PRESTON NEW ROAD
BLACKBURN
BB2 1AU
TEL: (01254) 273000
FAX: (01254) 273559
www.capitasymonds.co.uk

PLANNING

CALDERSTONES NHS TRUST

project title
MAPLEWOOD PHASE 2

drawing title
Landscape General Arrangement
Sheet 1 of 3

scale @ A1	designed by	drawn by	checked by	approved by	date drawn
1:250	MDT	MDT	AF	AF	04/11/11

project no.
CS/047949

drawing no.
CAL-LA-900-001

revision
P3

Do Not Scale From This Drawing