

PLANT SCHEDULE

SHRUBS					
QTY	CODE	PLANT NAME	STOCK	SIZE	SPACING
17No.	Heb Amy	Hebe "Amy"	C 3L	30-40cm	3/m2
35No.	Hyd que	Hydrangea quercifolia	C 3L	40-60cm	3/m2
34No.	Ker Ple	Kerria japonica "Pleniflora"	C 3L	40-60cm	3/m2
26No.	Mah WS	Mahonia x media "winter sun"	C 3L	30-40cm	3/m2
14No.	Sam nig	Sambucus nigra	C 3L	40-60cm	2/m2
20No.	Sar con	Sarcococca confusa	C 3L	20-30cm	4/m2

HERBACEOUS PLANTS

QTY	CODE	PLANT NAME	STOCK	SPACING
35No.	Aju Atr	Ajuga reptans "Atropurpurea"	C 2L	5/m2

TREES

QTY	CODE	PLANT NAME	STOCK	FORM	GIRTH/HEIGHT
2No.	BET PEN SS	Betula pendula	RB	SS	10-12cm
1No.	CRA MON SS	Crataegus monogyna	RB		10-12cm
1No.	FRA EXC SS	Fraxinus excelsior	RB		10-12cm
3No.	PRU PAD SS	Prunus padus	RB		10-12cm

PLANT MIXES


PERCENT	QTY	PLANT NAME	STOCK	SIZE
443m2	UNDERSTORY MIX 2	planted @ 1/m2		
25%	111No.	Viburnum opulus	B Trans	60-80cm
25%	111No.	Sambucus nigra	B Trans	60-80cm
25%	111No.	Corylus avellana	B Trans	60-80cm
15%	66No.	Crataegus monogyna	B Trans	60-80cm
10%	44No.	Ilex aquifolium	C 3L	40-60cm

Individual varieties to be planted in groups of approximately 5-8.

NOTES AND ABBREVIATIONS:

B = Bare root (bagged).
C = Container (or pot) grown, followed by size of the container (or pot).
CC = Root volume in cubic centimetres
FORM = Shape of tree as supplied by the nursery.
GIRTH = Circumference of tree stem measured 1 metre above ground level.
QTY = Quantity
RB = Rootballed (balled and wrapped).
RC = Root Collar (minimum) diameter in millimetres
RT = Root Trainer in cubic centimetres
SIZE = Height or Spread of juvenile plant.
STOCK = Root condition/protection method eg Bare root.
Trans = Transplant (or undercut seedling).

- Refer to specification for further information.
- All plants to be completely hardened off
- Substitutions to be agreed with Landscape Architect.
Plant Schedule generated by "Qscape" software 01/09/2011

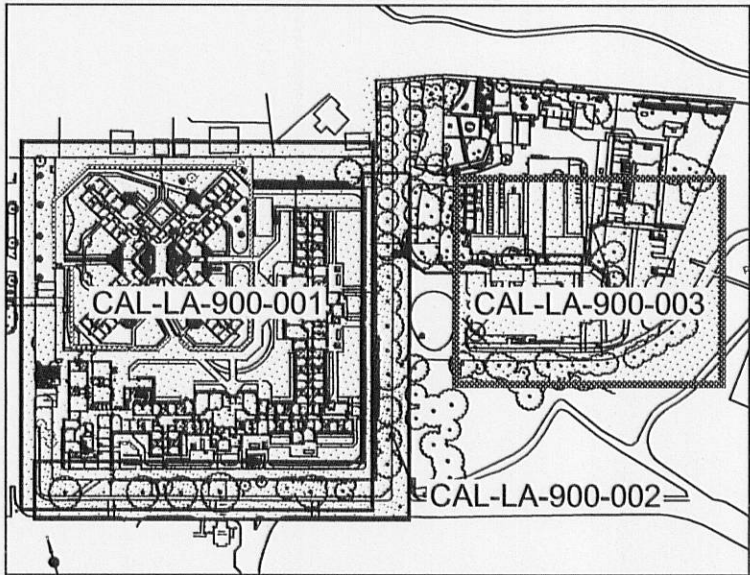

LOCATION PLAN - NTS

NOTES:-

- Site boundary
- Existing trees
- Proposed Select Standard trees to woodland area. NBS Q28 Q31
- Proposed native woodland buffer planting. NBS Q28 Q31
- Proposed Ornamental shrub planting. NBS Q28 Q31
- Proposed and existing gates through security fencing



REV	DESCRIPTION	DRAWN	CHK	APP	DATE
-----	-------------	-------	-----	-----	------

CAPITA SYMONDS

CASTLEWAY HOUSE
17 PRESTON NEW ROAD
BLACKBURN
BB2 1AU
TEL: (01254) 273000
FAX: (01254) 273559
www.capitasymonds.co.uk

status
PLANNING

client
CALDERSTONES NHS TRUST

project title
Maplewood Phase 2

drawing title
Landscape General Arrangement
Sheet 3 of 3

scale @ A2 1:250	designed by BZ	drawn by BZ	checked by AF	approved by DE	date drawn 24/05/11
---------------------	-------------------	----------------	------------------	-------------------	------------------------

project no.
CS047949

drawing no.
CAP-LA-900-003

revision
P2

Do Not Scale From This Drawing