
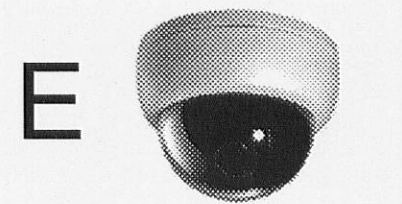
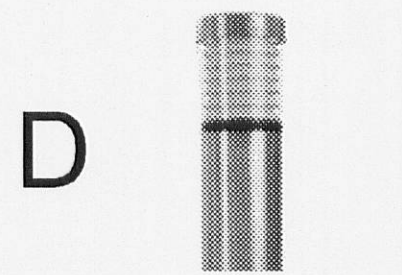
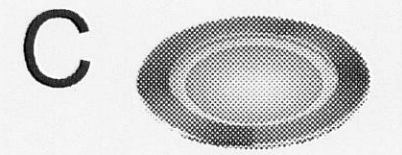
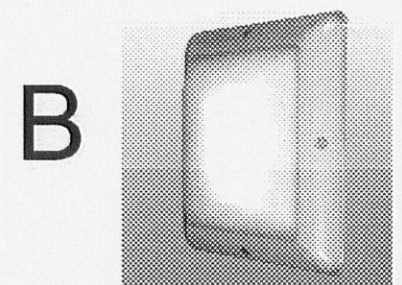


NOTES:-

1. THIS DRAWING PORTRAYS THE DESIGN INTENT FOR PLANNING PURPOSES AND IS NOT AN INSTALLATION DRAWING.
2. LUMINAIRES SHOWN MAY BE SUBSTITUTED FOR SIMILAR FITTINGS OF SIMILAR PERFORMANCE DURING DETAIL DESIGN

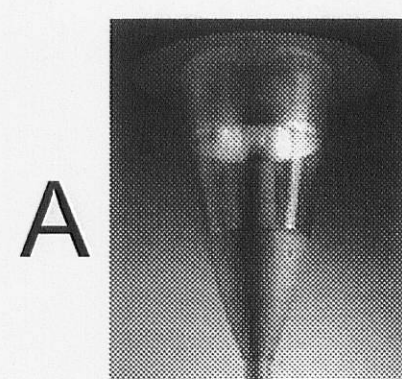

P4	Buccaneer luminaire changed to square upon architectural request	IW	NW	RBB	04.11.11
P3	Amended to architect layout 08-095-110 Rev2A received 28.09.11	IW	NW	RBB	28.09.11
P2	Planning issue to 08-095-111 RevC including revised lighting positions from DT input	IW	NW	RBB	27.09.11
P1	Stage C issue to RevD layout	IW	NW	RBB	24.08.11
REV	DESCRIPTION	DRAWN	CHK	APP	DATE

Calderstones **NHS**
NHS Trust

CAPITA SYMONDS
CASTLEWAY HOUSE
17 PRESTON NEW ROAD
BLACKBURN
BB2 1AU
TEL: (01254) 273000
FAX: (01254) 273429
www.capitasymonds.co.uk

320110940P PLANNING

project title
Calderstones NHS Trust
Maplewood II
New Low Secure Unit

drawing title
Proposed Electrical
External Lighting and External CCTV Camera
Positions

scale @ A1 1:200	designed by IW	drawn by IW	checked by NW	approved by RBB	date drawn 04.11.11
---------------------	-------------------	----------------	------------------	--------------------	------------------------

project no.
CS047949-03

drawing no. CS-047949-E-6008	revision P4
---------------------------------	----------------

Do Not Scale From This Drawing

