


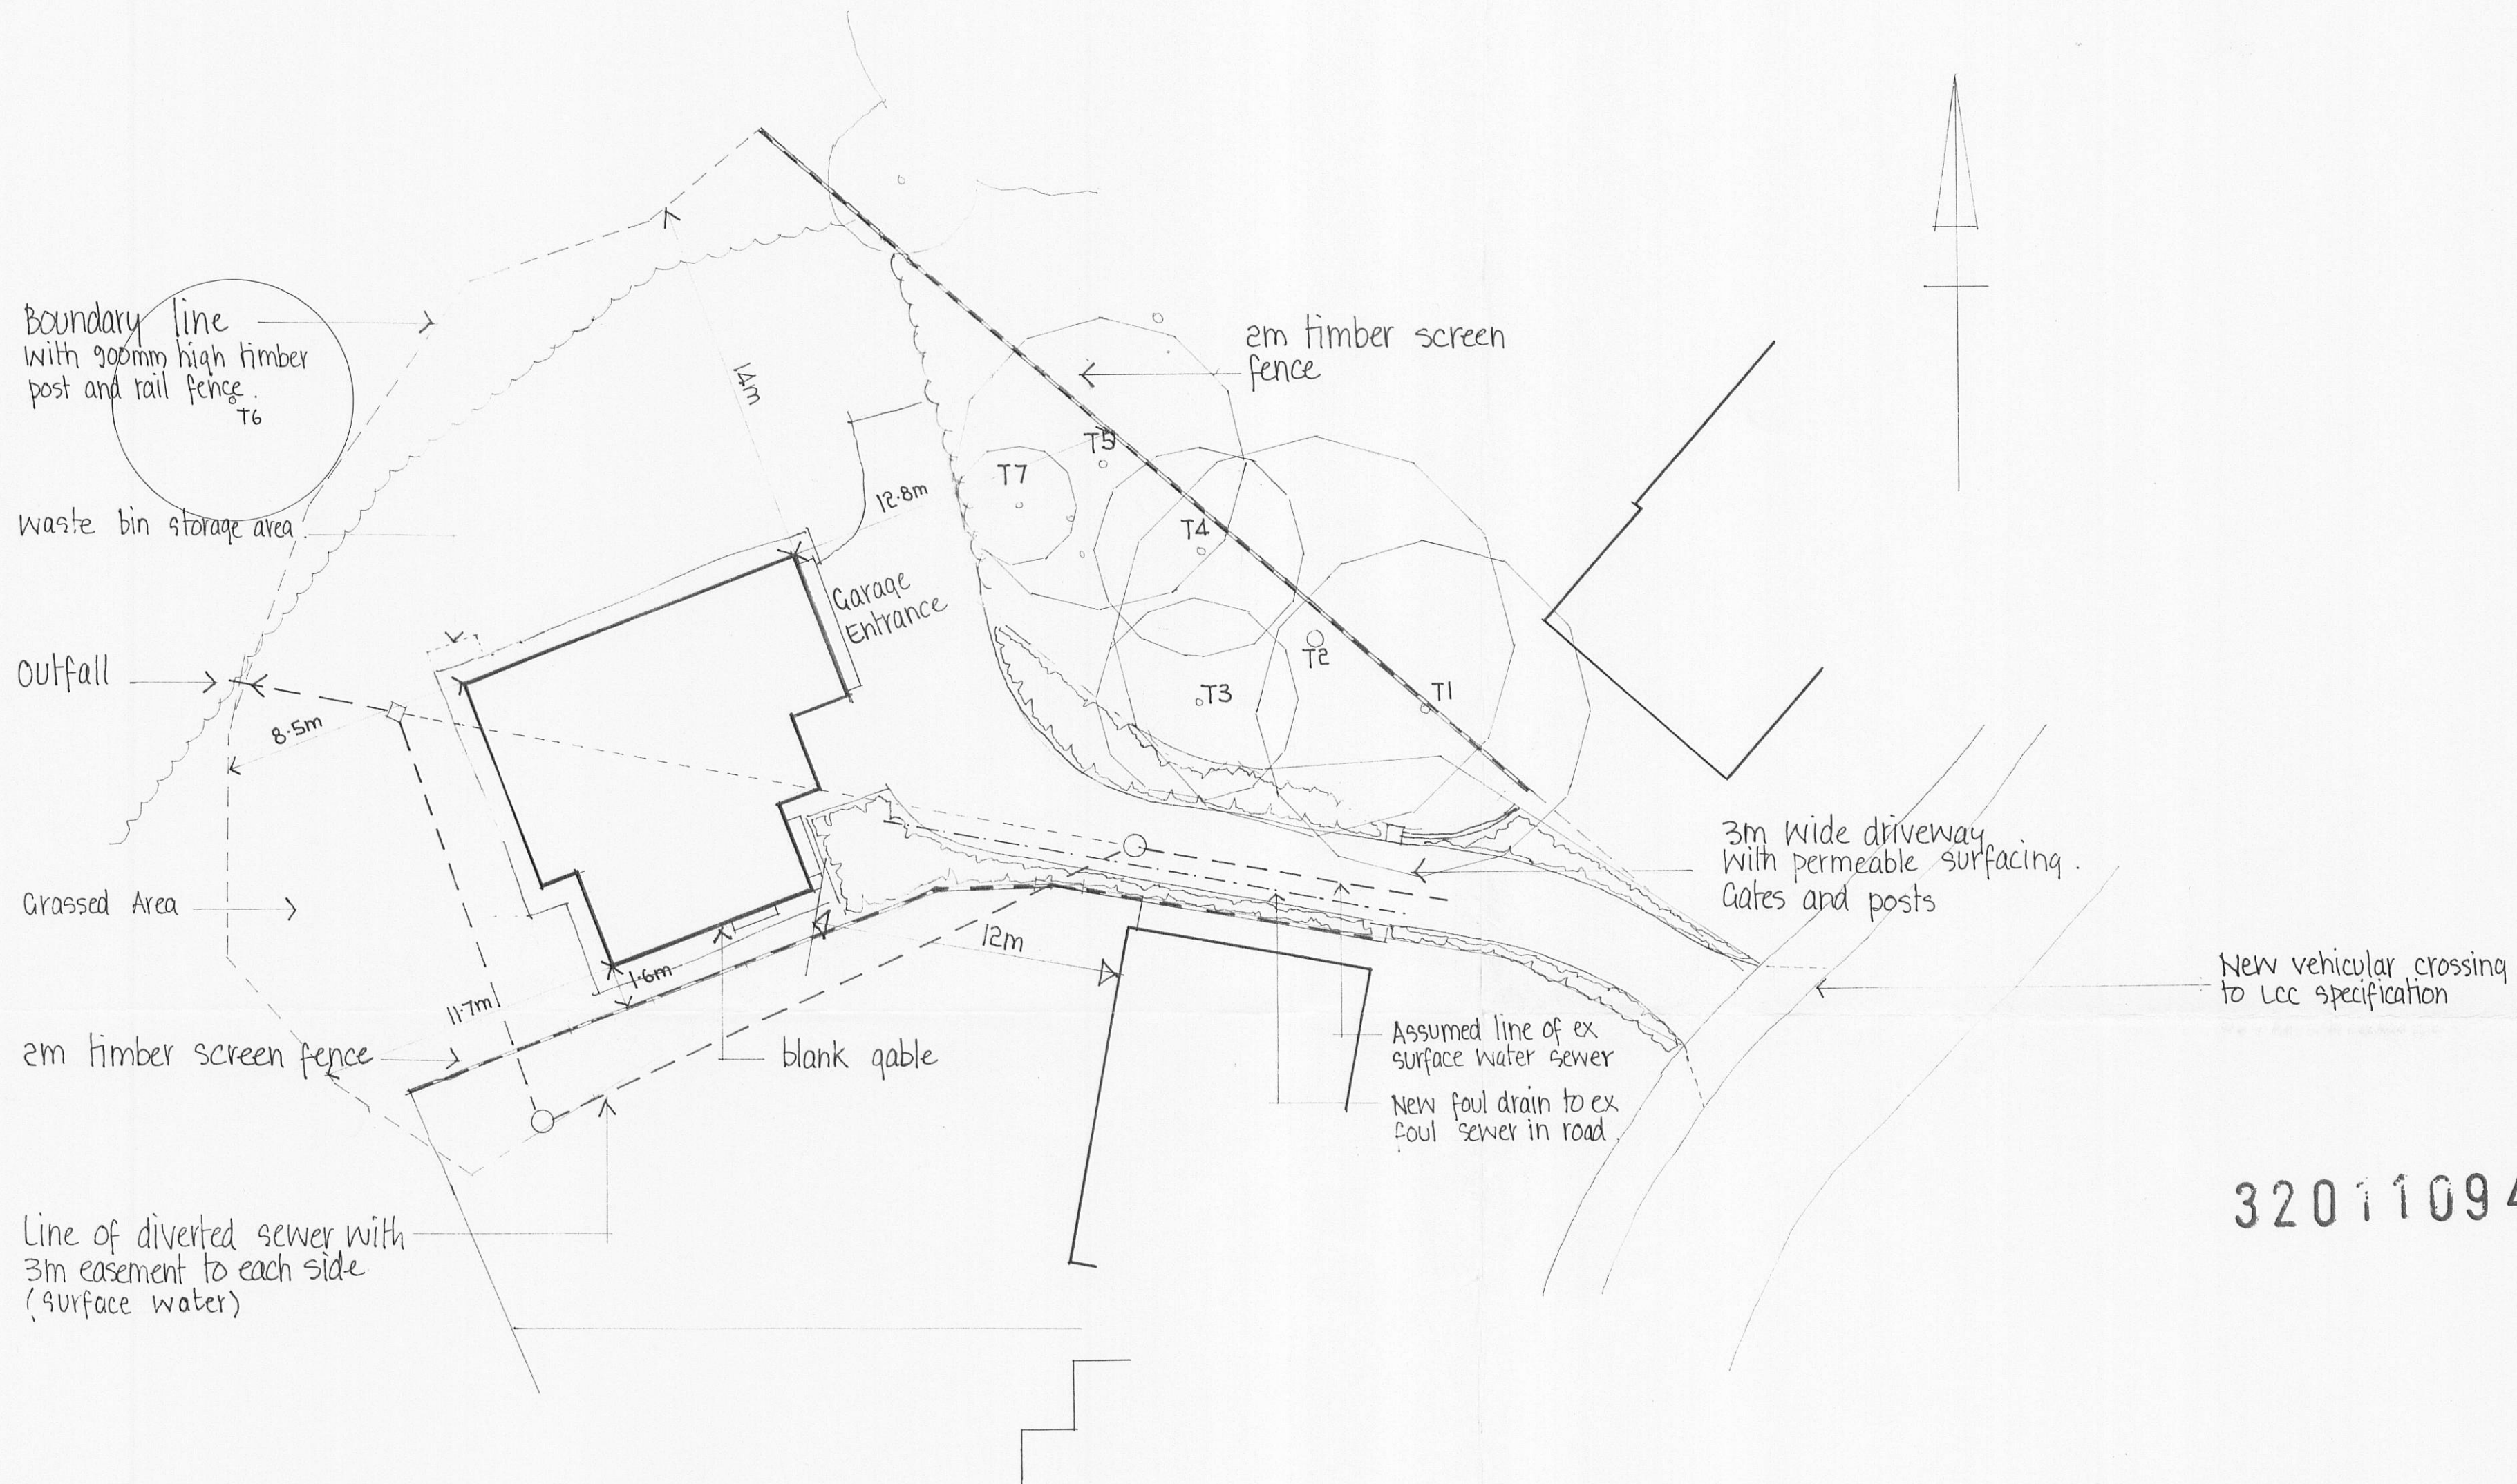

320110941P REV 'A' Tree numbers added Aug 11 and canopies adjusted

REVISION	DATE	DR	CH
----------	------	----	----

Architectural
Design
Partnership

Kirksyde
9 Castle Road
Colne
Lancashire BB8 7AR
Tel: 01282 861876

PROJECT
PROPOSED DWELLING ON LAND
ADJACENT TO 18 HIGHWOODS PARK
BROCKHALL VILLAGE

DRAWING TITLE

SITE LAYOUT

THIS DRAWING IS COPYRIGHT
THIS DRAWING IS NOT TO BE SCALED
ALL DIMENSIONS TO BE CHECKED ON SITE
BEFORE COMMENCEMENT OF WORK
ADP TO BE NOTIFIED OF ANY ERRORS

DRAWN K J NOLAN DATE OCT 2011

CHECKED SCALE 1:200

DRAWING NO
451/3A