



320110952P

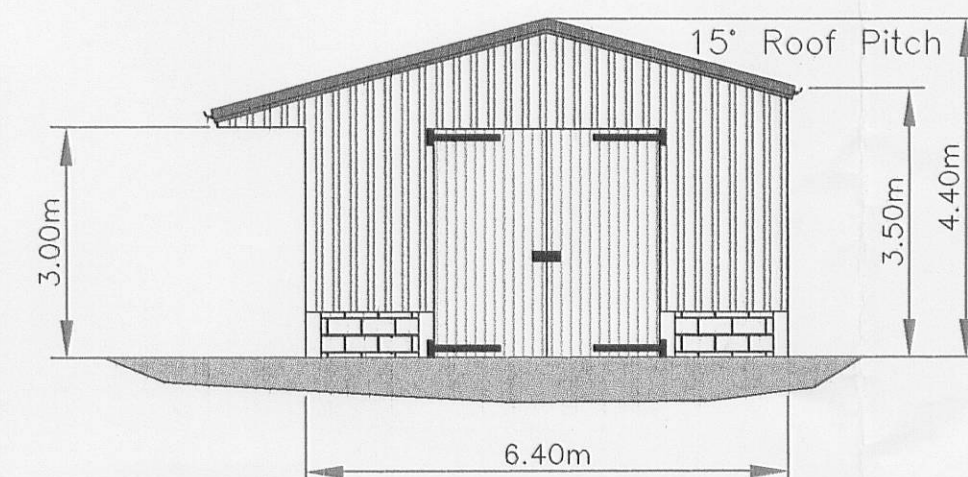


WEST FACING ELEVATION

End Cladding,
0.60m High Concrete Block
Wall With Profile Steel
Cladding Above, Colour
Juniper Green BS. 12-B-29
Pair 3.00m x 3.00m Treated
Timber Swing Doors.

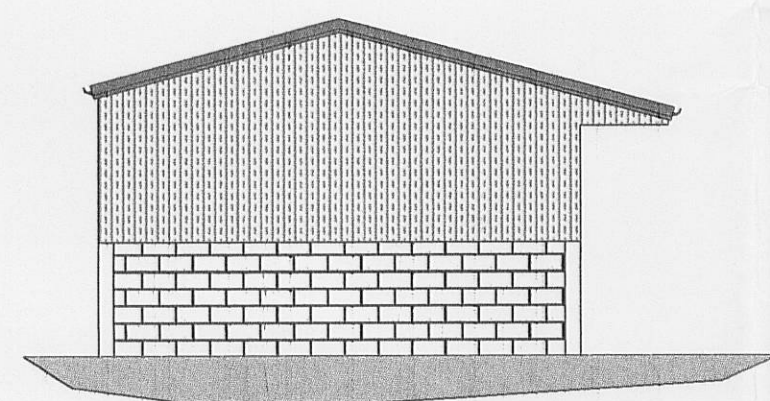

EAST FACING ELEVATION


End Cladding,
1.50m High Concrete Block
Wall With Profile Steel Vent
Air Cladding Above, Colour
Juniper Green BS. 12-B-29

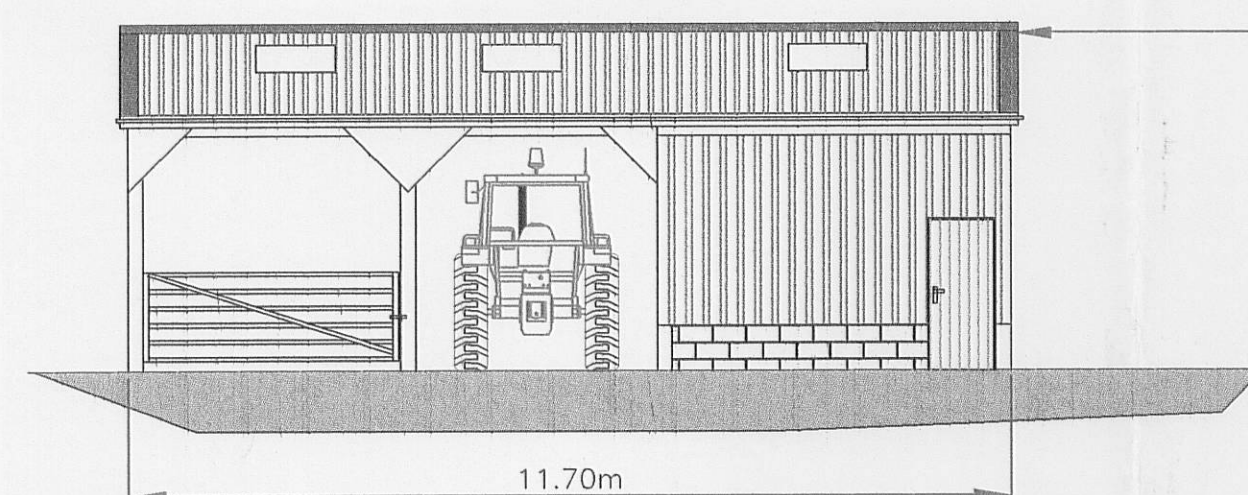

NORTH FACING ELEVATION


Roof:
P6R Fibre Cement Sheeting,
Colour 'Antracite' Farmscape.

Single Leaf Treated Timber
PT&G Sliding Doors.

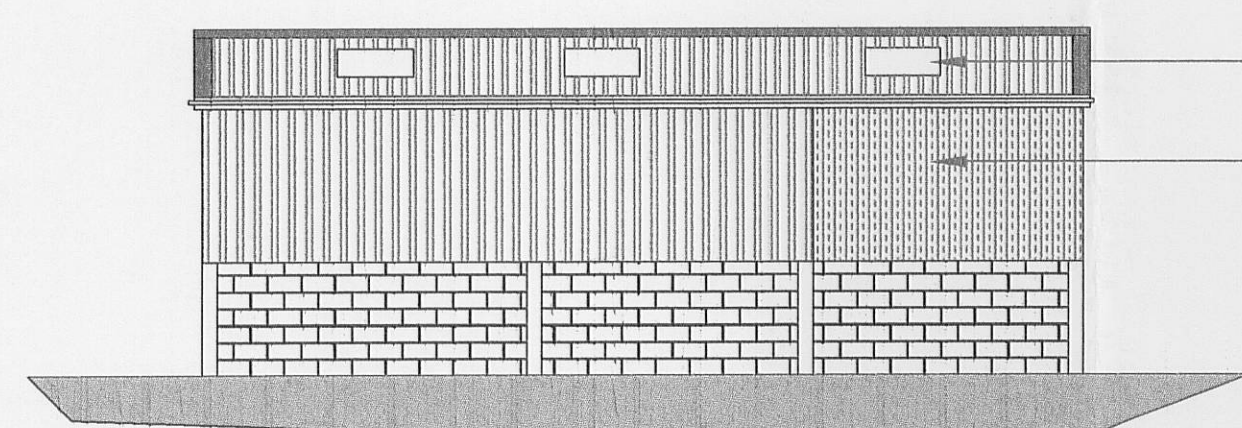


SOUTH FACING ELEVATION

G.R.P. Rooflight
3No. Per Side
1 Bay Vent Air.
Rear Cladding,
1.50m High Concrete Block
Wall With Profile Steel
Cladding Above, Colour
Juniper Green BS. 12-B-29

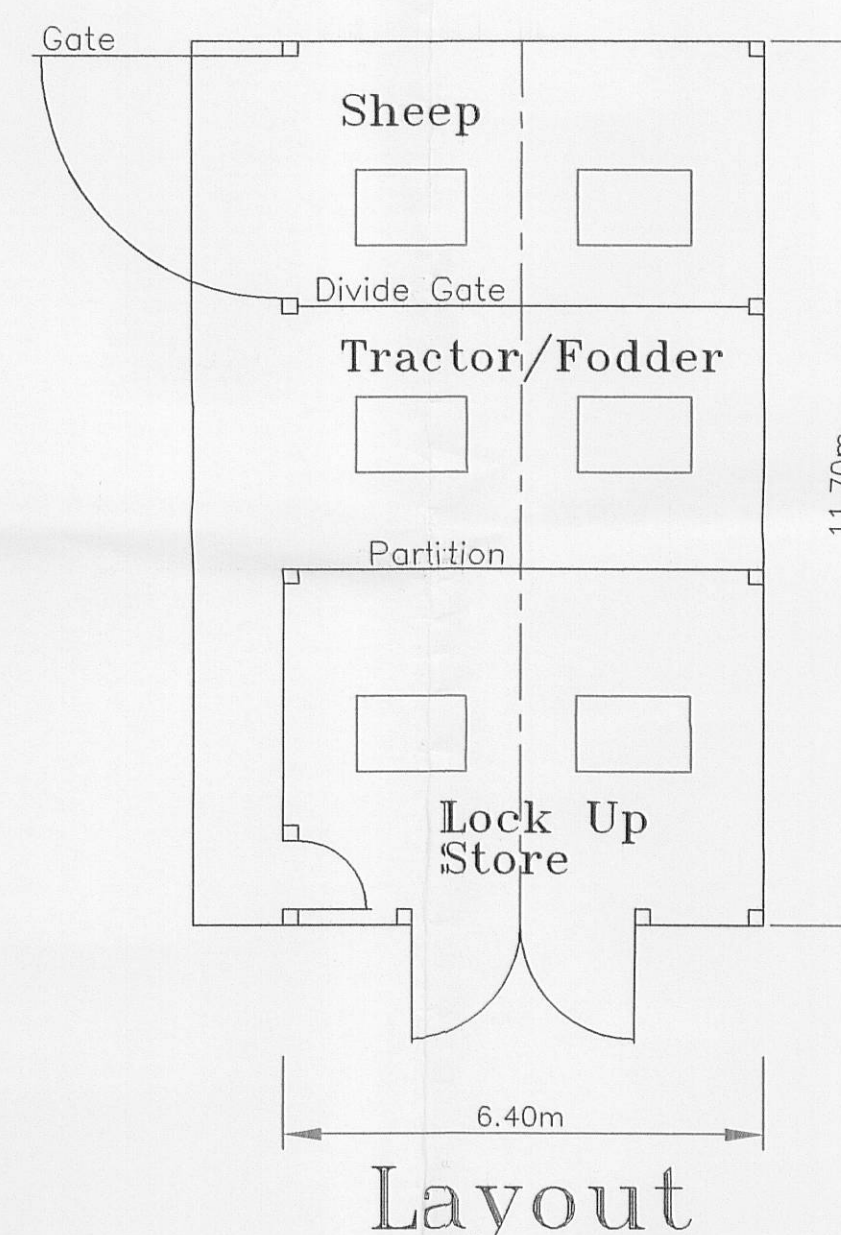

Scale 1:200
Sub El Sta

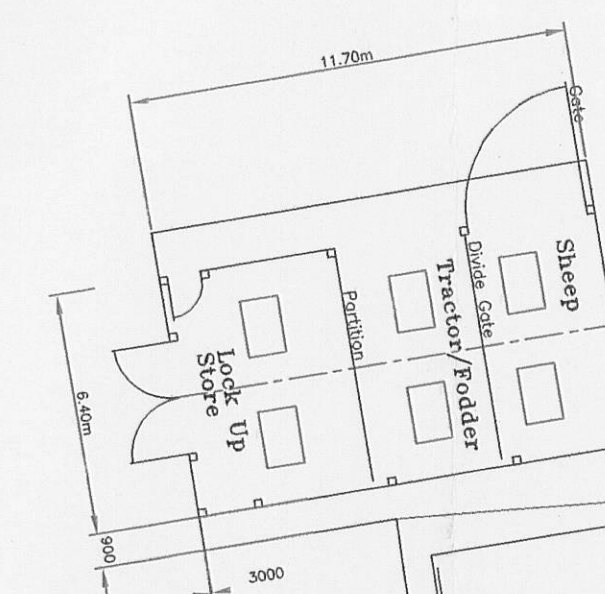

09 JAN 2012
FOR THE
ATTENTION OF

FARMPLUS

SHAY LANE
LONGRIDGE

TITLE Proposed Elevations & Layout For A
6.40m Span Agricultural Storage
Building

File Name 6400Portal3.6mRichPlanning

Plans prepared for:
Mr. R. Rich
Moss Field
Alston Lane

Scale
1:100
& as shown

Issue