




LEGEND - SOFTWARES

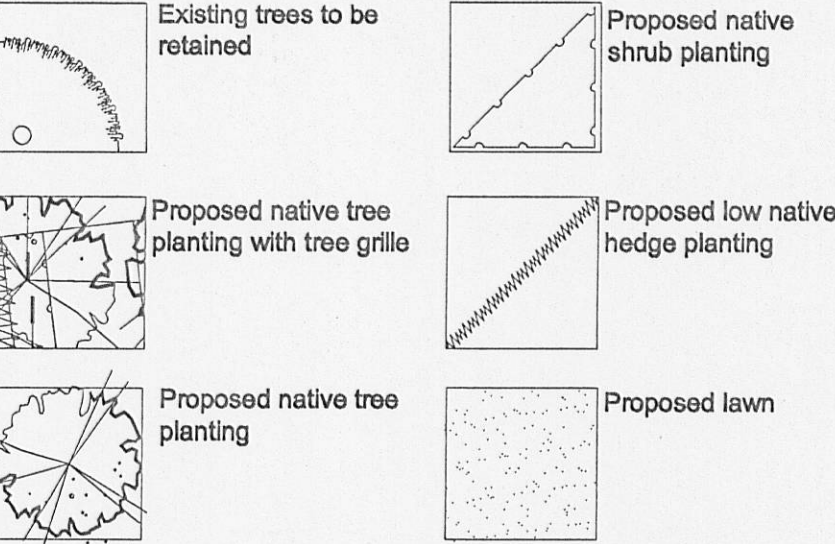

PLANTING AFTERCARE - 5 year establishment period

Generally
Maintain all grass areas, shrub beds, under storey mix and hedgerow planting free of litter and excessive weed growth (i.e. growth that would be detrimental to the intended planting). Do not allow rubbish, grass cuttings, or other deleterious materials to be deposited on any of the planted areas during the establishment period.
Grass
Maintain grass height between 25-50mm.
Maintain grass substantially weed free. Spot treat pernicious weeds as necessary.
Spike and scarify periodically to promote free drainage and remove moss and thatch.
Trees
Stakes and ties; check annually that the stakes are secure and adjust ties to allow for growth as necessary. Remove stakes at the end of the third growing season.
Water trees in periods of drought at a rate of 50 litres per tree at weekly intervals.
Prune deadwood, crossing branches etc. Replace dead/dying trees.
Hedging
The aim is to establish a stable and healthy hedge within 3 years from planting with a well shaped framework.
Maintenance operations:
Maintained base of plants weed free; spot treat as necessary.
Replace dead and missing plants or those which fail to establish properly.
Water throughout the summer months after any period without significant rainfall.
Ensure plants are secure and upright in the ground. Firm up where necessary.
After the second growing season, formative prune the hedgerow on an annual basis to remove any dead, diseased or damaged shoots and create a balanced form for future growth.
Shrub Beds
APPLY TO ALL YEARS
Maintain weed free
Replace dead/dying plants
Water in periods of drought 10 litres per shrub per week.
Remove deadwood.
At the end of year 5, thin shrub beds to allow adjacent plants to achieve their species potential.

NOTES ON PLANTING

- 1 Topsoil shall be spread to 300mm depth over planting beds and 150mm depth over turf areas and graded to fall.
- 2 Herbicide and Cultivation: Topsoil to be treated with an application of herbicide prior to planting, where necessary, strictly in accordance with the Control of Pesticides Regulations 1986 (or otherwise updated/superseded legislation), and following manufacturer's instructions by qualified staff. The topsoil shall then be cultivated to 150mm depth.
- 3 Container Grown Shrubs, Transplants and Whips: Shrubs and transplants shall comply with the National Plant Specification and shall be planted in pits 300 x 300 x 200mm depth, and the backfill shall include 3 litres Peat Free Tree and Shrub Compost. Specimen plants to be planted in a pit 400 x 400 x 250mm depth with 5 litres Tree and Shrub Compost.
- 4 Herbicide: Spot treat with herbicide throughout the maintenance period in accordance with the manufacturer's instructions.
- 5 Bark Mulch: Planting beds to receive 75mm depth pulverised ornamental bark mulch.
- 6 Position of Plants: Final position of trees and shrubs subject to confirmation of service location and approval of statutory undertakers.
- 7 TREES - EXTRA HEAVY & HEAVY STANDARDS Tree pits for extra heavy and heavy standards to be 800x800x800mm backfilled with 150mm clean stone and 650mm good quality topsoil. Stakes to be 65mm diameter treated softwood driven firmly into the ground. Stakes to be 600mm above ground level and fixed to tree with suitable rubber tree tie.
- 8 Watering: Plant only into moist soil and water thoroughly to the full depth of soil immediately after planting. Water regularly through the establishment period (minimum 3 months) to prevent dehydration.

Planting Schedule

Tree Schedule

Class	Number	Plant Name	Height	Girth	Root	Form
Tree	2	Acer campestre	350-400	12-14	RB	Standard (Heavy)
Tree	4	Alnus glutinosa	350-400	12-14	RB	Standard (Heavy)
Tree	12	Betula pendula	400-450	14-16	RB	Standard (Extra Heavy)
Tree	3	Betula utilis Jaquemontii	400-450	14-16	RB	Standard (Extra Heavy)
Tree	3	Carpinus betulus fastigiata	400-450	14-16	RB	Standard (Extra Heavy)
Tree	664	Carpinus betulus (Hedge)	100-120	7	BR	Whip
Tree	3	Crataegus monogyna	350-450	12-14	RB	Standard (Heavy)
Tree	1	Fagus sylvatica	400-450	14-16	RB	Standard (Extra Heavy)
Tree	4	Prunus avium	350-400	12-14	RB	Standard (Extra Heavy)
Tree	2	Sorbus aria Lutescens	400-450	14-16	RB	Standard (Extra Heavy)
Tree	7	Sorbus aucuparia	400-450	14-16	RB	Standard (Extra Heavy)
Tree	5	Tilia cordata Green Spire	400-450	14-16	RB	Standard (Extra Heavy)

Ornamental Shrubs

Class	Nr	Plant Name	Height	Root	Container	Density
Shrub	284	Buxus sempervirens	30-40	B/R	Bushy	4/m2
Shrub	6	Cornus elegantissima	40-60	C	3L	3/m2
Shrub	287	Lavandula Hidcole	30-40	C	3L	4/m2
Shrub	45	Hypericum calycinum	20-30	C	3L	4/m2
Shrub	46	Hydrangea macrophylla	30-40	C	3L	3/m2

Ornamental Shrub Mix

Class	Number	Plant Name	Height	Root	Container	Density
Shrub	36	Berberis juliaiae	30-40	C	3L	2.5/m2
Shrub	36	Cornus alba 'Elegantissima'	60-80	C	3L	2.5/m2
Shrub	36	Cornus stolonifera 'Flaviramea'	60-80	C	3L	2.5/m2
Shrub	36	Cytisus praecox 'All gold'	30-40	C	3L	2.5/m2
Shrub	36	Hydrangea macrophylla (Not Native)	30-40	C	3L	2.5/m2
Shrub	36	Mahonia aquifolium	60-80	C	3L	2.5/m2
Shrub	36	Philadelphus coronarius Aureus	30-40	C	3L	2.5/m2
Shrub	36	Photinia fraseri Red Robin (Not Native)	60-80	C	3L	2.5/m2
Shrub	36	Sambucus nigra Aurea	60-80	C	3L	2.5/m2
Shrub	36	Viburnum x burkwoodii	60-80	C	3L	2.5/m2

Herbaceous

Class	Nr	Plant Name	Container	Density
Herb	101	Anthemis tinctoria Sauce Hollandaise	2L	5/m2
Herb	18	Artemisia 'Powis Castle'	2L	5/m2
Herb	64	Festuca glauca	2L	5/m2
Herb	104	Festuca rubra	2L	5/m2
Herb	44	Verbena bonariensis	2L	5/m2

Climber

Class	Number	Plant Name	Height	Root	Container	Density
Climber	210	Euonymus Silver Queen	30-40	C	2L	4/m2
Climber	80	Euonymus Emerald Gaiety	30-40	C	2L	4/m2
Climber	188	Hedera helix Caenwoodiana	40-60	C	2L	4/m2
Climber	68	Hedera helix Gold Heart	40-60	C	2L	4/m2

320110971P

FIREWALL
LANDSCAPE CONSULTANTS LTD
34 Clarendon Crescent
Sale Cheshire M33 2FT
T: 0161 9763252 M: 07974026791
E: rory@firewall-landscape.com

Client
Street Design
Project
Cobden Mill, Salden
Description
Planting Plan

Status
PLANNING
Scale
1:200@A1 RM
Job number
264
Drawing number
02
Date
Nov 11
Revision
B
Copyright Firewall Landscape Consultants Ltd

All levels and dimensions to be checked on site by contractor prior to commencement. Any variations to be reported to the client. This drawing is to be read in conjunction with all others relating to the project and all information derived accordingly; any anomalies to be reported to the client. Do not scale from this drawing. Use figure dimensions only. Work shown on this drawing to be carried out in accordance with current British Standards and Codes of Practice.

© Copyright to Firewall Landscape Consultants Limited. The information shown on this drawing shall not be reproduced or copied in any form without prior written consent from Firewall Landscape Consultants Limited.