





FRONT ELEVATION EXISTING (South east facing)
 EXT. MAIN ENTRANCE

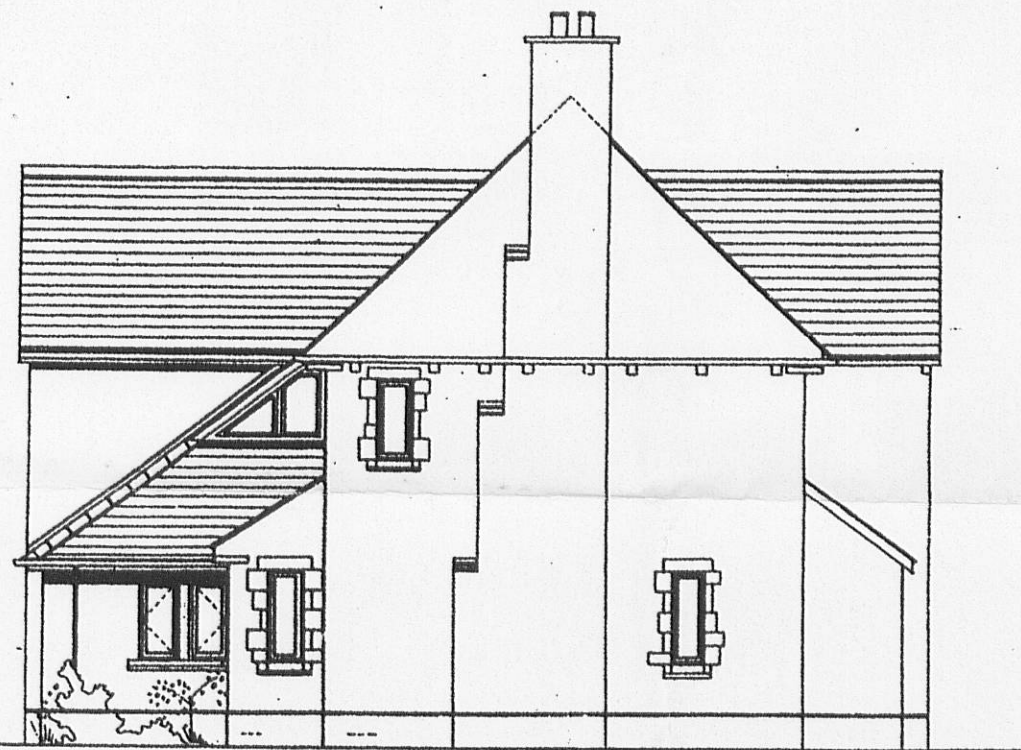

SIDE ELEVATION EXISTING (South west facing)

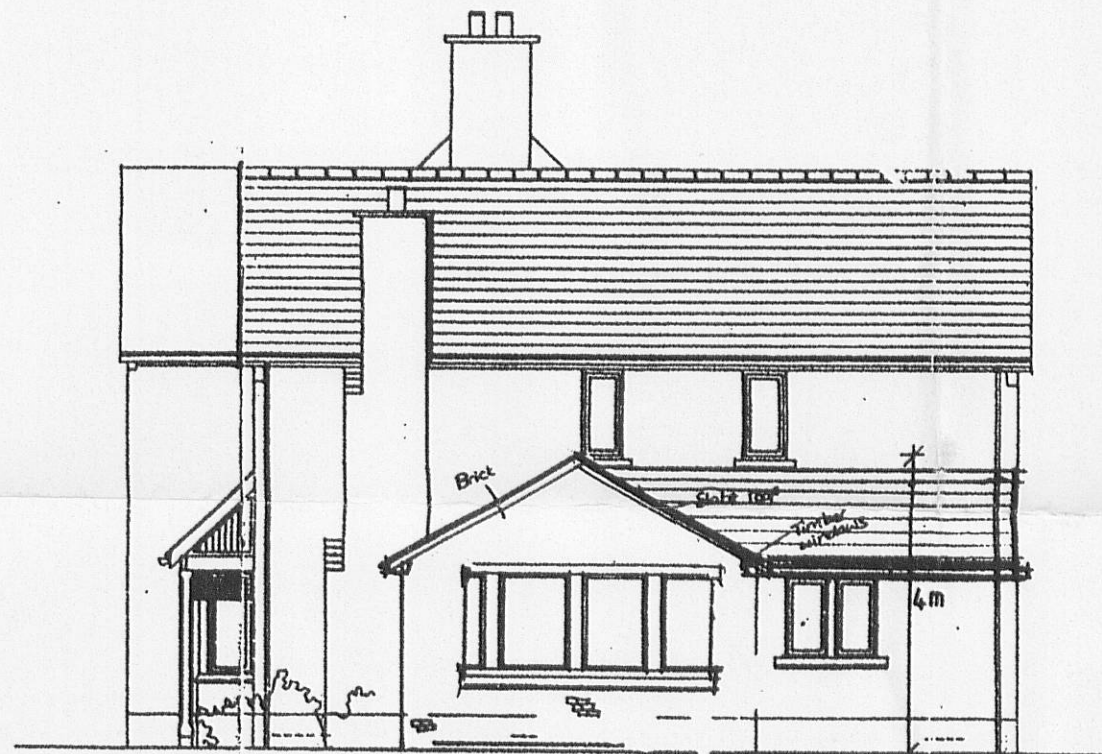

SIDE ELEVATION EXISTING (North east facing)



REAR ELEVATION AS EXISTING

"ALL"

EXISTING: SLATE MULTI GREY/GREEN
 ROOF TILES WITH MATCHING RIDGE
 HIPS
 EXT. BLACK R.W. GUTTERS & DOWNPIPS

EXISTING FACING BRICK RED
 WITH STONE WINDOW
 SURROUNDS. SANDSTONE

EXISTING D.W. BROWN (LIGHT)
 TIMBER WINDOWS & DOORS

EXISTING PLANS & ELEVATIONS

Proposed:
 Single storey, pitched roofed kitchen
 Extension & side Garage Extensions

At: West Meath, Jacksons Lane,
 Balderstone, Preston,
 Lancashire.

For: Mr & Mrs Singleton.

Date: NOV 2011 Scale 1/100 Dwg No 2.

320110975P