


Proposed : Single storey, pitched roofed kitchen Extension & side Garage Extensions		
At: West Meath, Jacksons Lane, Balderstone, Preston, Lancashire.		
For:		Mr & Mrs Singleton.
Date: 14/3/2011	Scale: 1/100	Dwg No 1

Date: May 2011 **Scale:** 1:100 **Dwg No:** 1

320110975P

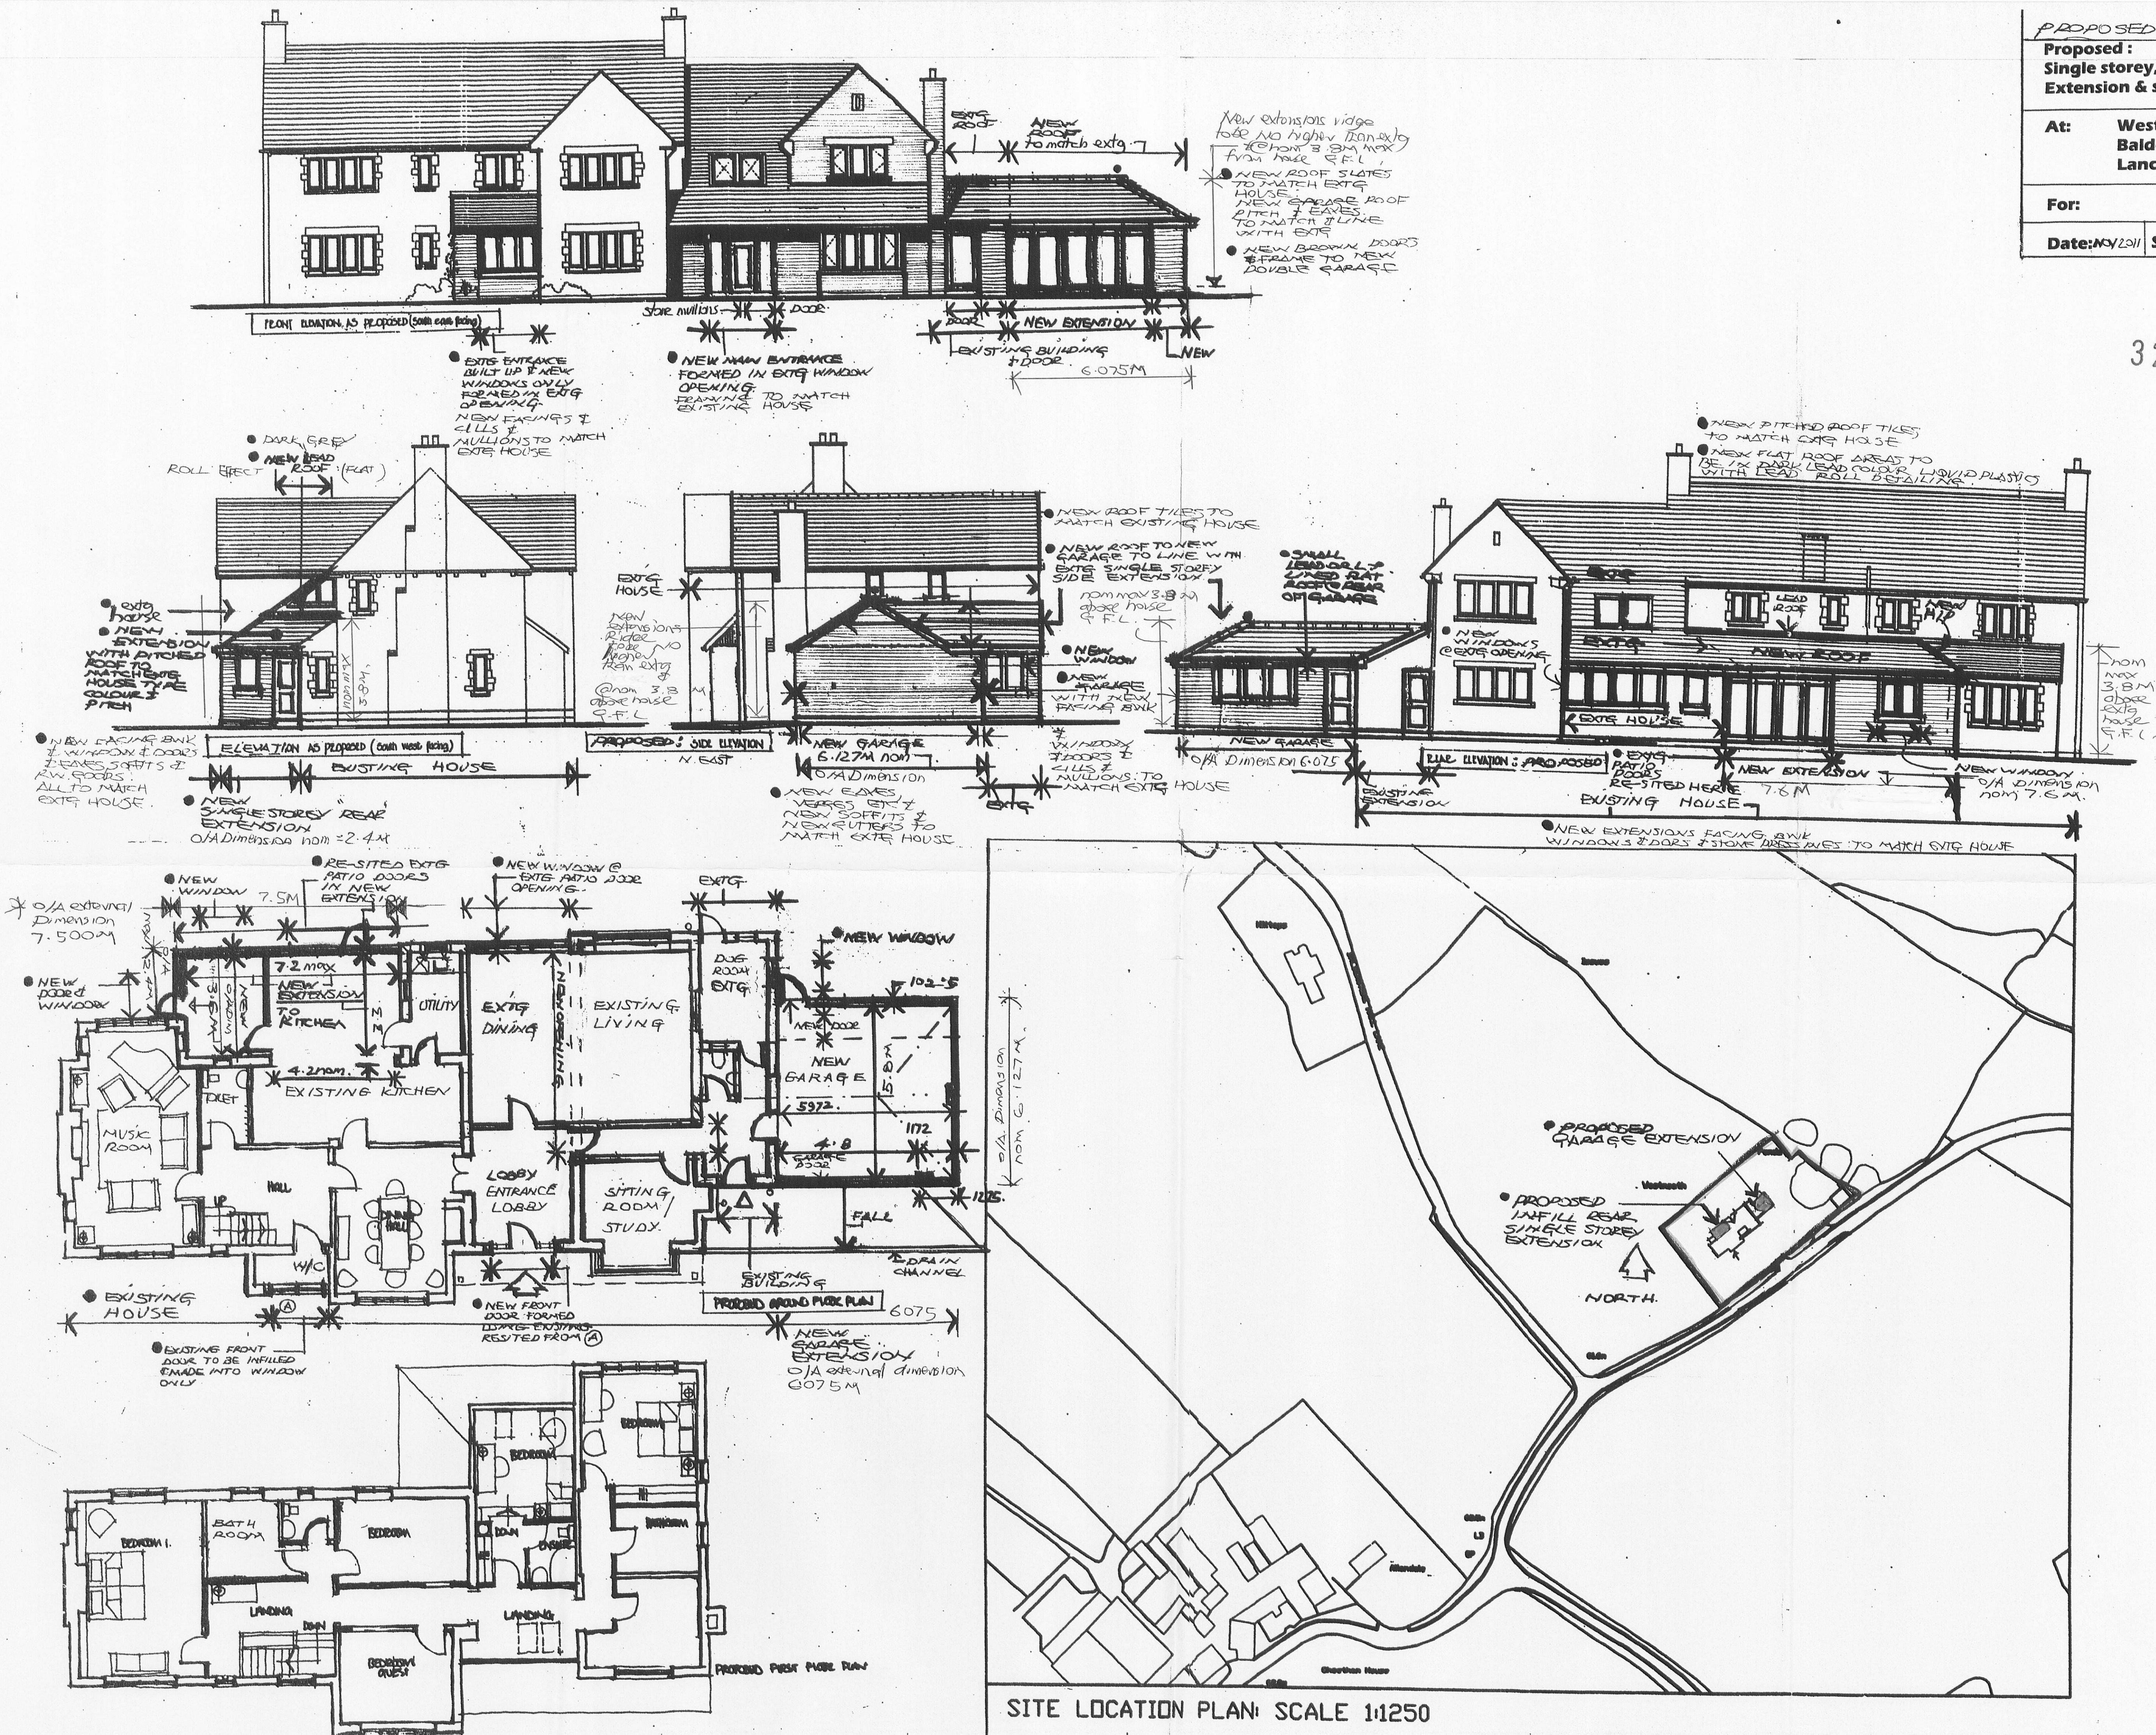

SITE LOCATION PLAN: SCALE 1:1250