



RIBBLE VALLEY
BOROUGH COUNCIL

09 DEC 2011
FOR THE ATTENTION OF

For office use only

Application No.

320111038P

Date received

Fee paid £

Receipt No:

Council Offices, Church Walk, Clitheroe, Lancashire. BB7 2RA Tel: 01200 425111 www.ribblevalley.gov.uk

Householder Application for Planning Permission for works or extension to a dwelling Town and Country Planning Act 1990

Publication of planning applications on council websites

Please note that with the exception of applicant contact details and Certificates of Ownership, the information provided on this application form and in supporting documents may be published on the council's website.

If you have provided any other information as part of your application which falls within the definition of personal data under the Data Protection Act which you do not wish to be published on the council's website, please contact the council's planning department.

Please complete using block capitals and black ink.

It is important that you read the accompanying guidance notes as incorrect completion will delay the processing of your application

1. Applicant Name and Address

Title:	MR	First name:	M,
Last name:	DIXON		
Company (optional):			
Unit:		House number:	12
		House suffix:	
House name:			
Address 1:	MEADOW VIEW		
Address 2:	LOW MOOR		
Address 3:			
Town:	CLITHEROE.		
County:	LANCASHIRE		
Country:	ENGLAND.		
Postcode:	BB7 2NT		

2. Agent Name and Address

Title:	MR.	First name:	J.
Last name:	KIRK		
Company (optional):			
Unit:		House number:	34
		House suffix:	
House name:			
Address 1:	HAWTHORNE PLACE		
Address 2:			
Address 3:			
Town:	CLITHEROE.		
County:	LANCASHIRE		
Country:	ENGLAND.		
Postcode:	BB7 2HU		

3. Description of Proposed Works

Please describe the proposed works:

PROPOSED SINGLE STOREY REAR EXTENSION
AND NEW GARAGE.

3. Description of Proposed Works (continued)

Has the work already started? ☐ Yes ☒ No

If Yes, please state when the work was started (DD/MM/YYYY):

(date must be pre-application submission)

Has the work already been completed? ☐ Yes ☒ No

If Yes, please state when the work was completed (DD/MM/YYYY):

(date must be pre-application submission)

4. Site Address Details

Please provide the full postal address of the application site.

Unit: House number: House suffix:

House name:

Address 1:

Address 2:

Address 3:

Town:

County:

Postcode (optional):

5. Pedestrian and Vehicle Access, Roads and Rights of Way

Is a new or altered vehicle access proposed to or from the public highway? ☐ Yes ☒ No

Is a new or altered pedestrian access proposed to or from the public highway? ☐ Yes ☒ No

Do the proposals require any diversions, extinguishments and/or creation of public rights of way? ☐ Yes ☒ No

If Yes to any questions, please show details on your plans or drawings and state the reference number(s) of the plan(s)/drawing(s):

6. Pre-application Advice

Has assistance or prior advice been sought from the local authority about this application? ☐ Yes ☒ No

If Yes, please complete the following information about the advice you were given. (This will help the authority to deal with this application more efficiently).

Please tick if the full contact details are not known, and then complete as much possible: ☐

Officer name:

Reference:

Date (DD MM YYYY):

(must be pre-application submission)

Details of the pre-application advice received:

7. Trees and Hedges

Are there any trees or hedges on your own property or on adjoining properties which are within falling distance of your boundary? ☐ Yes ☒ No

If Yes, please mark their position on a scaled plan and state the reference number of any plans or drawings:

Will any trees or hedges need to be removed or pruned in order to carry out your proposal? ☐ Yes ☒ No

If Yes, please show on your plans which trees by giving them numbers e.g. T1, T2 etc, state the reference number of the plan(s)/drawing(s) and indicate the scale.

8. Parking

Will the proposed works affect existing car parking arrangements? ☐ Yes ☒ No

If Yes, please describe:

9. Council Employee / Member

Is the applicant or agent related to any member of staff or elected member of the council? ☐ Yes ☒ No

If Yes, please provide details:

10. Materials

If applicable, please state what materials are to be used externally. Include type, colour and name for each material:

	Existing (where applicable)	Proposed	Not applicable	Don't Know	Drawing references if applicable
Walls		FAÇADE [REDACTED] AS EXISTING HOUSE (RUSTIC RED)	☐	☐	MD 1 MD 2 MD 3.
Roof		TILED ROOF AS EXISTING HOUSE	☐	☐	
Windows		UPVC. DOUBLE GLAZED UNITS	☐	☐	
Doors		UPVC. DOUBLE GLAZED UNITS	☐	☐	
Boundary treatments (e.g. fences, walls)			☐	☐	
Vehicle access and hard-standing			☐	☐	
Lighting			☐	☐	
Others (please specify)			☐	☐	

Are you supplying additional information on submitted plan(s)/drawing(s)/design and access statement?

☒ Yes☐ No

If Yes, please state references for the plan(s)/drawing(s)/design and access statement:

MD. 1 & MD. 2 & MD 3.

11 Certificates

One Certificate A, B, C, or D, must be completed, together with the Agricultural Holdings Certificate with this application for

CERTIFICATE OF OWNERSHIP - CERTIFICATE A

Town and Country Planning (General Development Procedure) Order 1995 Certificate under Article 7

I certify/The applicant certifies that on the day 21 days before the date of this application nobody except myself/ the applicant was the owner (owner is a person with a freehold interest or leasehold interest with at least 7 years left to run) of any part of the land or building to which the application relates

Signed - Applicant:

Or signed - Agent:

Date (DD/MM/YYYY):

[REDACTED]

--

2/12/2011

CERTIFICATE OF OWNERSHIP - CERTIFICATE B

Town and Country Planning (General Development Procedure) Order 1995 Certificate under Article 7

I certify/ The applicant certifies that I have/the applicant has given the requisite notice to everyone else (as listed below) who, on the day 21 days before the date of this application, was the owner (*owner is a person with a freehold interest or leasehold interest with at least 7 years left to run*) of any part of the land or building to which this application relates.

Name of Owner	Address	Date Notice Served

Signed - Applicant:

Or signed - Agent:

Date (DD/MM/YYYY):

CERTIFICATE OF OWNERSHIP - CERTIFICATE C

Town and Country Planning (General Development Procedure) Order 1995 Certificate under Article 7

I certify/ The applicant certifies that:

- Neither Certificate A or B can be issued for this application
- All reasonable steps have been taken to find out the names and addresses of the other owners (*owner is a person with a freehold interest or leasehold interest with at least 7 years left to run*) of the land or building, or of a part of it, but I have/ the applicant has been unable to do so.

The steps taken were:

The steps taken were:

Name of Owner	Address	Date Notice Served

Notice of the application has been published in the following newspaper (circulating in the area where the land is situated):

On the following date (which must not be earlier than 21 days before the date of the application):

(Circulating in the area where the land is situated).

Signed - Applicant:

Or signed - Agent:

Date (DD/MM/YYYY):

100

11. Certificates (continued)**CERTIFICATE OF OWNERSHIP - CERTIFICATE D**

Town and Country Planning (General Development Procedure) Order 1995 Certificate under Article 7

I certify/ The applicant certifies that:

- Certificate A cannot be issued for this application

- All reasonable steps have been taken to find out the names and addresses of everyone else who, on the day 21 days before the date of this application, was the owner (owner is a person with a freehold interest or leasehold interest with 7 years left to run) of any part of the land to which this application relates, but I have/ the applicant has been unable to do so

The steps taken were:

Notice of the application has been published in the following newspaper (circulating in the area where the land is situated):

On the following date (which must not be earlier than 21 days before the date of the application):

Signed - Applicant:

Or signed - Agent:

Date (DD/MM/YYYY):

AGRICULTURAL HOLDINGS CERTIFICATE

Town and Country Planning (General Development Procedure) Order 1995 Certificate under Article 7

Agricultural Land Declaration - You Must Complete Either A or B

(A) None of the land to which the application relates is, or is part of, an agricultural holding.

Signed - Applicant:

Or signed - Agent:

Date (DD/MM/YYYY):

2/12/2011

B) I have/ The applicant has given the requisite notice to every person other than myself/ the applicant who, on the day 21 days before the date of this application, was a tenant of an agricultural holding on all or part of the land to which this application relates, as listed below:

Name of Tenant	Address	Date Notice Served

Signed - Applicant:

Or signed - Agent:

Date (DD/MM/YYYY):

12. Planning Application Requirements - Checklist

Please read the following checklist to make sure you have sent all the information in support of your proposal. Failure to submit all information required will result in your application being deemed invalid. It will not be considered valid until all information required by the Local Planning Authority has been submitted.

3 copies of a completed and dated application form:



3 copies of a design and access statement where proposed works fall within one of the following designated areas:



The correct fee:



3 copies of a plan which identifies the land to which the application relates drawn to an identified scale and showing the direction of North:



3 copies of the completed, dated Article 7 Certificate (Agricultural Holdings):



3 copies of other plans and drawings or information necessary to describe the subject of the application:



- National Park
- Site of special scientific interest
- Conservation area
- Area of outstanding natural beauty
- World Heritage Site
- The Broads

3 copies of the completed, dated Ownership Certificate (A, B, C or D - as applicable):

**13. Declaration**

I/we hereby apply for planning permission/consent as described in this form and the accompanying plans/drawings and additional information.

Signed - Applicant:

Or signed - Agent:

Date (DD/MM/YYYY):

02/12/2011

(date cannot be pre-application)

14. Applicant Contact Details

Telephone numbers


Country code: National number: Extension number:

Country code: Mobile number (optional):

Country code: Fax number (optional):


Email address (optional):

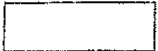


15. Agent Contact Details

Telephone numbers


Country code: National number: Extension number:

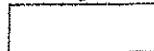Country code: Mobile number (optional):

Country code: Fax number (optional):

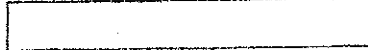Email address (optional):

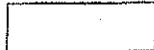

16. Site Visit

Can the site be seen from a public road, public footpath, bridleway or other public land?

☒ Yes

☐ No

If the planning authority needs to make an appointment to carry out a site visit, whom should they contact? *(Please select only one)*

☐ Agent

☒ Applicant

☐ Other (if different from the agent/applicant's details)

If Other has been selected, please provide:

Contact name:



Telephone number:



Email address:





373000

373100

373200

373300

373400

320111038P

LOW MOOR

Allotment Gardens

The Bungalow

Rossendale Lodge

Low Moor Top Farm

St Paul's Church

82.2m

64.8m

68.0m

Childrens play area
Edisford County
Primary School


BM 67.38m




(Scale 1:2500)

320111038P

FRONT:

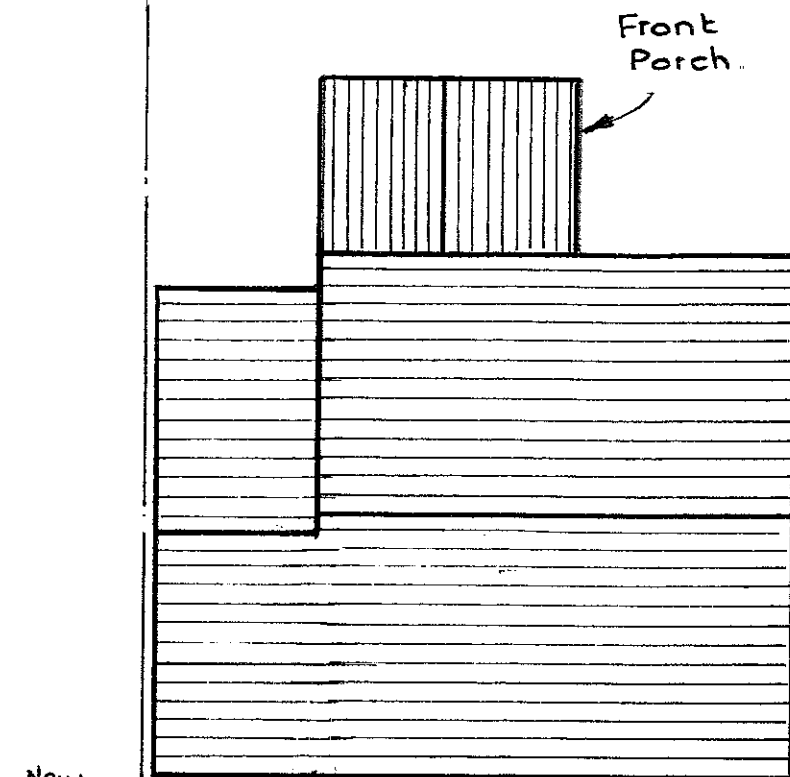


Tiled roof as existing house.

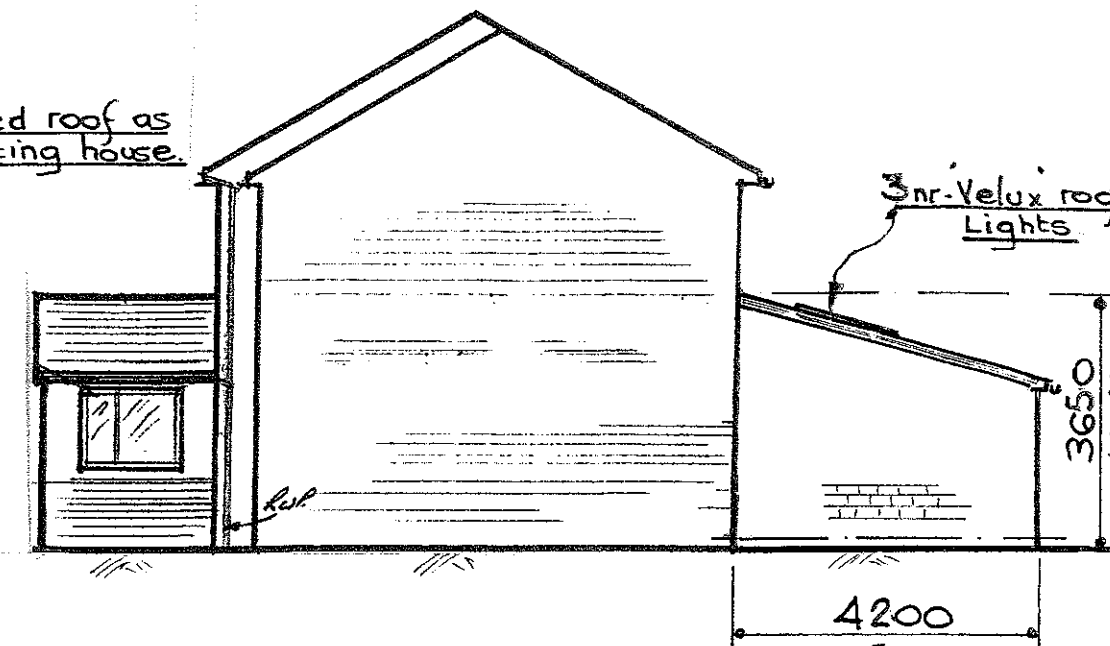

PROPOSED REAR ELEVATION:
(South East)

PROPOSED SIDE ELEVATION:
(North East)

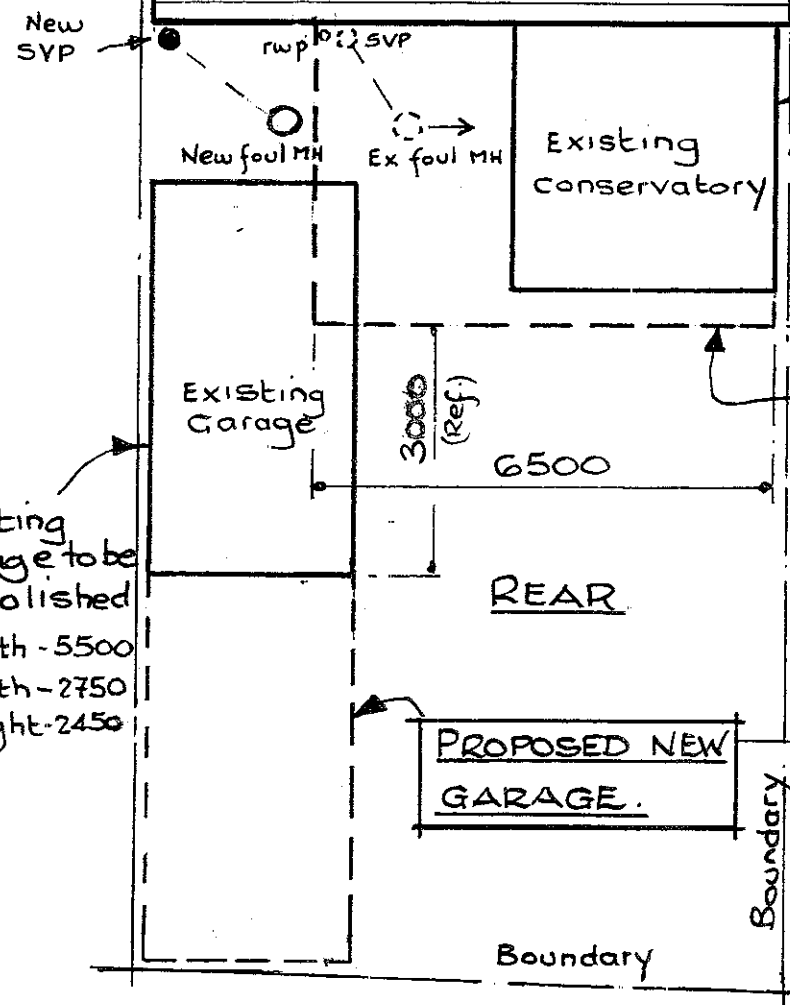

Conservatory to be removed

PROPOSED SINGLE STOREY REAR EXTENSION.

Existing Garage to be demolished
Length - 5500
width - 2750
Height - 2450

PROPOSED NEW GARAGE.


PROPOSED SITE PLAN:

NOTE:

New garage dimensions:-
Length : 5300 mm.
width : 2750 mm.
height : 2800 mm (max.)

construction of garage:

1. Flat roof design, similar to existing.
2. Block work walls with rendered finish, as existing.

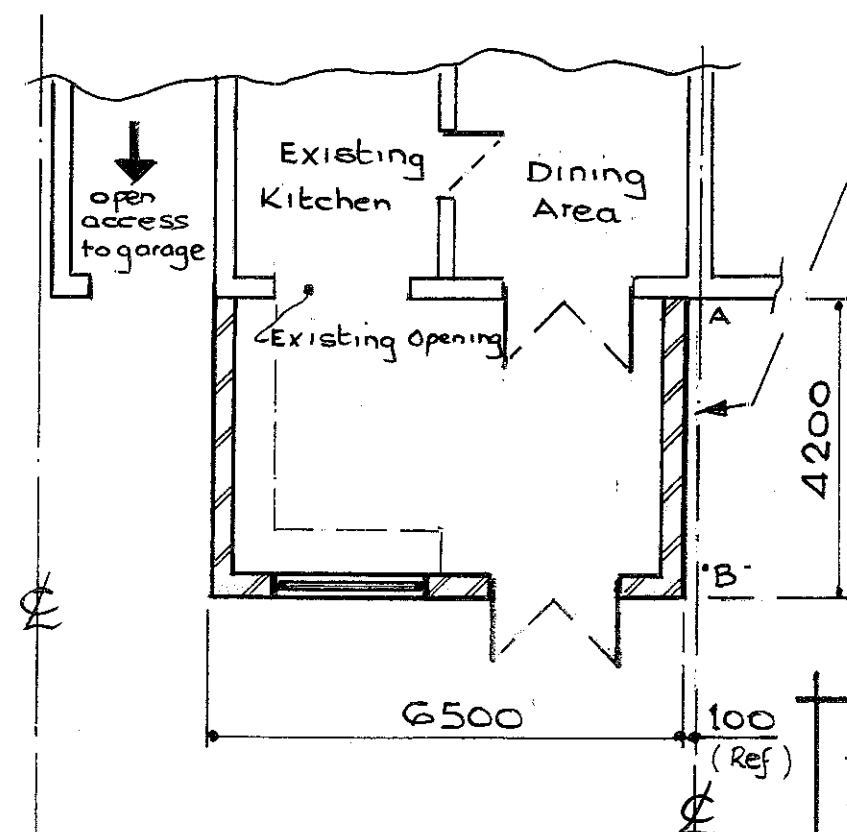

Existing cavity wall (A to B) to be utilised for proposed rear extension. [No windows on this elevation]

Proposed Ground Floor Plan:

PROPOSED SINGLE STOREY REAR EXTENSION & GARAGE AT:


12 MEADOW VIEW,
CLITHEROE. BB7 2NT

DRG No:
MD 1

DATE:
OCT. 2011

Scale 1:100

320111038 P

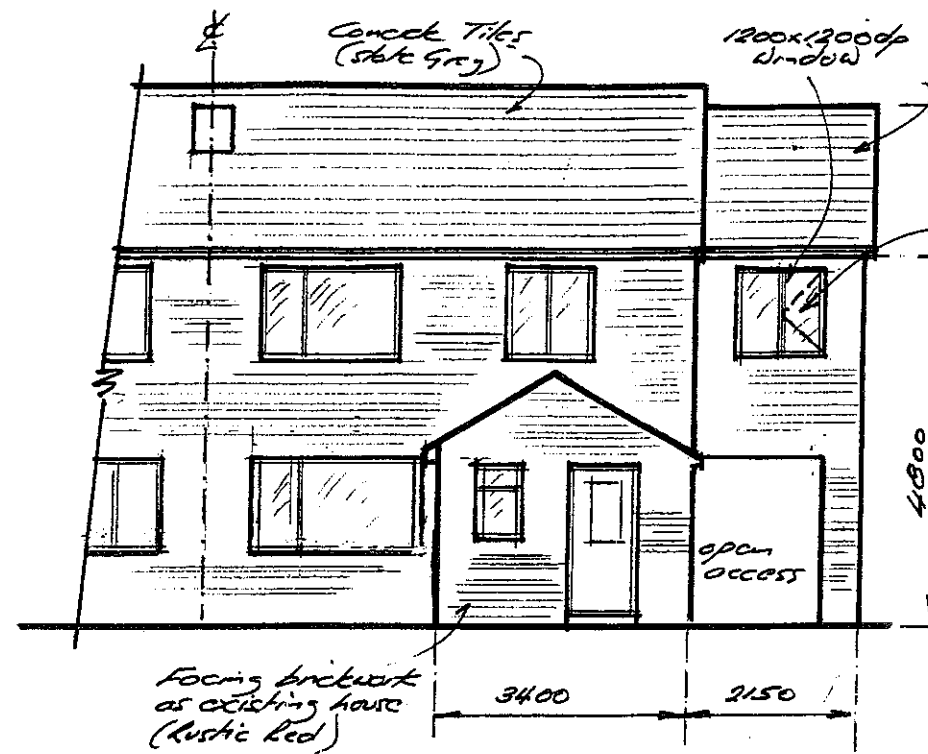


EXISTING FRONT ELEVATION:

Tiled Roof as existing house.

600x1200 dp escape opening

Tiled Roof as existing house (grey)

1200x1200 dp window

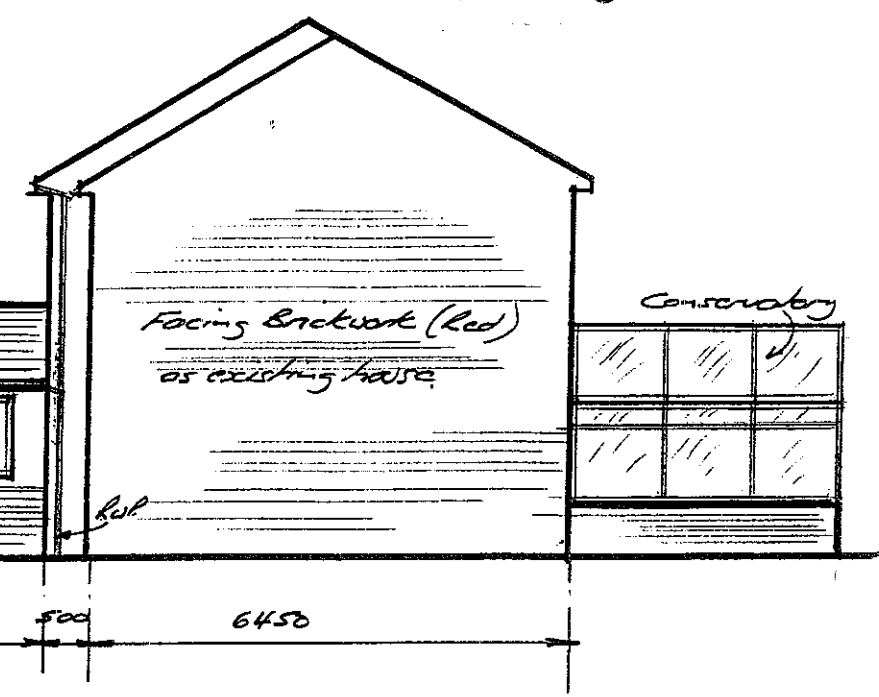

EXISTING SIDE ELEVATION:

Scale 1:100




EXISTING REAR ELEVATION:

PROPOSED SINGLE STOREY
REAR EXTENSION &
GARAGE AT:
12 MEADOW VIEW,
CLITHEROE, BB7 2NT.
(EXISTING ELEVATIONS)


DRG. NO MD 2	DATE: OCT. 2011
-----------------	--------------------

320111038 P

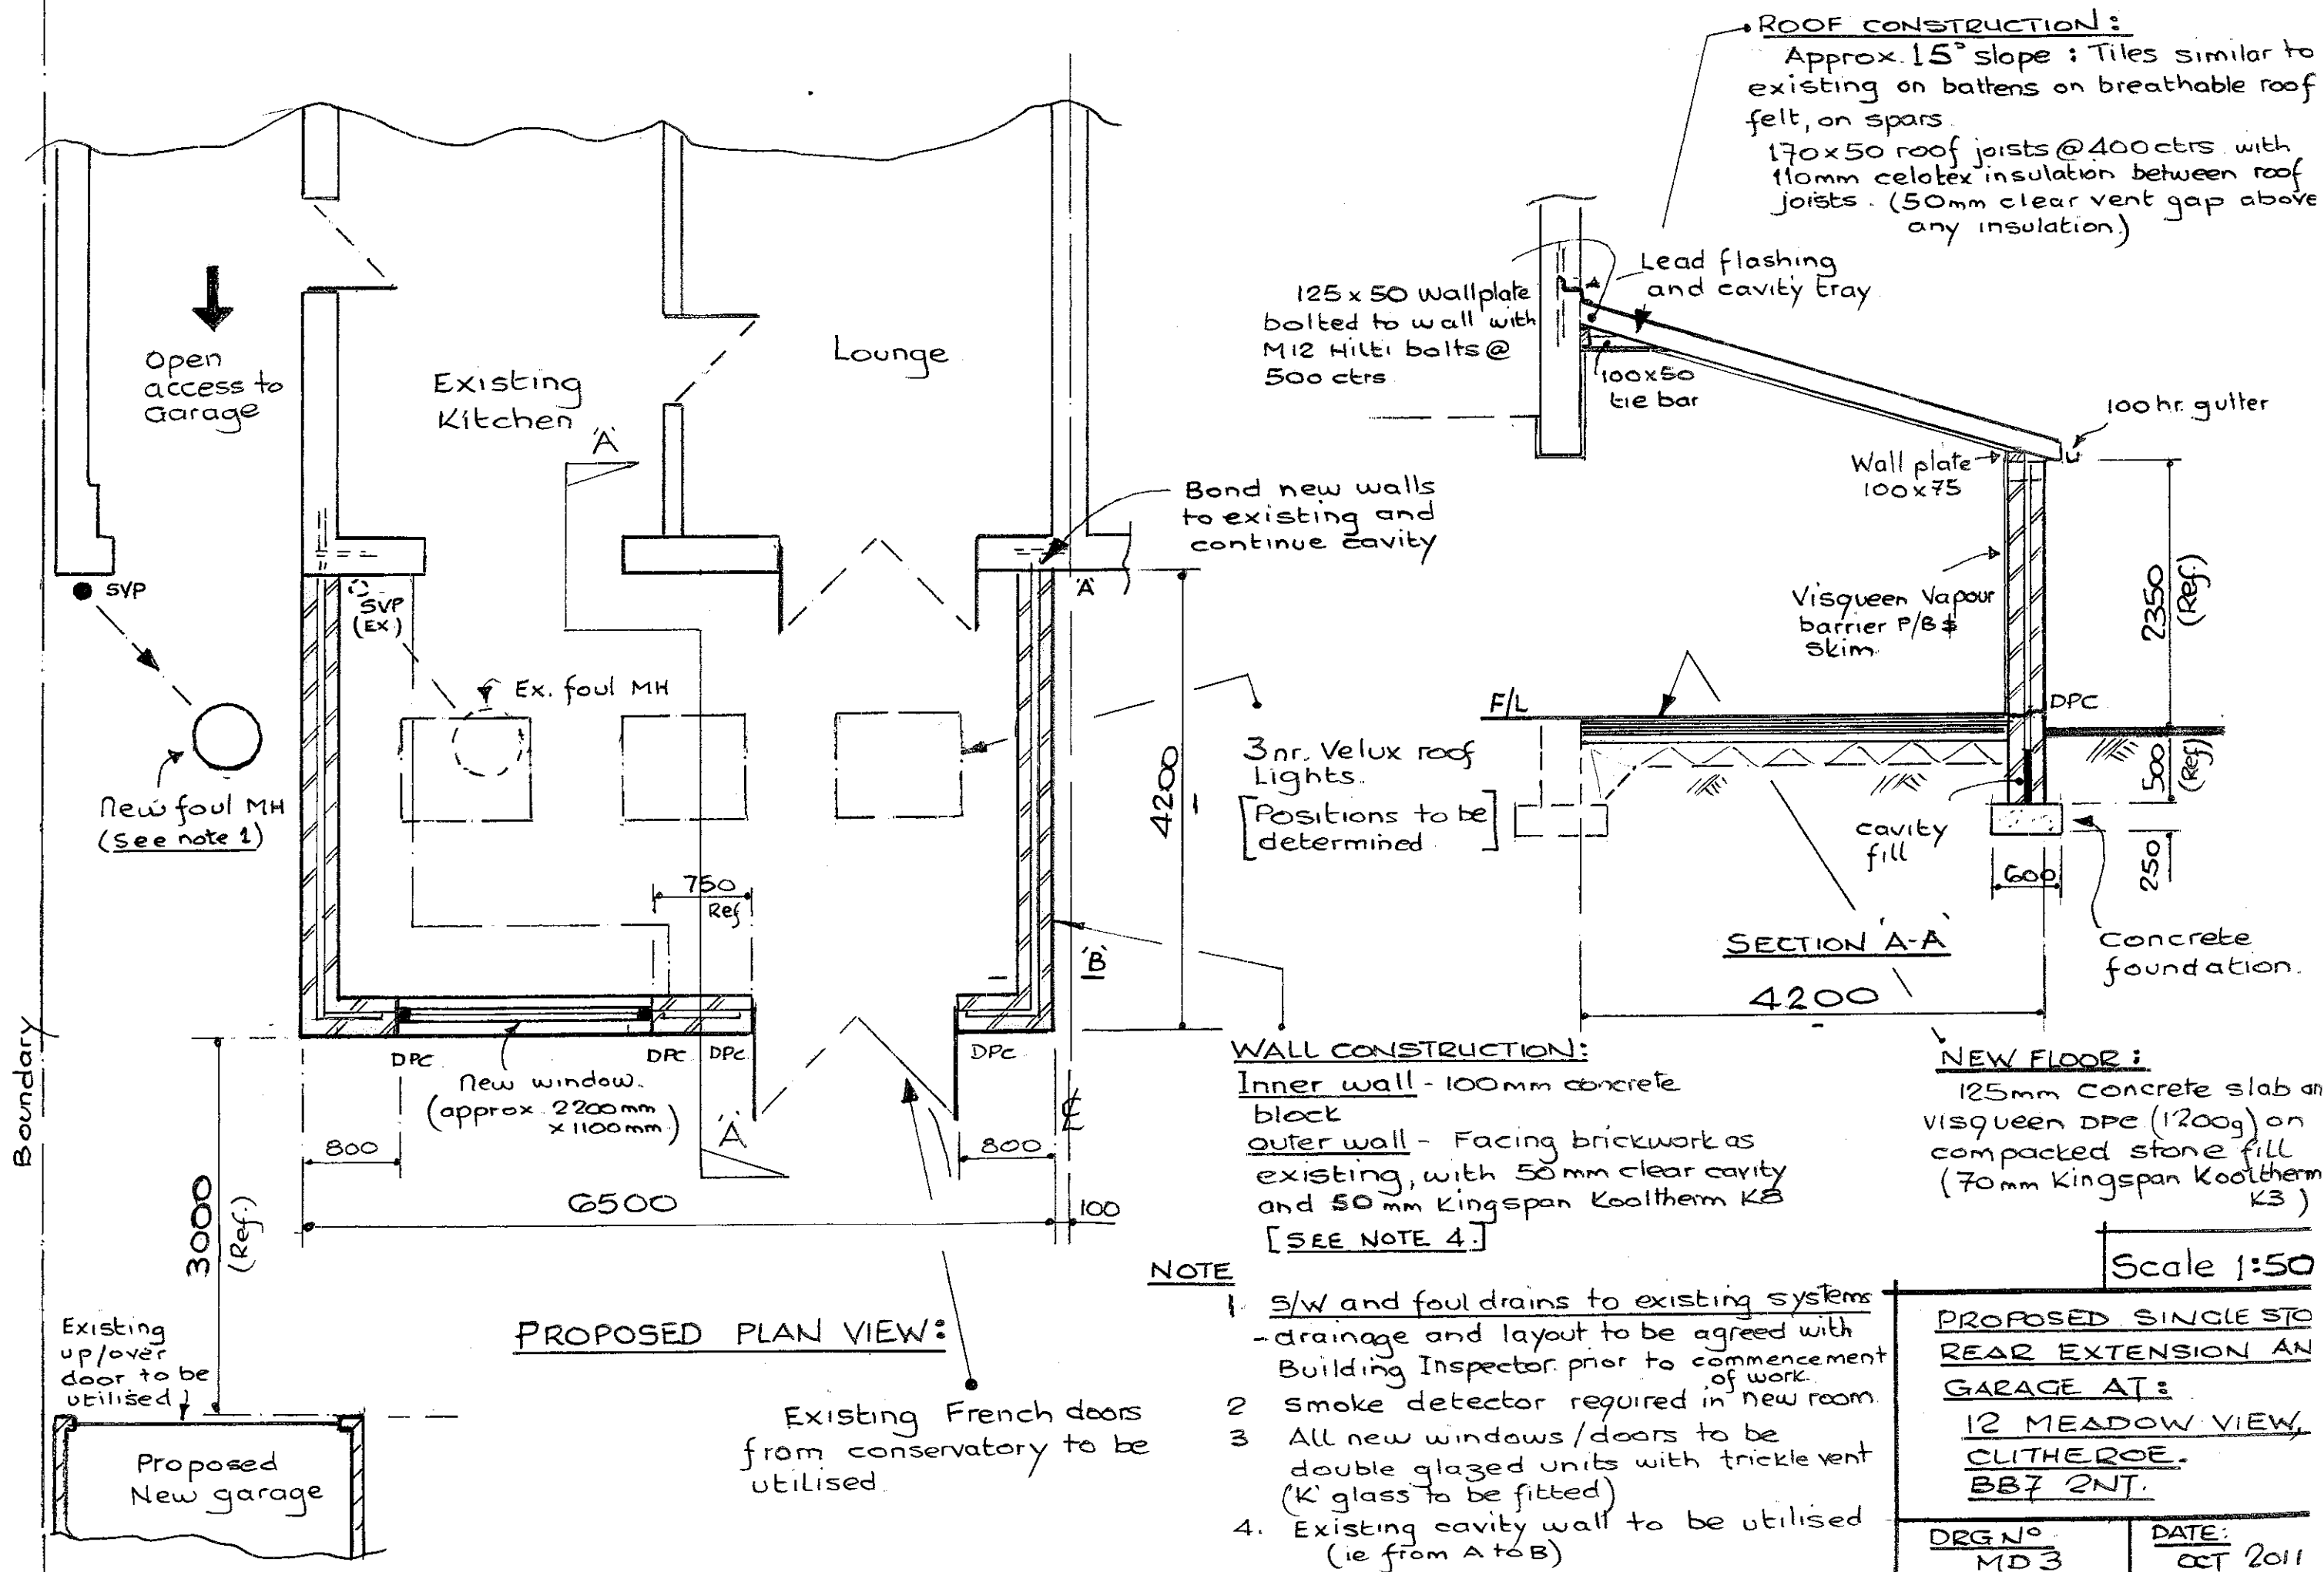

320111038P


Flat roof design
Similar to existing

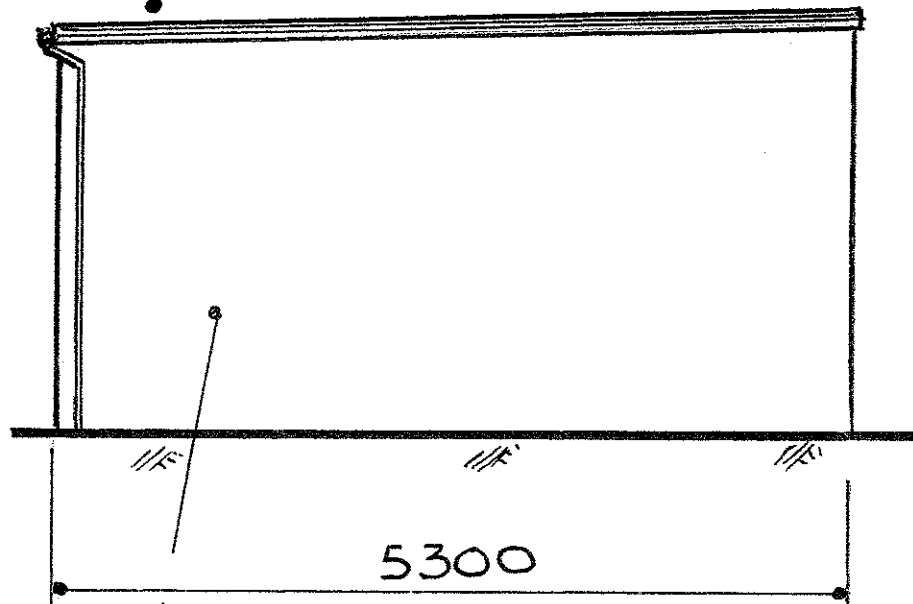

Blockwork walls
with rendered finish
Similar to existing

NOTE:

Existing Garage door
to be utilised

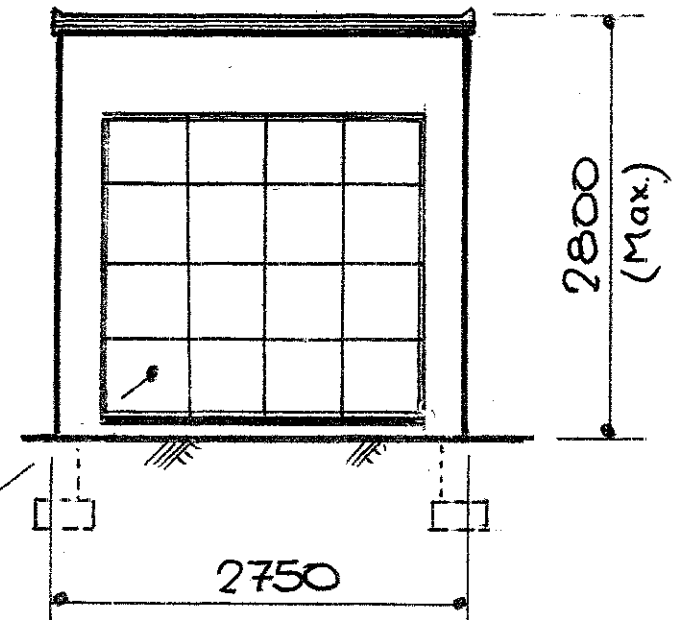

PROPOSED NEW GARAGE
ELEVATIONS AT:-
12 MEADOW VIEW,
LOW MOOR,
CLITHEROE. BB7 2NT

(Scale 1:50)

DRG N°
MTD 1

DATE.
DEC 2019