


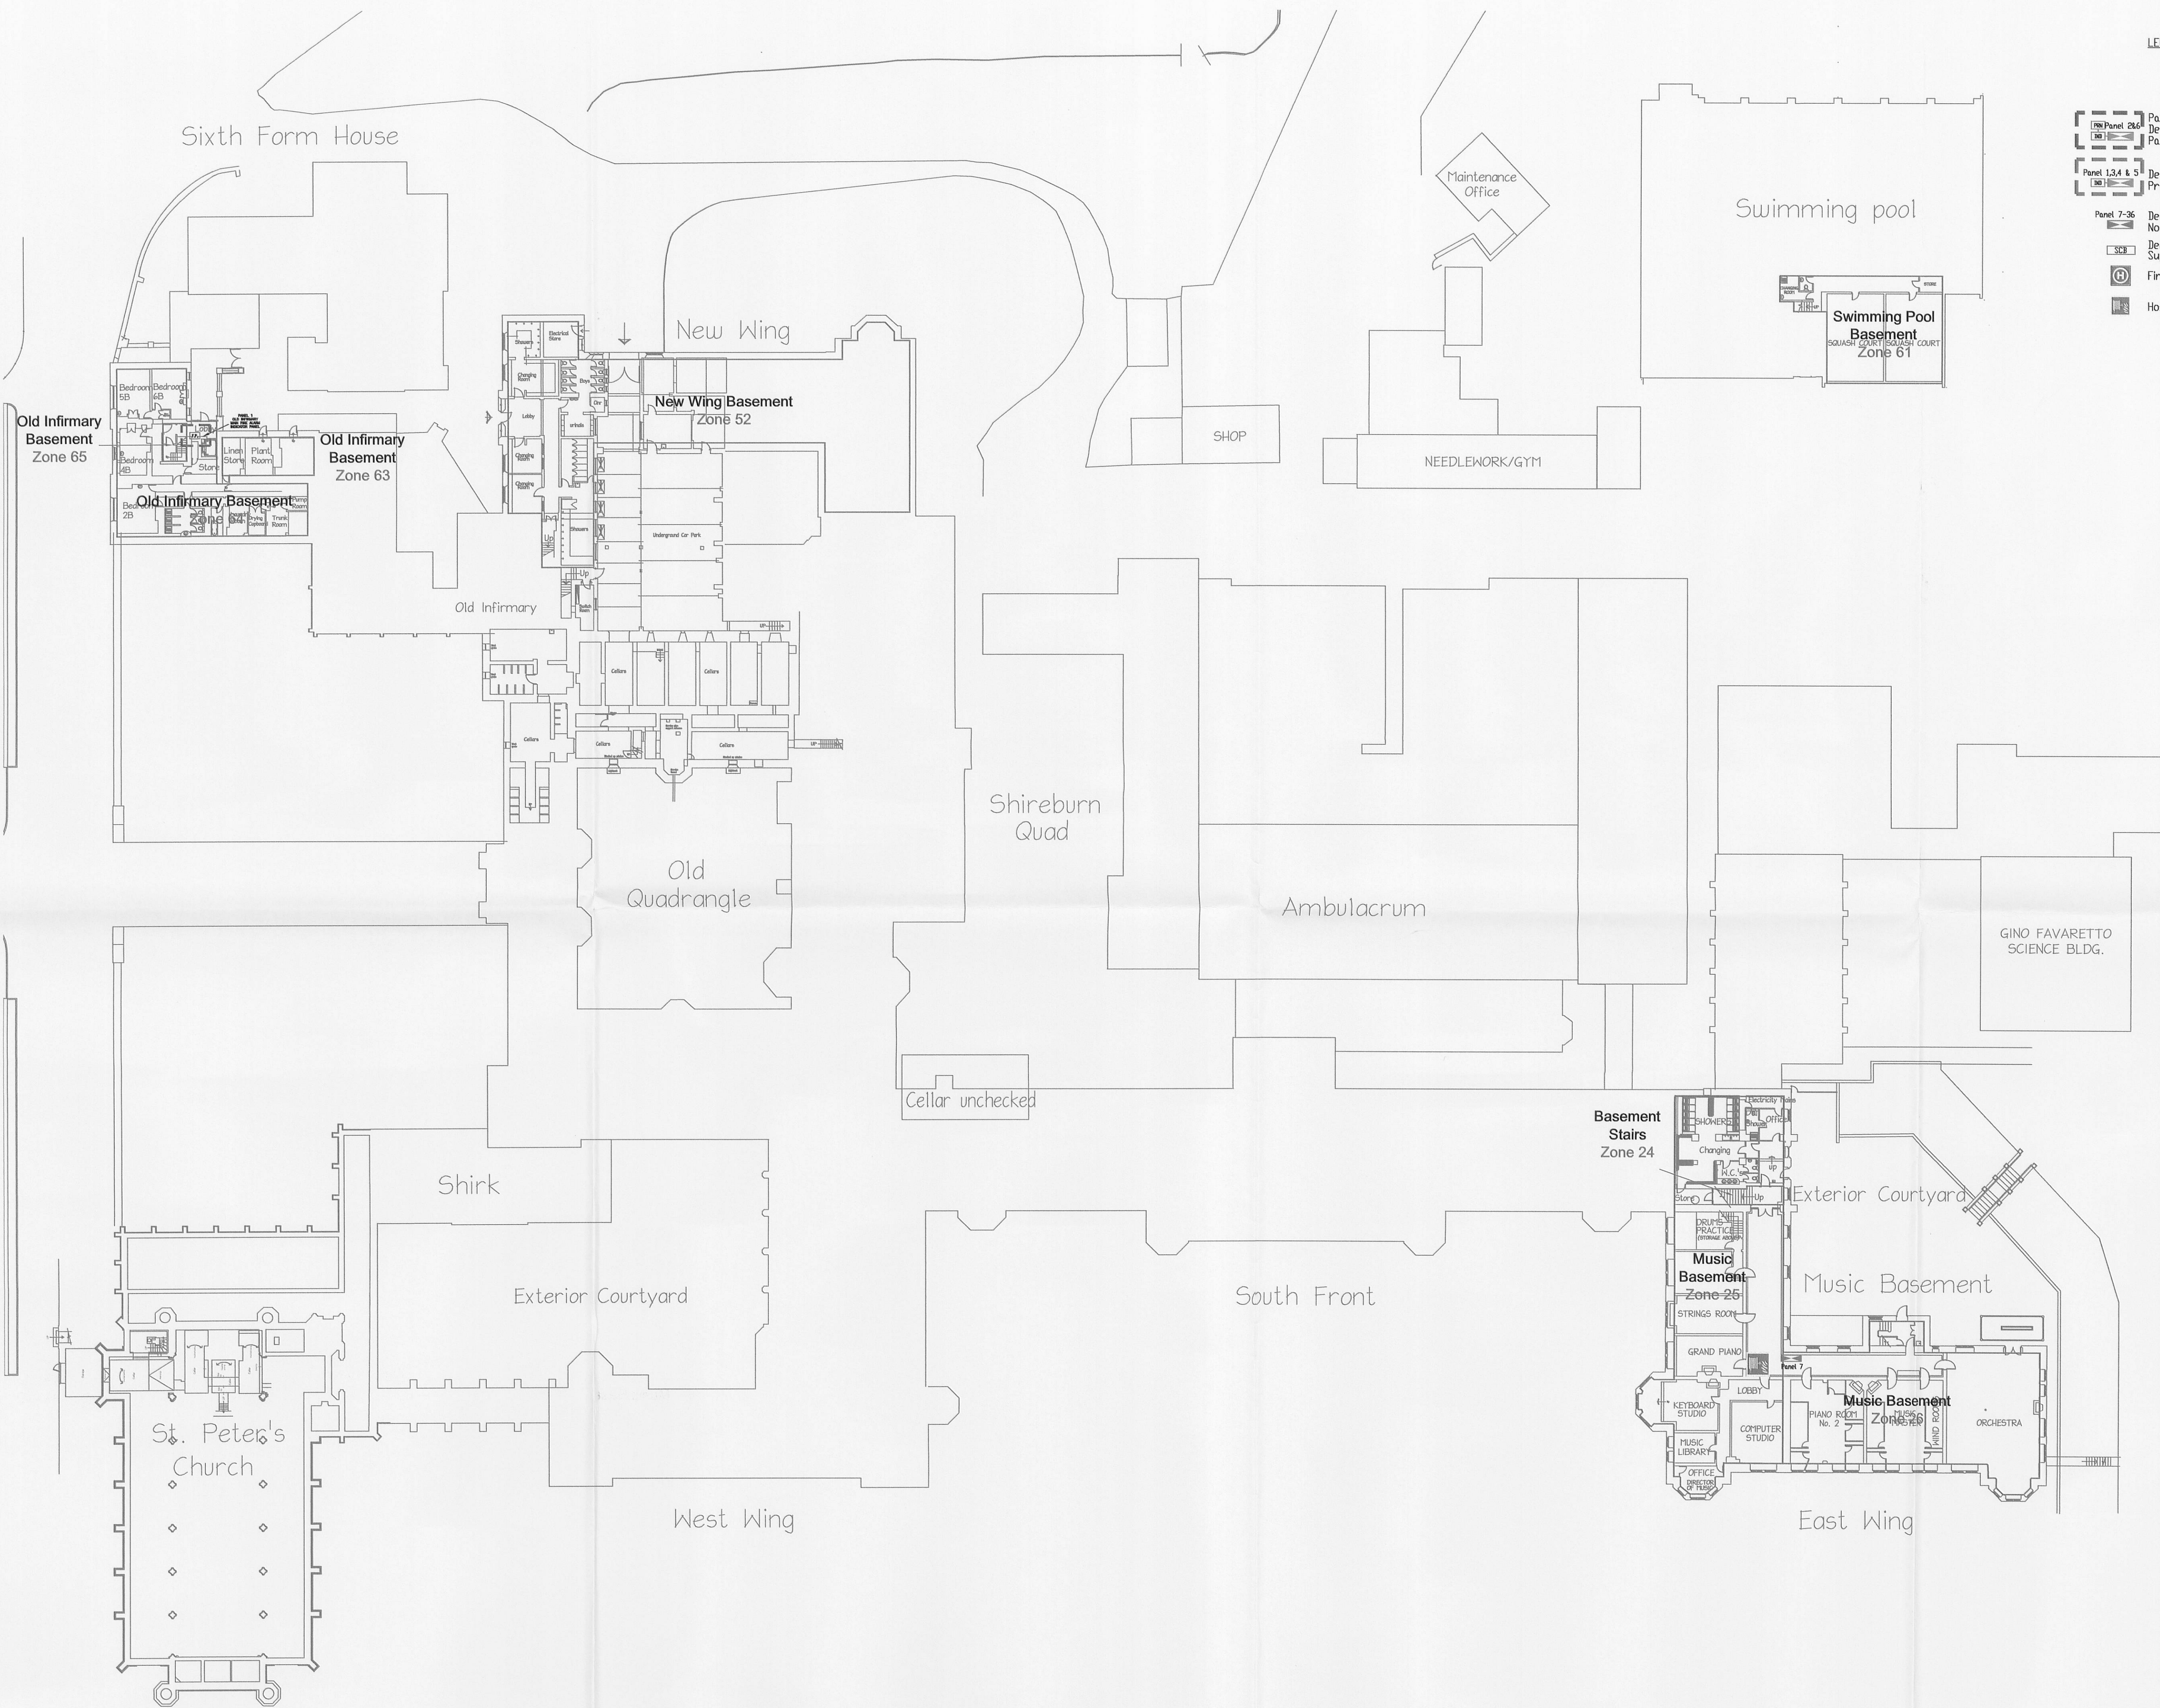

LEGEND

- Panel 2 - Adjacent to boiler house / maintenance block
Denotes alarm indicator panels with visual display.
Panel 6 - Main communication at main reception (South Fronts)
- Denotes Sub-Main Alarm Indicator Panel
Provided with local 230V supply
- Denotes Radio Repeater Panel
Non-Indicator
- Denotes Sounder Circuit Booster
Supplied by local 230V single phase supply
- Fire hydrant
- Hose reel location

STONYHURST
COLLEGE



APPROVED

AUG 2010 APPROVED BY FIRE OFFICER CAIRNS 09.08.10			
APR 2010 FOR APPROVAL			
Rev	Date	Amendment	
Dm: LB	Date: JUNE'10	Scale	NTS@A0
Chkd: BH	Date: JUNE'10		
Project Title			
STONYHURST COLLEGE CLITHEROE			
Drawing Title			
BASEMENT FLOOR LEVEL FIRE ALARM ZONE PLAN			
			
ENVIRONMENTAL DESIGN LTD M&E BUILDING SERVICES CONSULTING ENGINEERS Head Office: 10 Galton Avenue, Barchinon, Clitheroe, Lancashire, P07 7WJ Tel: + (01772) 331700 Fax: + (01772) 450466 email: + mds@eds.co.uk			
Dwg. No.		Rev.	
010.025.FA1		A	