


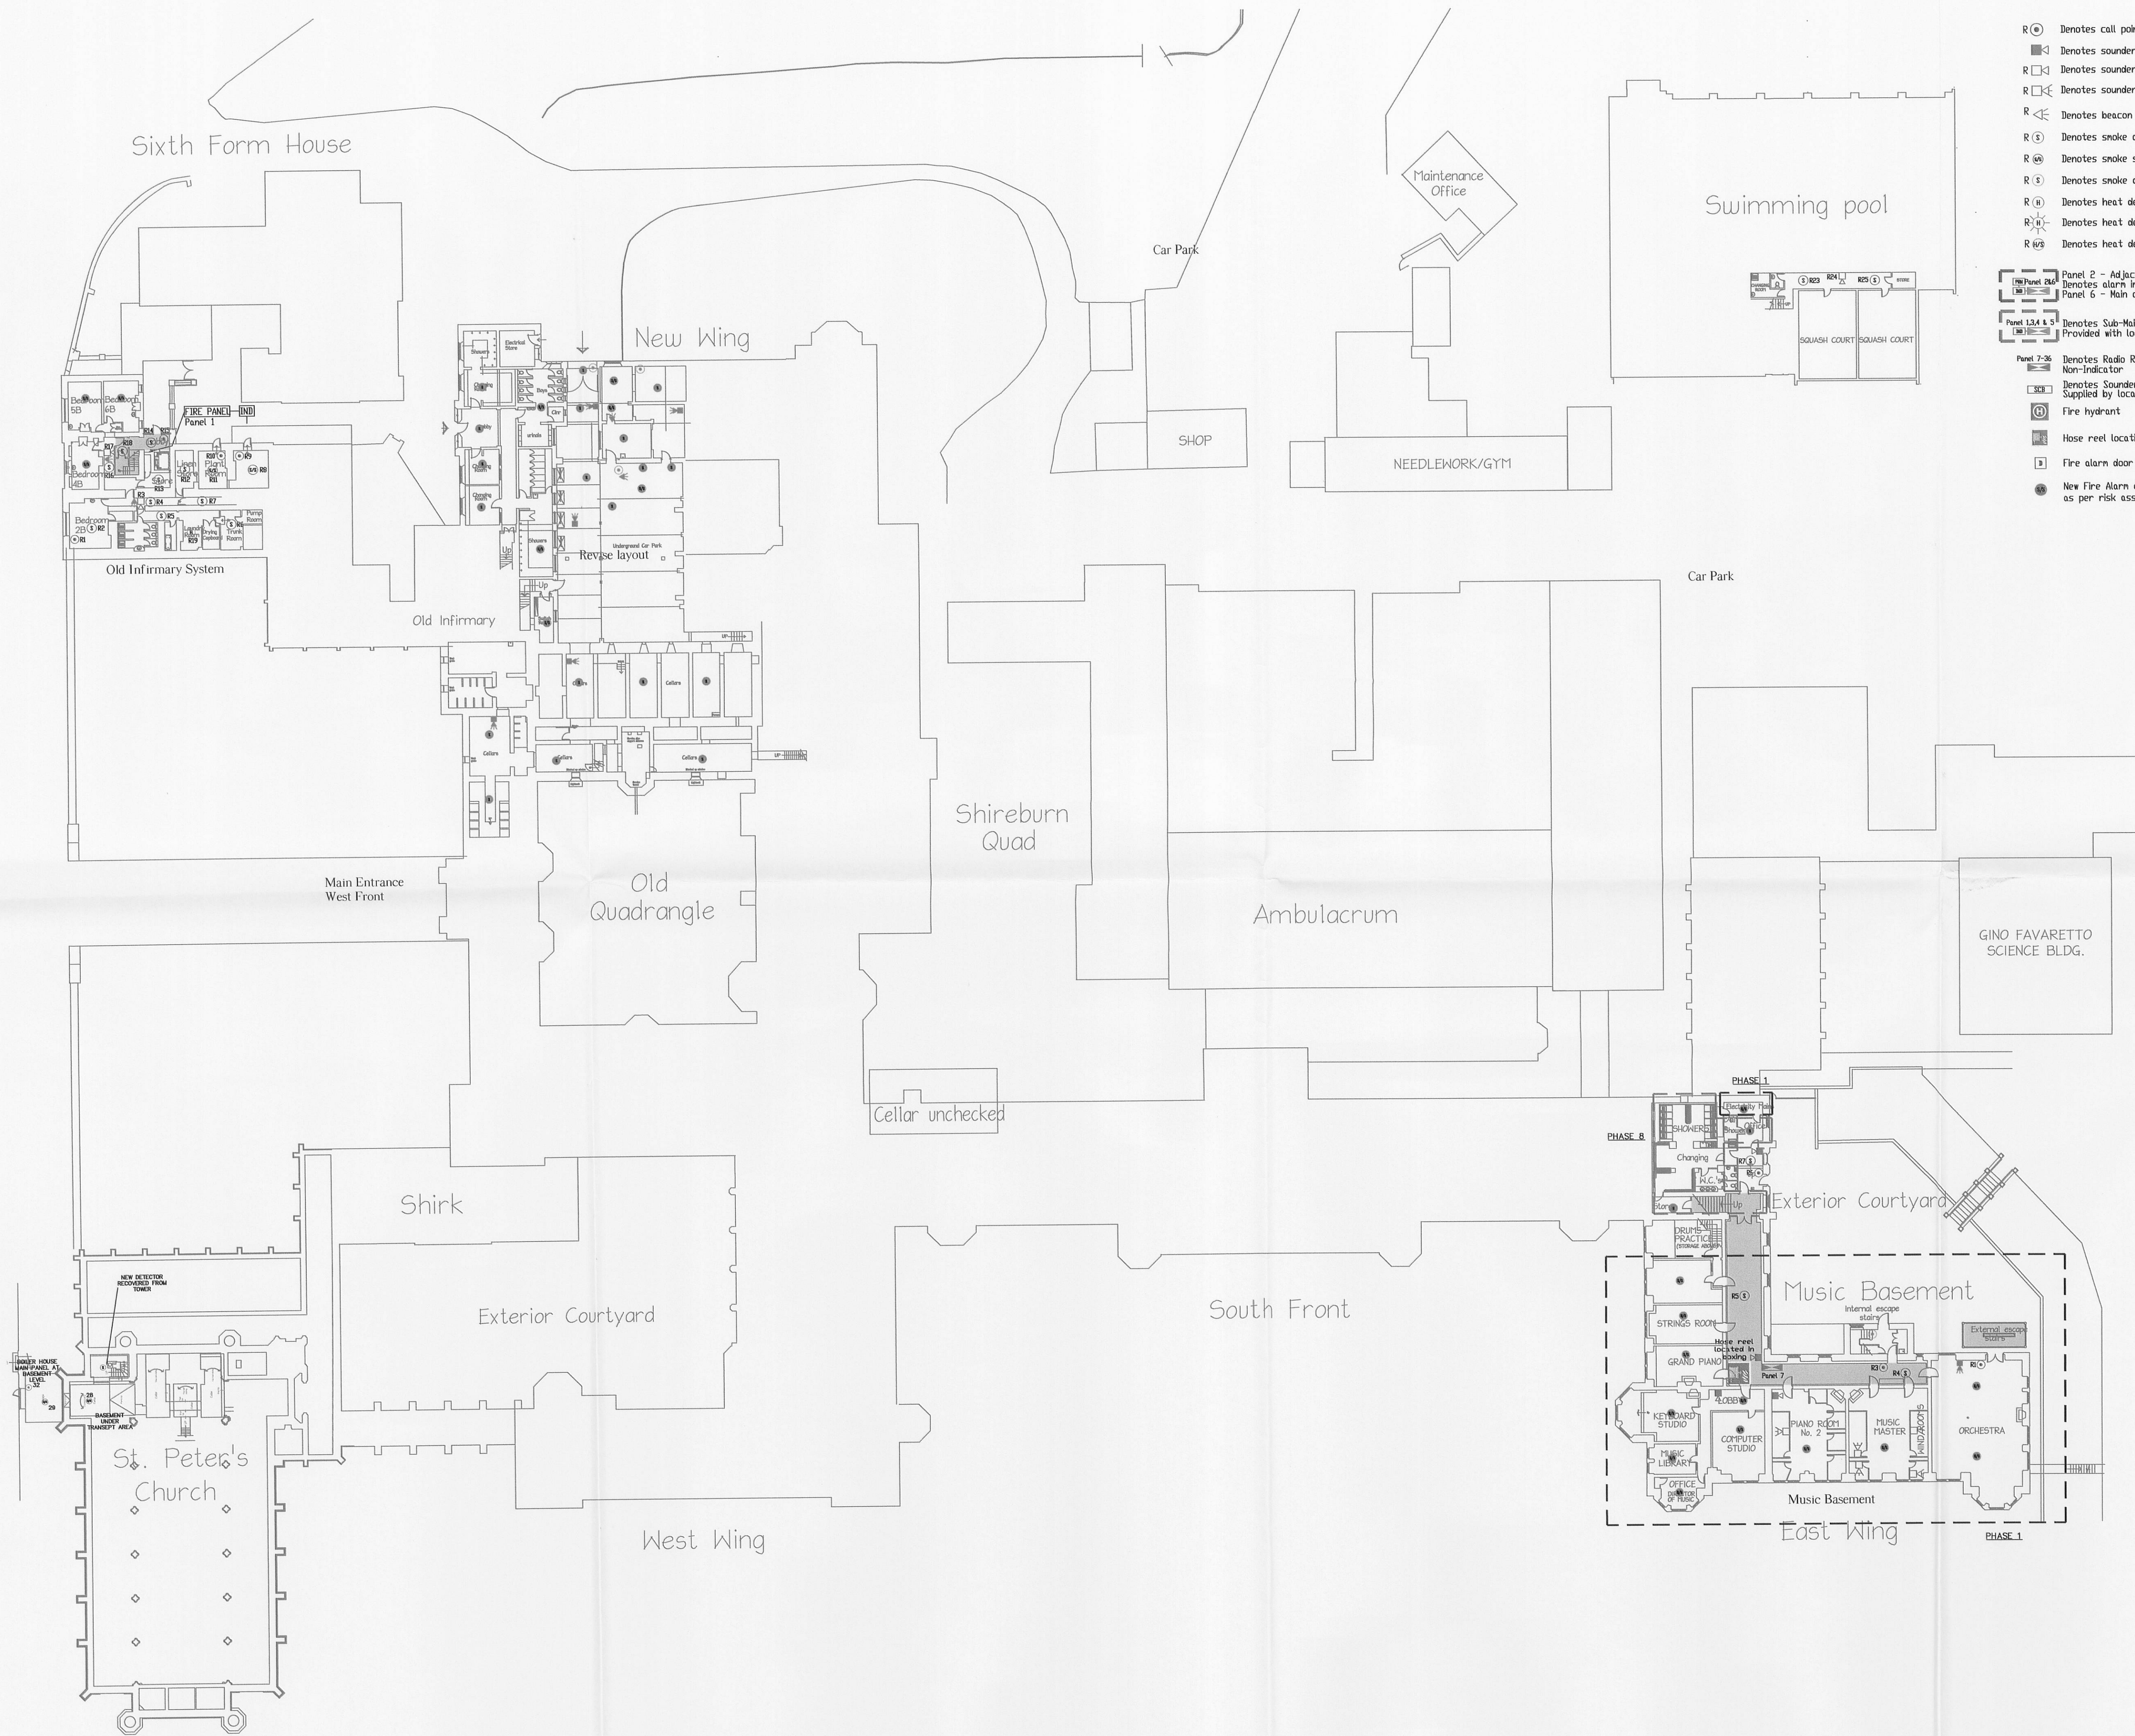

- LEGEND**
- R (C) Denotes call point (Radio)
 - Denotes sounder (Hardwired)
 - R (S) Denotes sounder (Radio)
 - R (B) Denotes sounder beacon (Radio)
 - R (A) Denotes beacon (Radio)
 - R (S) Denotes smoke detector (Radio)
 - R (A) Denotes smoke sounder base detector (Radio)
 - R (S) Denotes smoke detector in Ceiling Void (Radio)
 - R (H) Denotes heat detector
 - R (H) Denotes heat detector
 - R (H) Denotes heat detector sounder base
- Panel 2 - Adjacent to boiler house / maintenance block
Denotes alarm indicator panels with visual display.
Panel 6 - Main communication at main reception (South Fronts)
Denotes Sub-Main Alarm Indicator Panel
Provided with local 230V supply
- Panel 7-36
Denotes Radio Repeater Panel
Non-Indicator
- Denotes Sounder Circuit Booster
Supplied by local 230V single phase supply
- Fire hydrant
- Hose reel location
- Fire alarm door actuator
- New Fire Alarm devices
as per risk assessment

STONYHURST

COLLEGE



UPGRADED TO L1/L2

C 15 NOV 2011 ADDITIONAL ITEMS INCORPORATED AFTER CONSULTATION WITH LANSHIRE FIRE & RESCUE SERVICE FIRE SAFETY OFFICER

B JULY 2011 ADDITIONAL FIRE ALARM DETECTION & EMERGENCY LIGHTING ADDED IN ACCORDANCE WITH RISK ASSESSMENTS

A AUG 2010 AS FITTED

Rev Date Amendment

1 APR 2010 AS FITTED

Drawn: LB Date: FEB'07 Scale: NTS040

Checked: BH Date: FEB'07

Project Title: STONYHURST COLLEGE CLITHEROE

Drawing Title: BASEMENT FLOOR LEVEL
FIRE ALARM INSTALLATIONS
RISK ASSESSMENT SURVEY



ENVIRONMENTAL DESIGN LTD
M&E BUILDING SERVICES CONSULTING ENGINEERS

Dwg. No. 010.025.FA7 Rev. C