


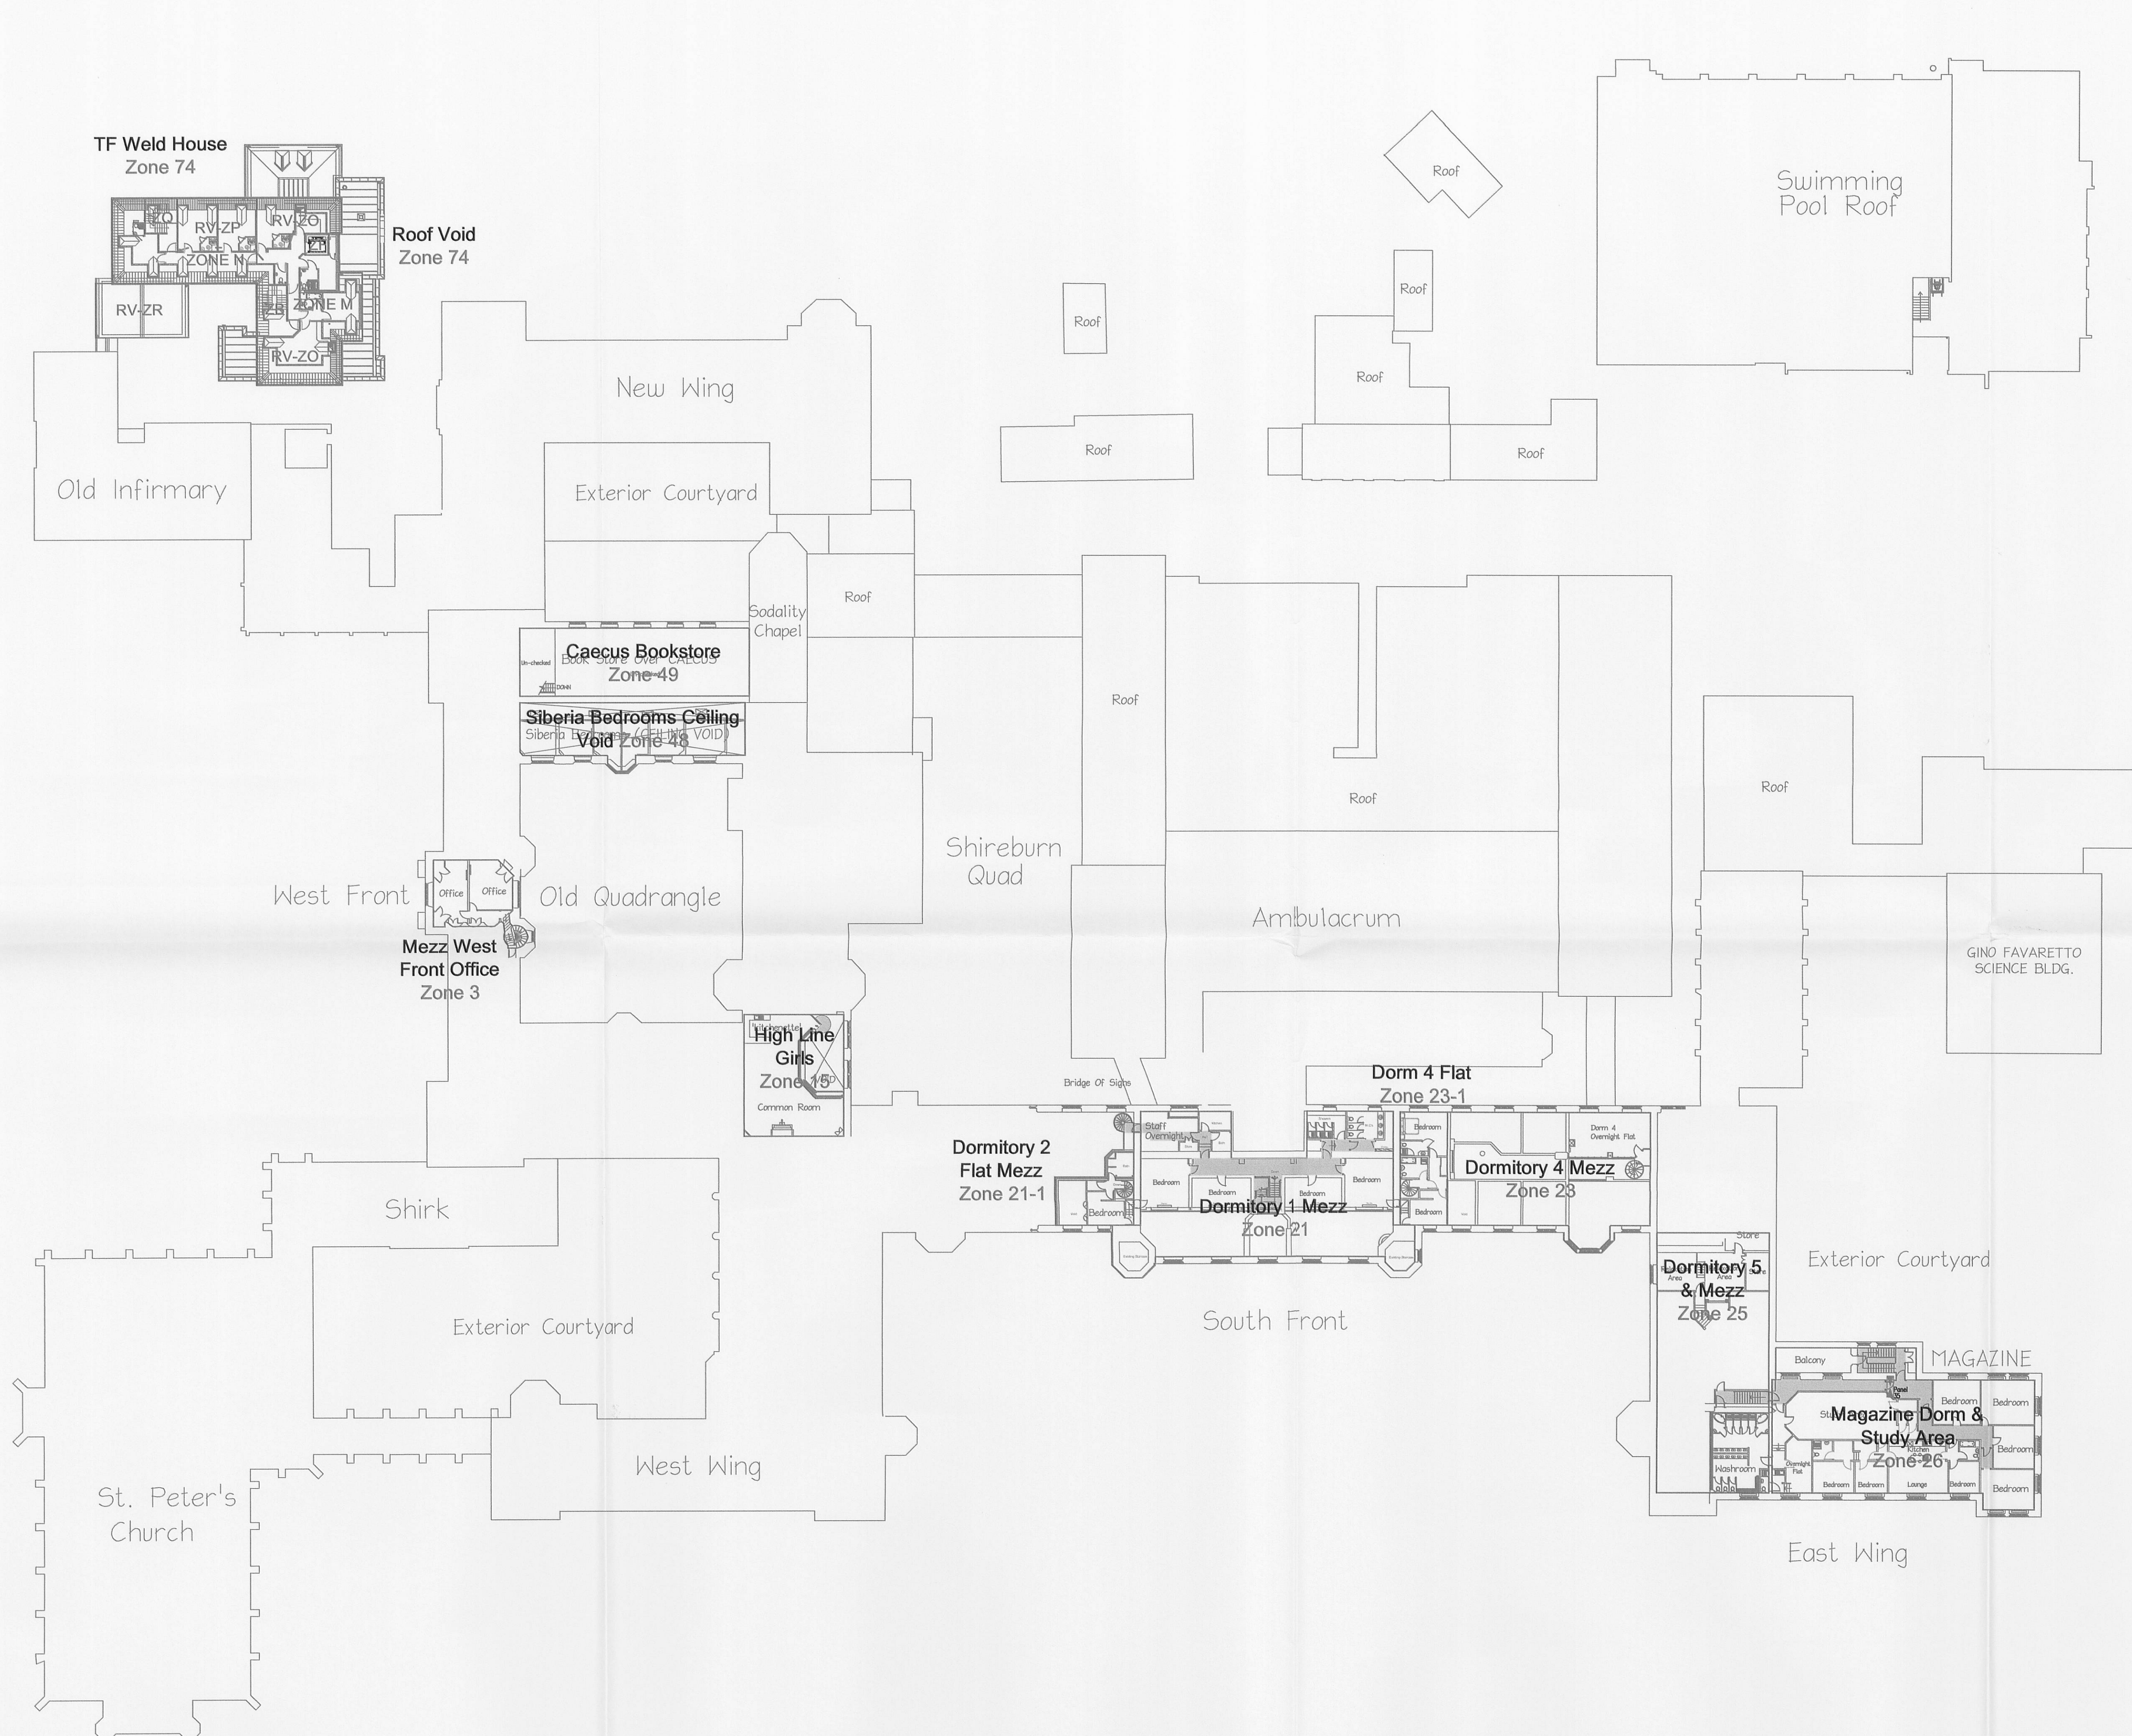

LEGEND

- Panel 2 - Adjacent to boiler house / maintenance block
Denotes alarm indicator panels with visual display.
Panel 6 - Main communication at main reception (south fronts)
- Panel 1, 3, 4 & 5 - Denotes Sub-Main Alarm Indicator Panel
Provided with local 230V supply:
- Panel 7-36 - Denotes Radio Repeater Panel
Non-Indicator
- SCB - Denotes Sounder Circuit Booster
Supplied by local 230V single phase supply:
- Fire hydrant
- Hose reel location

STONYHURST
COLLEGE



APPROVED

B NOV 2010 WELD HOUSE CHANGED TO ZONE 74 & SUB ZONES SHOWN
A AUG 2010 APPROVED BY FIRE OFFICER CHAIRS 09.08.10

- APR 2010				FOR APPROVAL	
Rev	Date	Amendment			
Drn: LB		Date: JUNE10	Scale		
Chkd: BH		Date: JUNE10	NTS@A0		
Project Title					
STONYHURST COLLEGE CLITHEROE					
Drawing Title					
MEZZANINE 2ND FLOOR					
FIRE ALARM ZONE PLAN					
					
ENVIRONMENTAL DESIGN LTD					
M&E BUILDING SERVICES CONSULTING ENGINEERS					
M&E Office Park, 10 Eaton Avenue, Burslem Village, Cheshire, W17 7JN					
Tel : (01772) 531790 Fax : (01772) 450465					
email : info@edl.co.uk					
Drg. No.			Rev.		
010.025.FA6			B		

2nd Floor mezzanine