


Second floor

OLD INFIRMARY
Old Infirmary Second Floor (Attic Area - Roof Void)

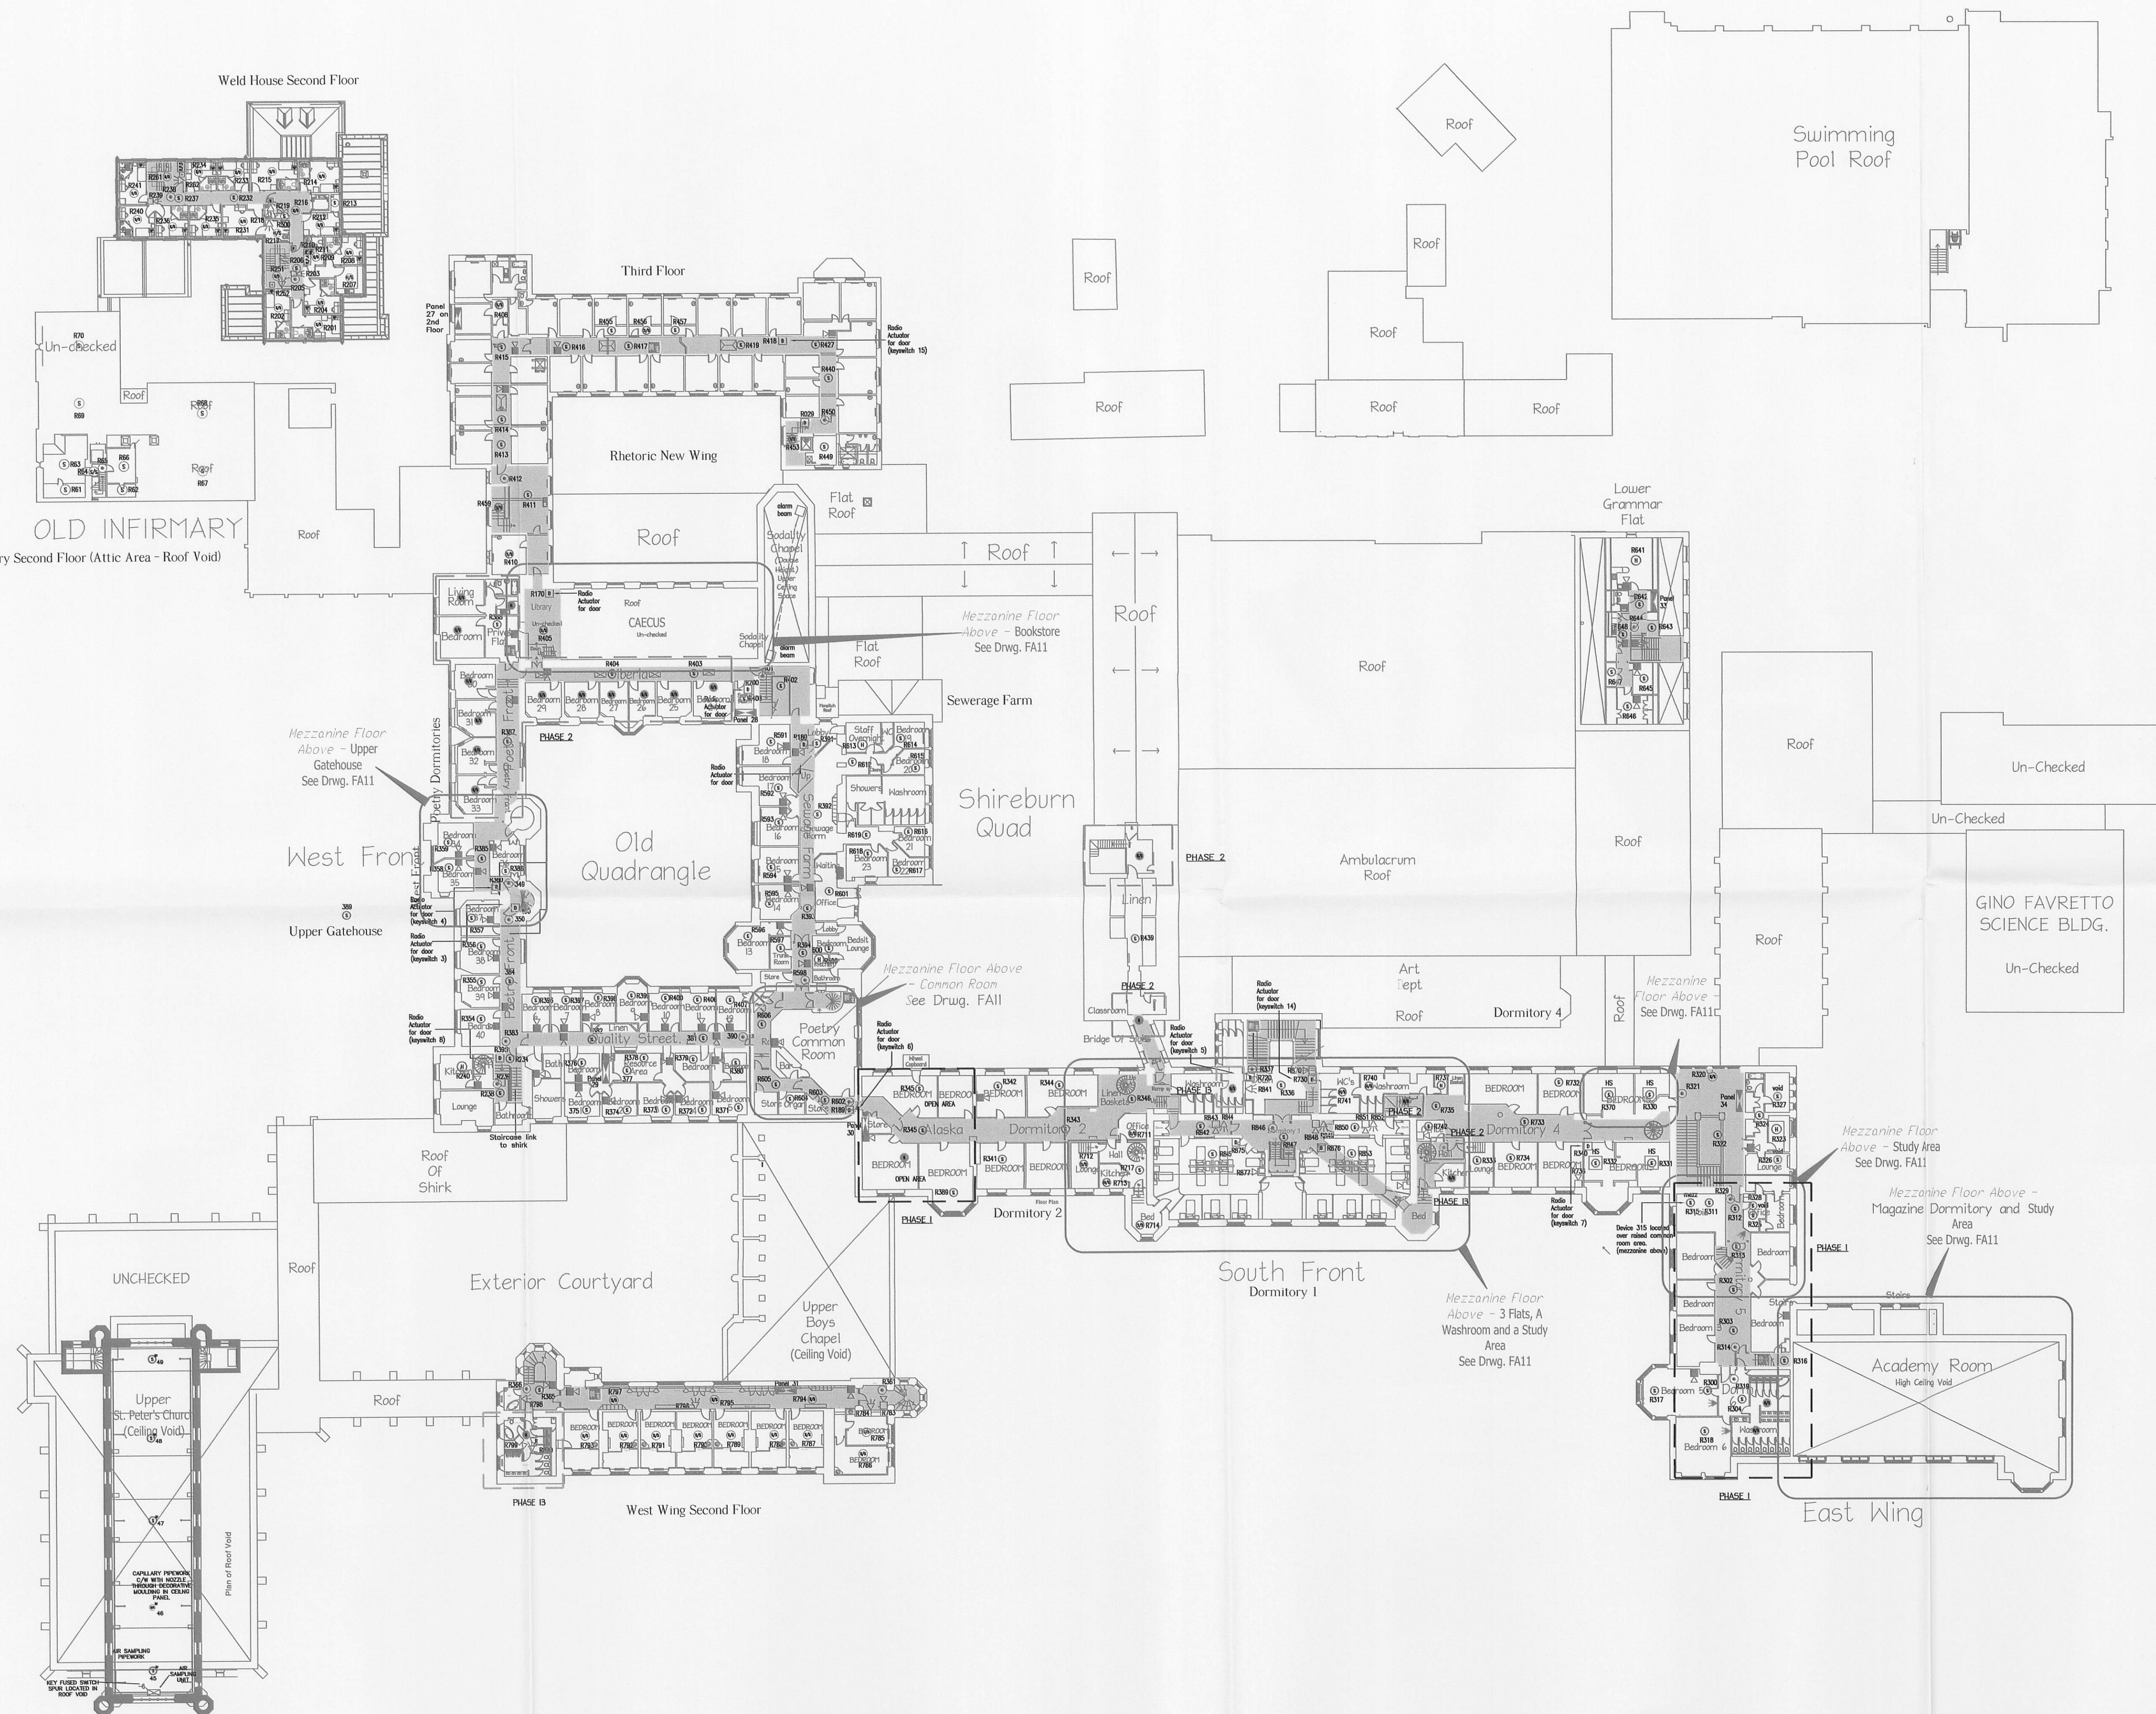

- LEGEND**
- R (C) Denotes call point (Radio)
 - R (S) Denotes sounder (Hardwired)
 - R (B) Denotes sounder (Radio)
 - R (B) Denotes sounder beacon (Radio)
 - R (C) Denotes beacon (Radio)
 - R (S) Denotes smoke detector (Radio)
 - R (B) Denotes smoke sounder base detector (Radio)
 - R (S) Denotes smoke detector in Ceiling Void (Radio)
 - R (H) Denotes heat detector
 - R (H) Denotes heat detector
 - R (H/S) Denotes heat detector sounder base
- Panel 2 - Adjacent to boiler house / maintenance block
Denotes alarm indicator panels with visual display.
Panel 6 - Main communication at main reception (south fronts)
- Panel 1, 2, 3 & 4 Denotes Sub-Main Alarm Indicator Panel
Provided with local 230V supply.
- Panel 7-36 Denotes Radio Repeater Panel
Non-Indicator
- Denotes Sounder Circuit Booster
Supplied by local 230V single phase supply.
- Fire hydrant
 - Hose reel location
 - Fire alarm door actuator
 - Fire alarm Vibrating pillow
 - Door Detente hold back magnet
 - Refuge alerter panel
 - Electric door keep
 - Fire alarm interface unit
 - New Fire Alarm devices

STONYHURST
COLLEGE



- D 15 NOV 2011 ADDITIONAL RISKS INCORPORATED AFTER CONSULTATION WITH LANCASHIRE FIRE & RESCUE SERVICE FIRE SAFETY OFFICER
- C OCT 2011 ADDITIONAL FIRE ALARM DETECTORS ADDED TO DORMS, 6 AND ALASKA
- B JULY 2011 ADDITIONAL FIRE ALARM DETECTION & EMERGENCY LIGHTING ADDED IN ACCORDANCE WITH RISK ASSESSMENTS
- A AUG 2010 WELD HOUSE DETECTION ADDED. WALL MOUNTED SOUNDERS ADDED TO DORMS 1 & 4

Rev	Date	Amendment
Drn: LB	Date: FEB07	Scale: NTS@A0
Chkd: BH	Date: FEB07	
Project Title STONYHURST COLLEGE CLITHEROE		
Drawing Title SECOND FLOOR LEVEL FIRE ALARM INSTALLATIONS RISK ASSESSMENT SURVEY		
ENVIRONMENTAL DESIGN LTD M&E BUILDING SERVICES CONSULTING ENGINEERS Main Office Park, 11 Eaton Avenue, Buxton Village, Cheshire, PO2 7HJ Tel: 01773 331750 Fax: 01773 458461 email: info@eds.co.uk		
Drg. No.	010.025.FA11	Rev. D

UPGRADED TO L1/L2