
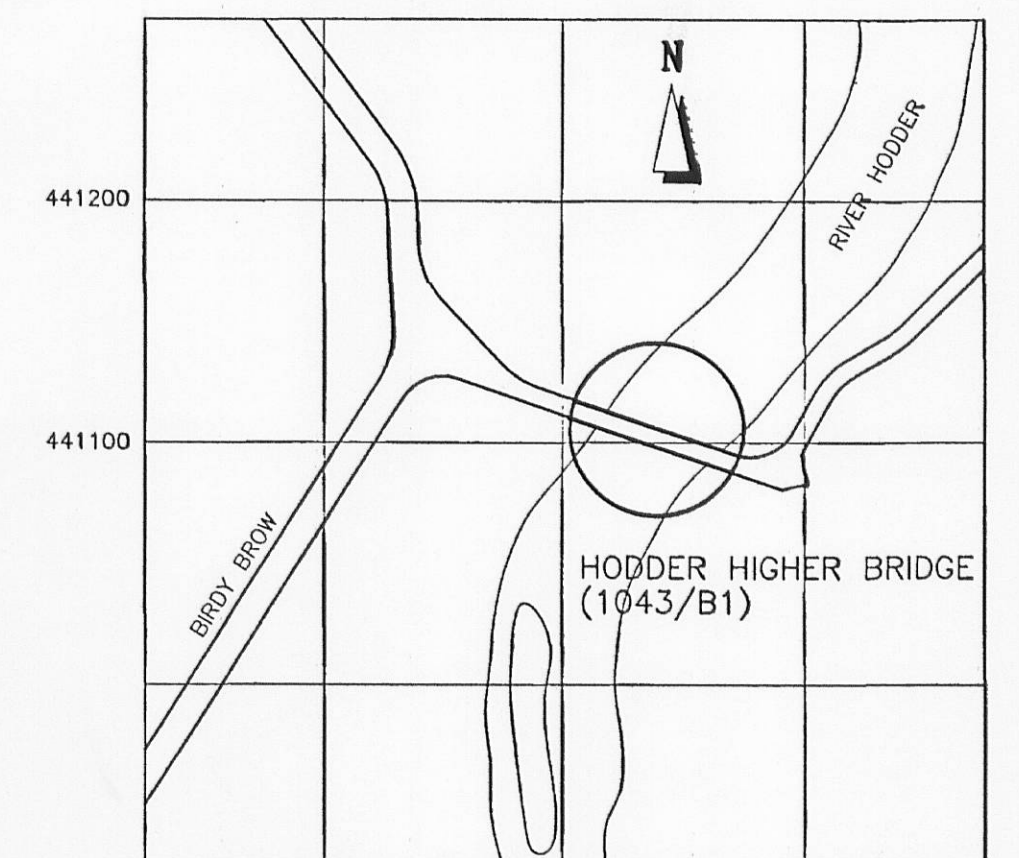
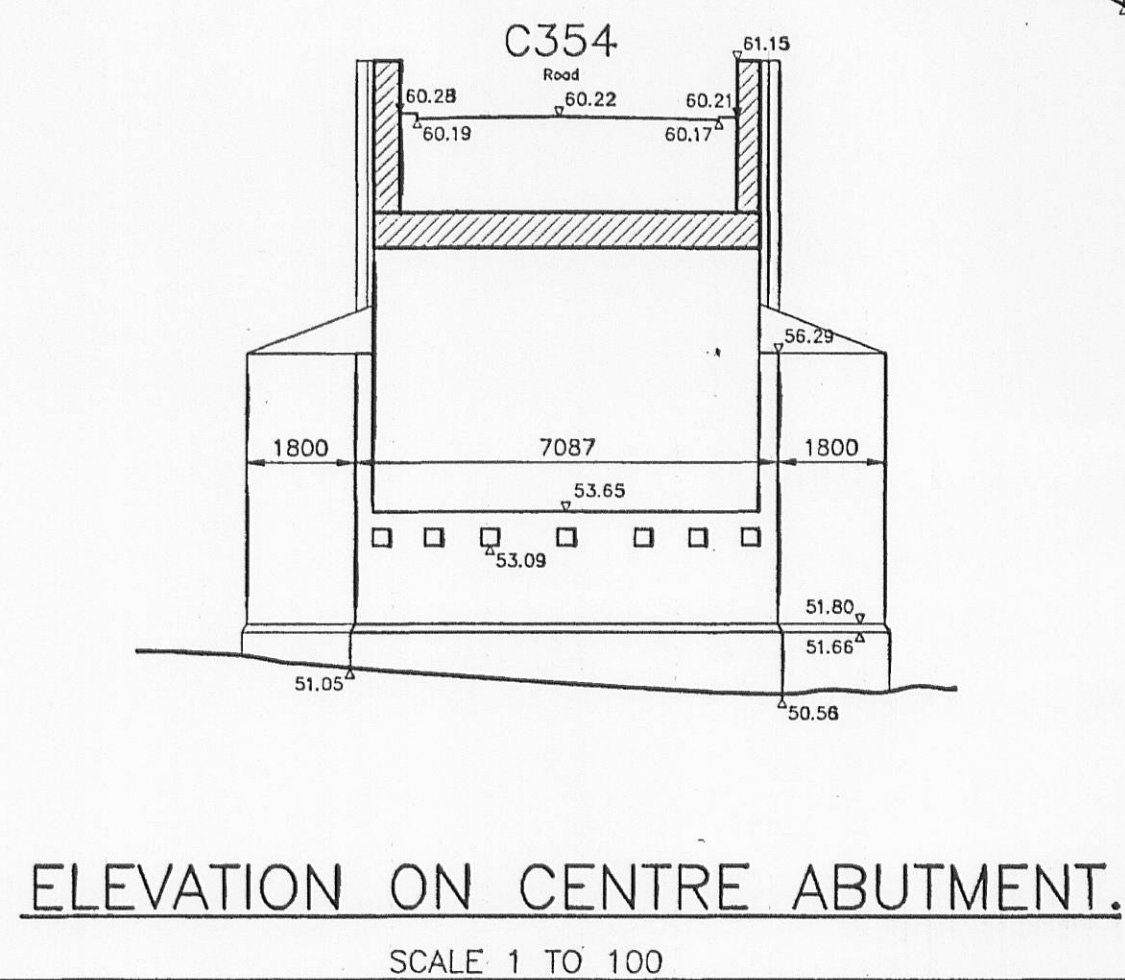
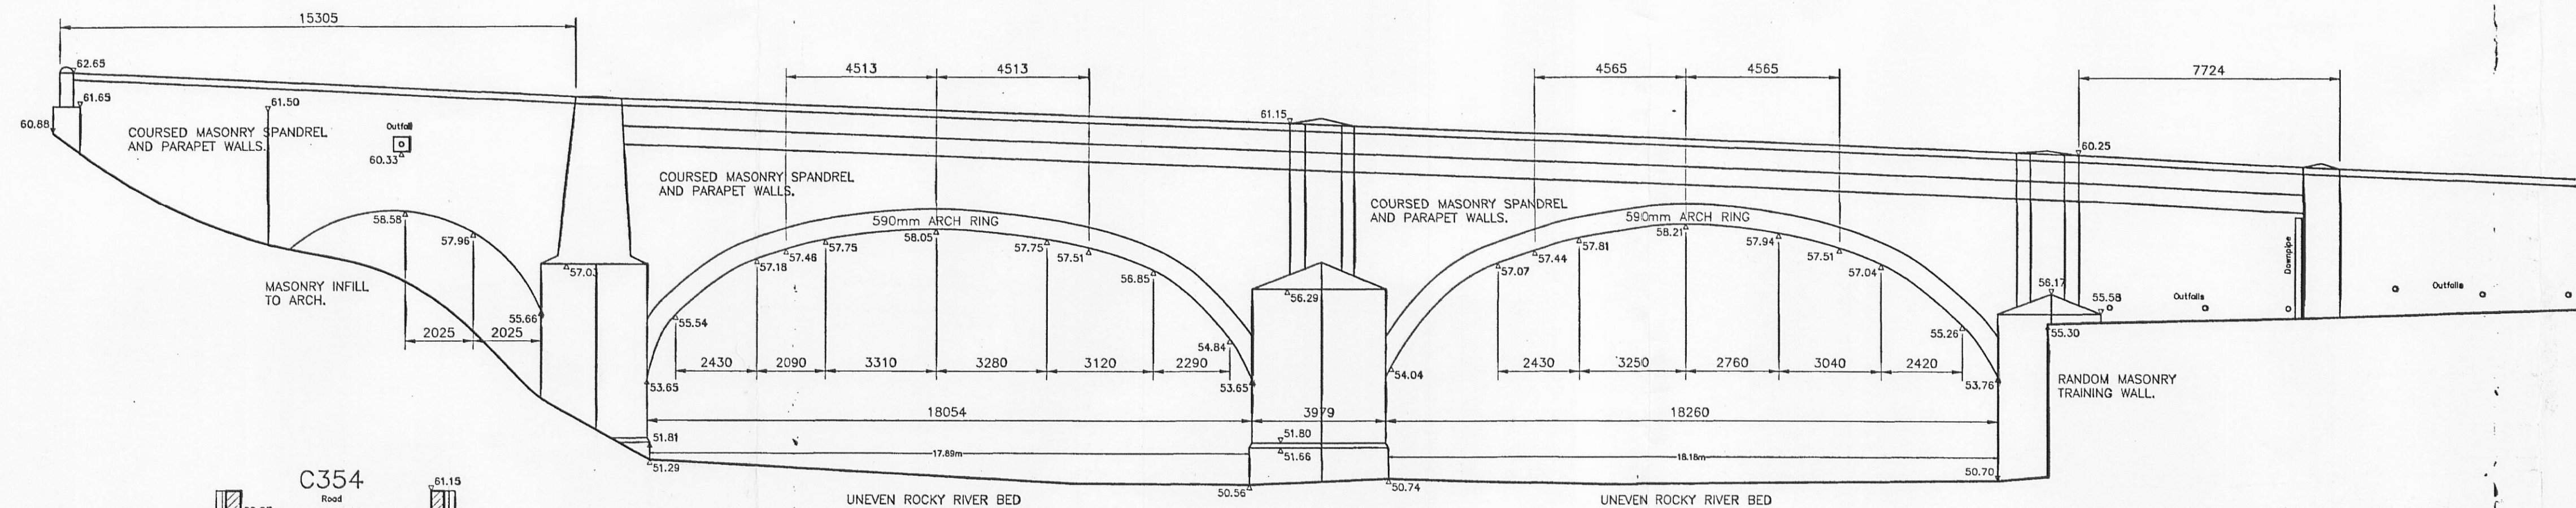


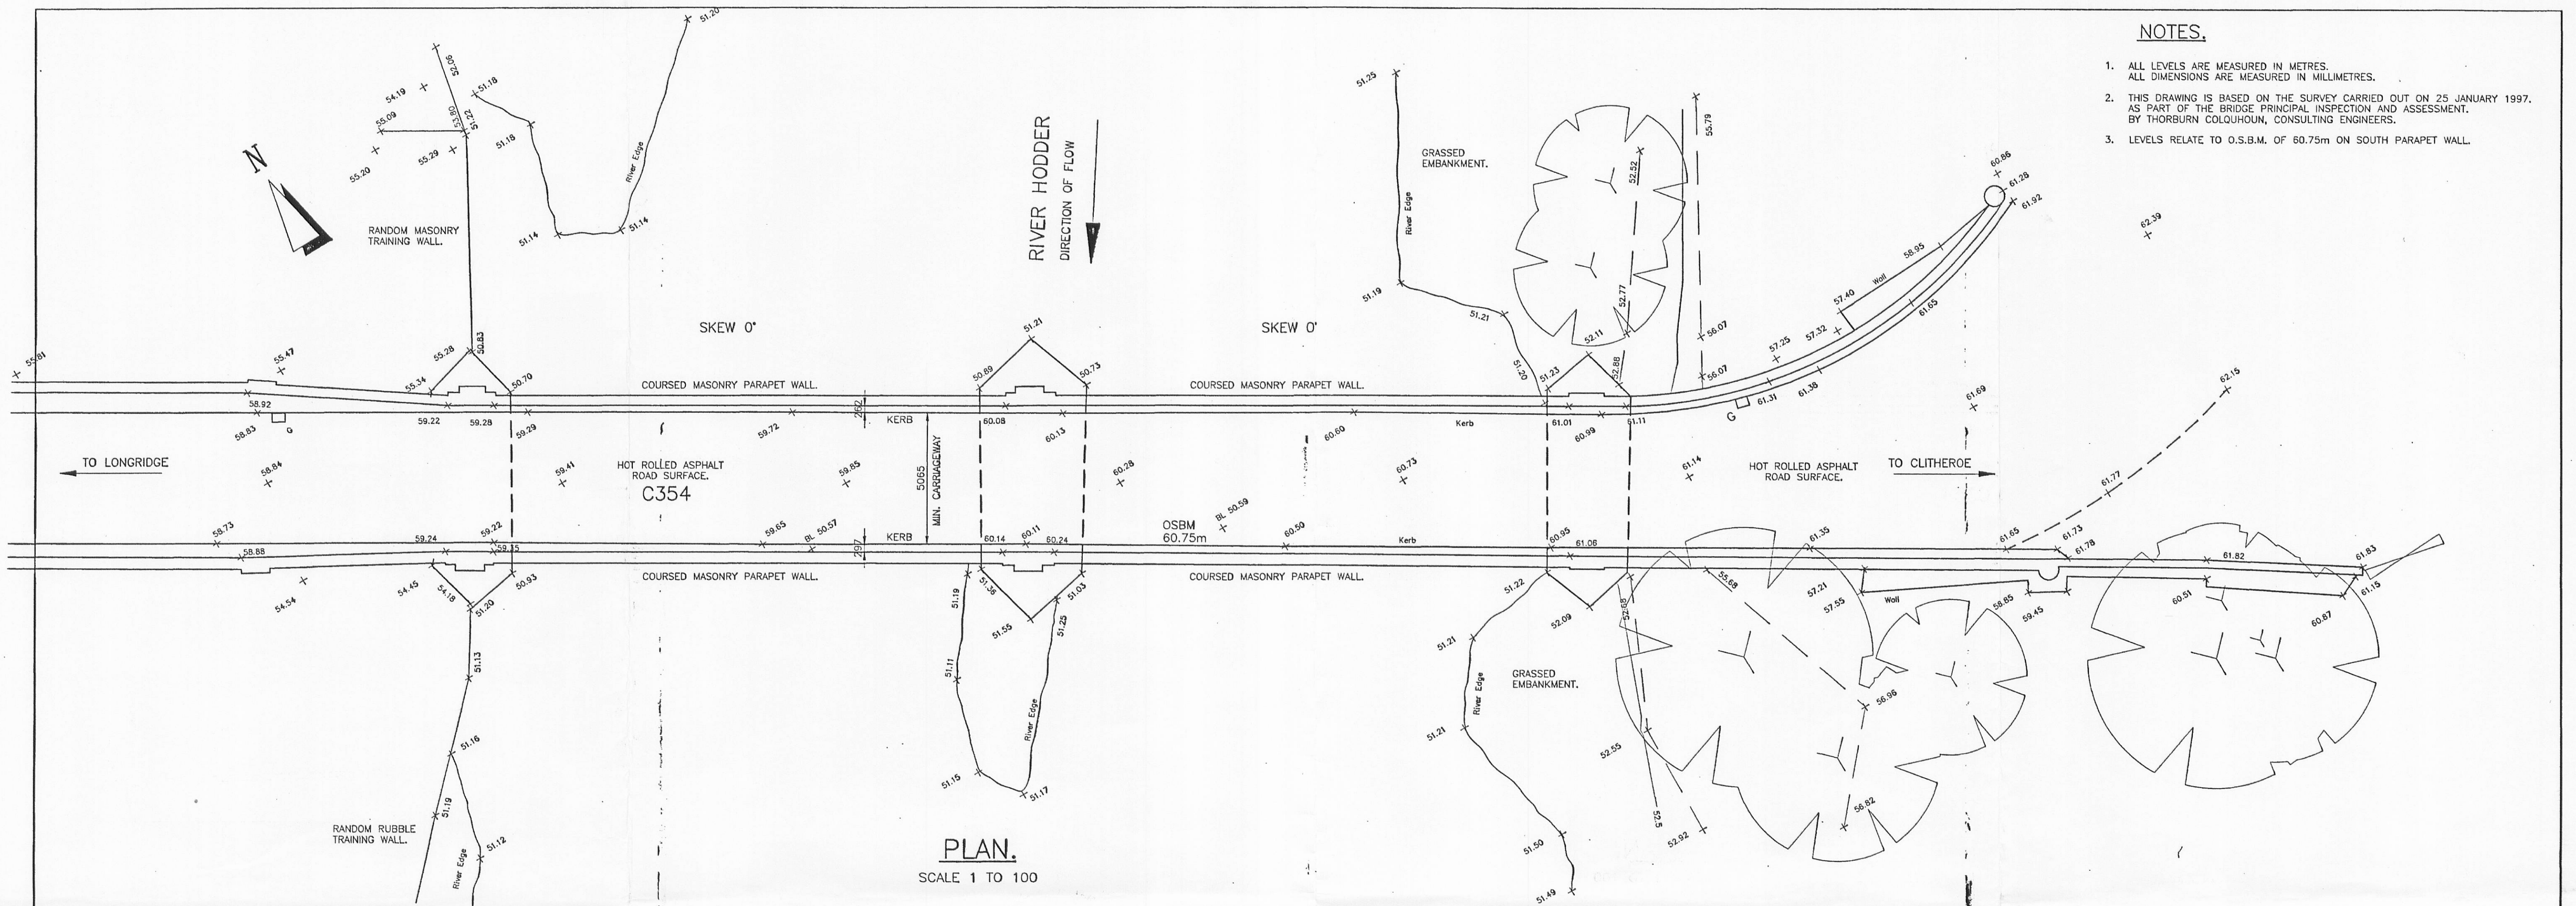

LANCASHIRE COUNTY COUNCIL			
REVISIONS	HODDER HIGHER BRIDGE. No. 1043/B1		
	GENERAL ARRANGEMENT.		
	G. HARDING B.Eng., C.Eng., M.I.C.E., F.I.H.T., M.I.Mgt. COUNTY SURVEYOR AND BRIDGEMASTER, LANCASHIRE COUNTY COUNCIL, PRESTON		
	DRAWN BY W.D. CHECKED S.J.C. DRAWING No. 1043/01 FEB 1997		