
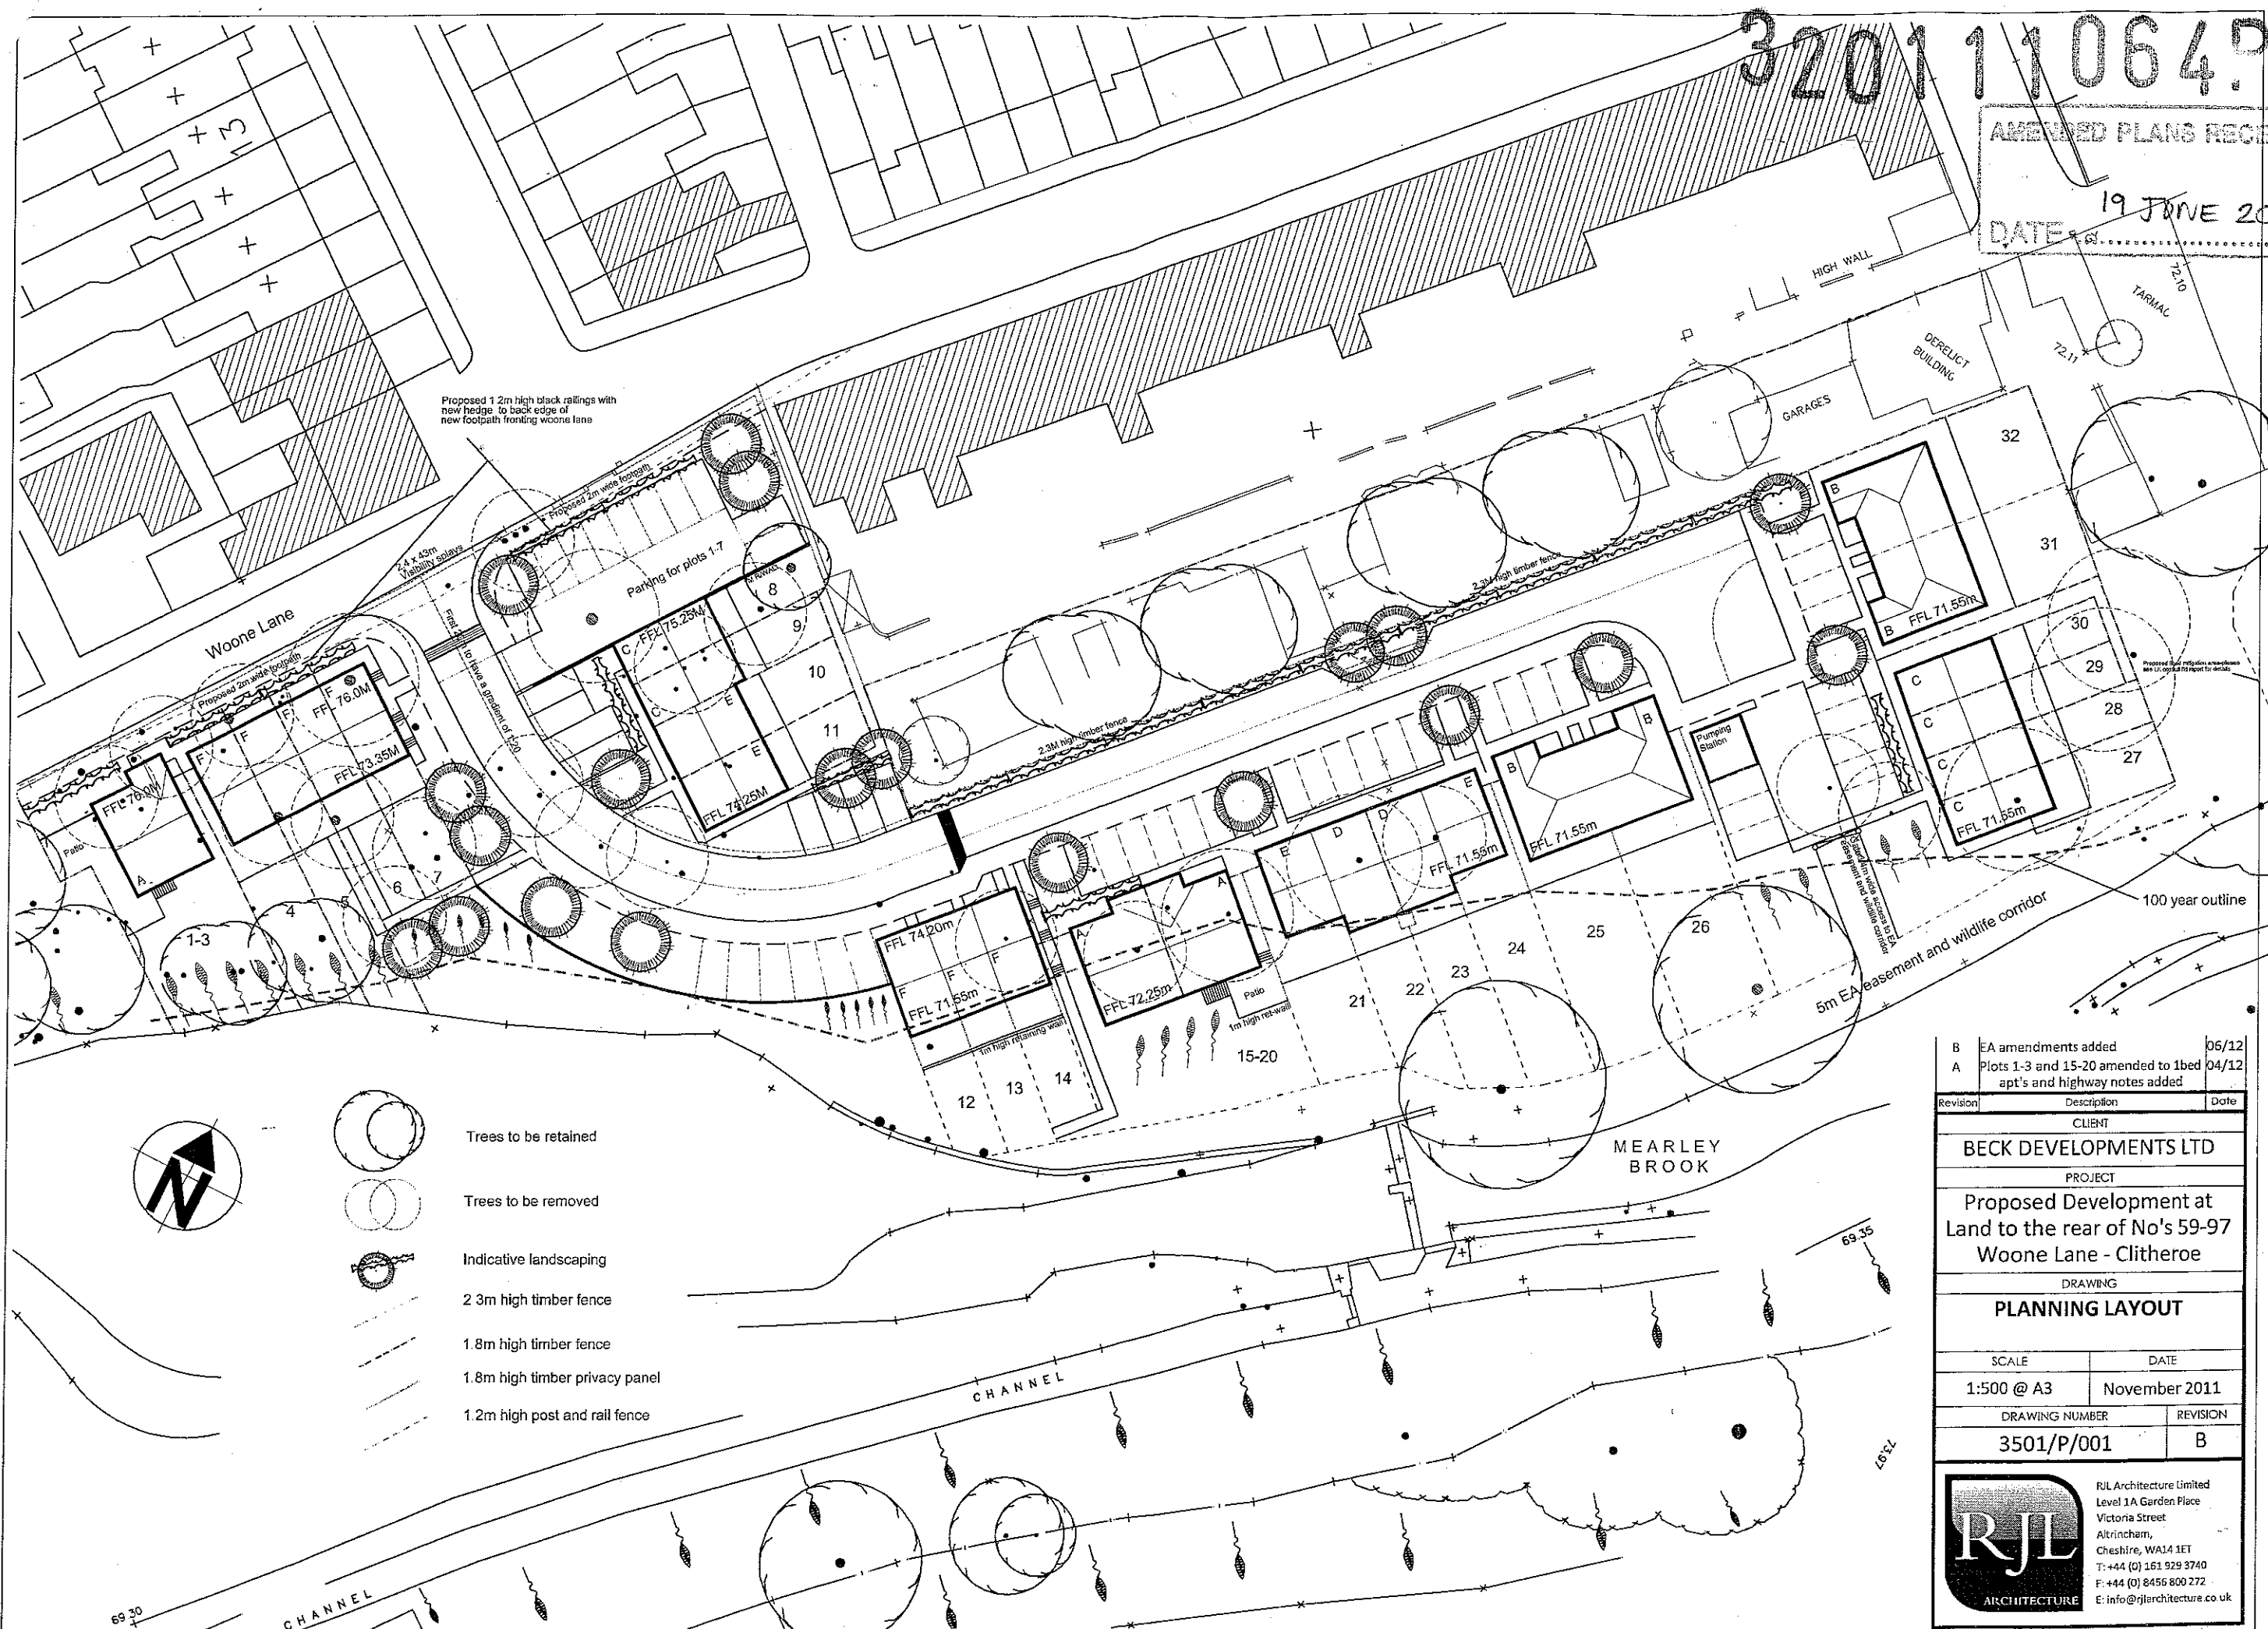


3201110649

AMENDED PLANS RECEIVED
DATE 19 JUNE 2012

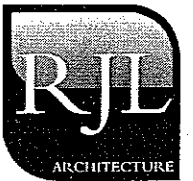

B	EA amendments added	06/12
A	Plots 1-3 and 15-20 amended to 1bed apt's and highway notes added	04/12
Revision	Description	Date
CLIENT		
BECK DEVELOPMENTS LTD		
PROJECT		
Proposed Development at Land to the rear of No's 59-97 Woone Lane - Clitheroe		
DRAWING		
PLANNING LAYOUT		
SCALE		DATE
1:500 @ A3		November 2011
DRAWING NUMBER		REVISION
3501/P/001		B
 RJI Architecture Limited Level 1A Garden Place Victoria Street Altrincham, Cheshire, WA14 1ET T: +44 (0) 161 929 3740 F: +44 (0) 8456 800 272 E: info@rjichitecture.co.uk		