


923/4


COUNTY PALATINE OF LANCASTER.
HUNDRED OF BLACKBURN.

923/4923

4

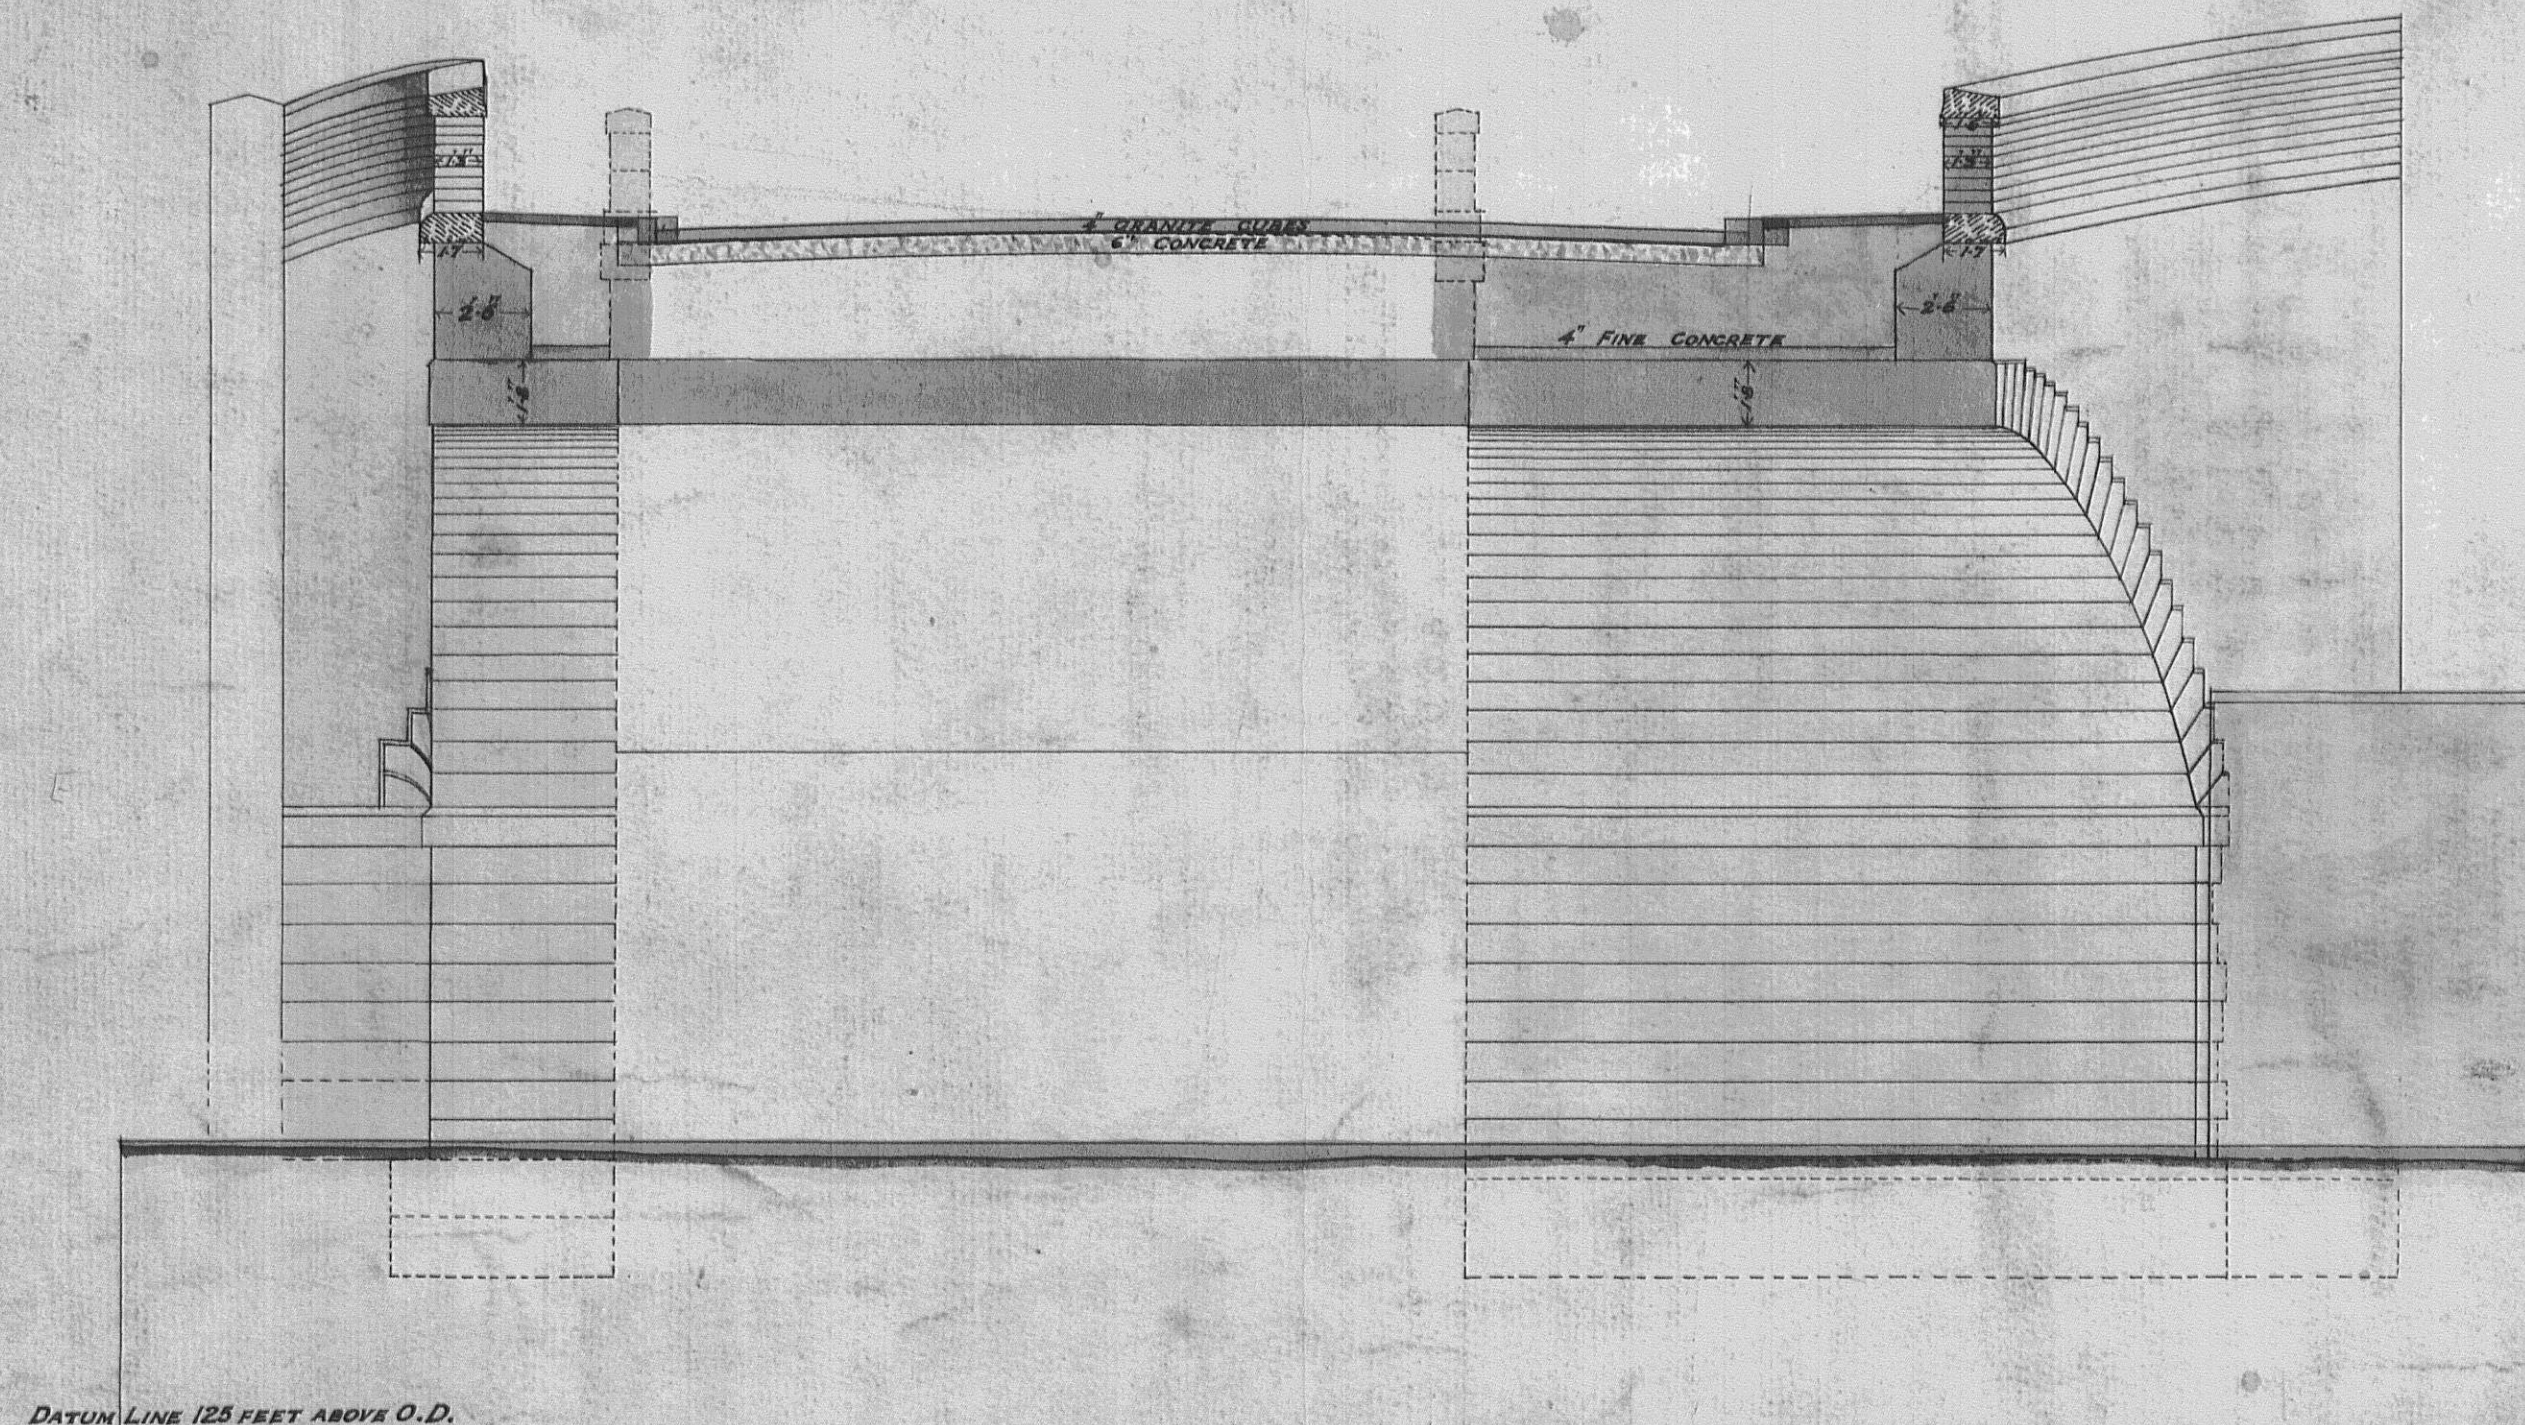


SECTION ON C.D.

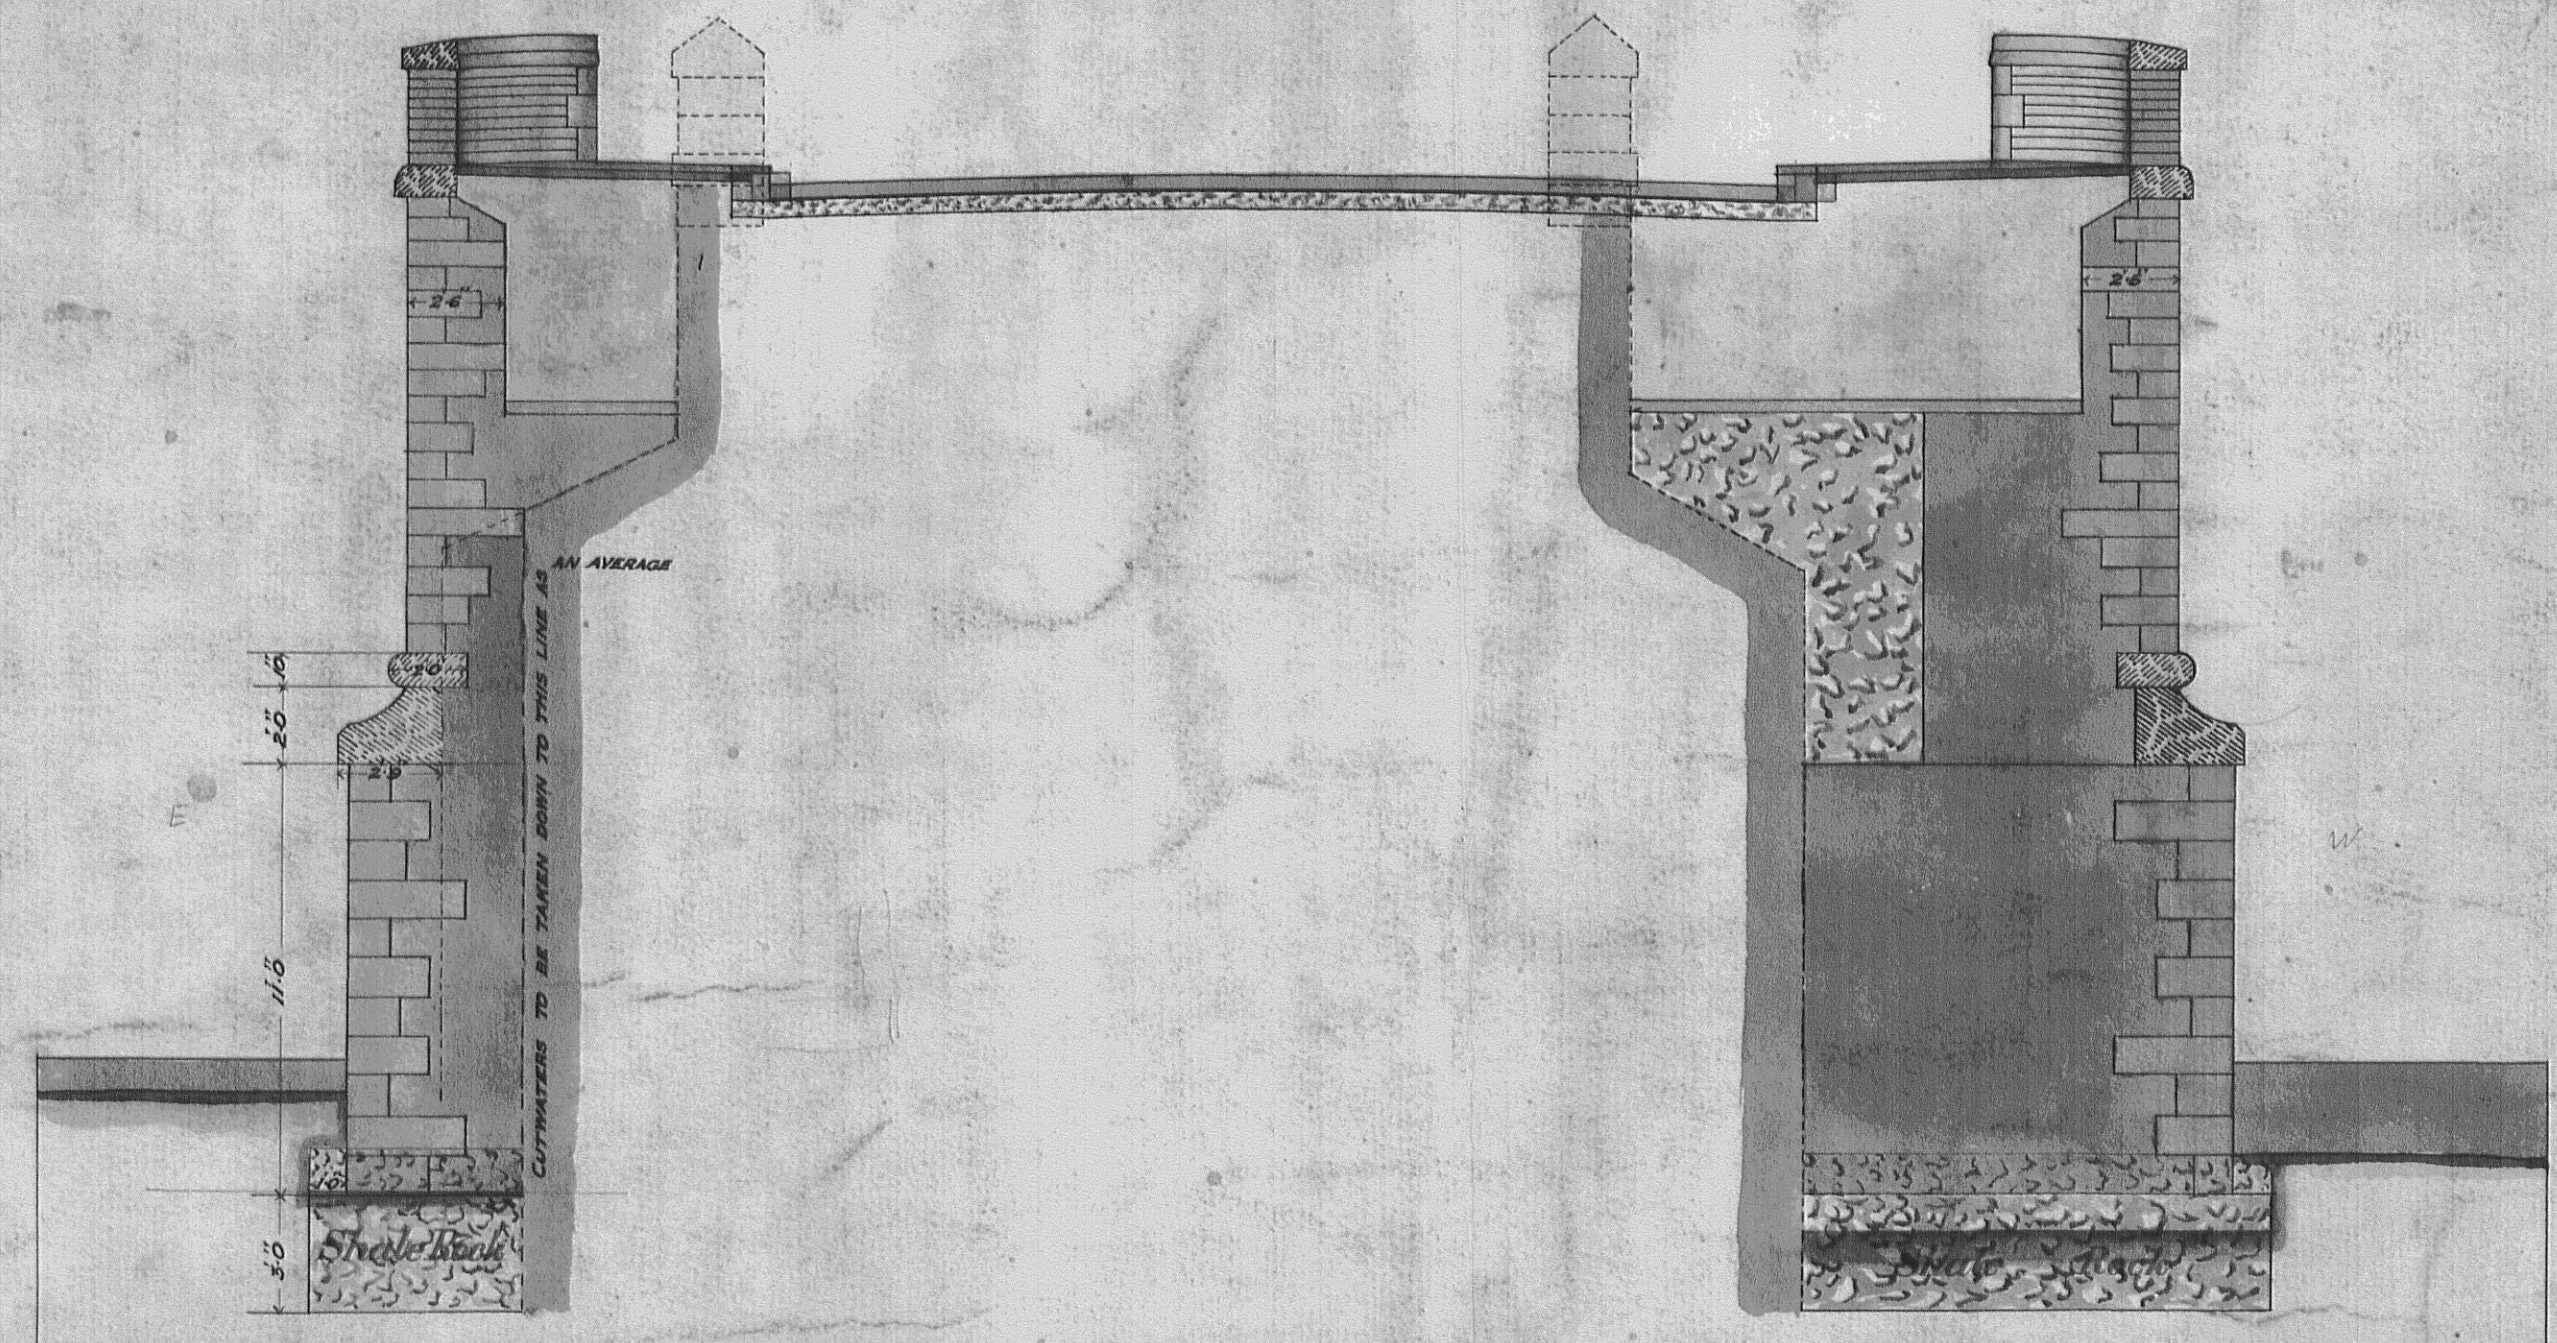


SECTION ON E.F.
CS.LM.


CS.KI.

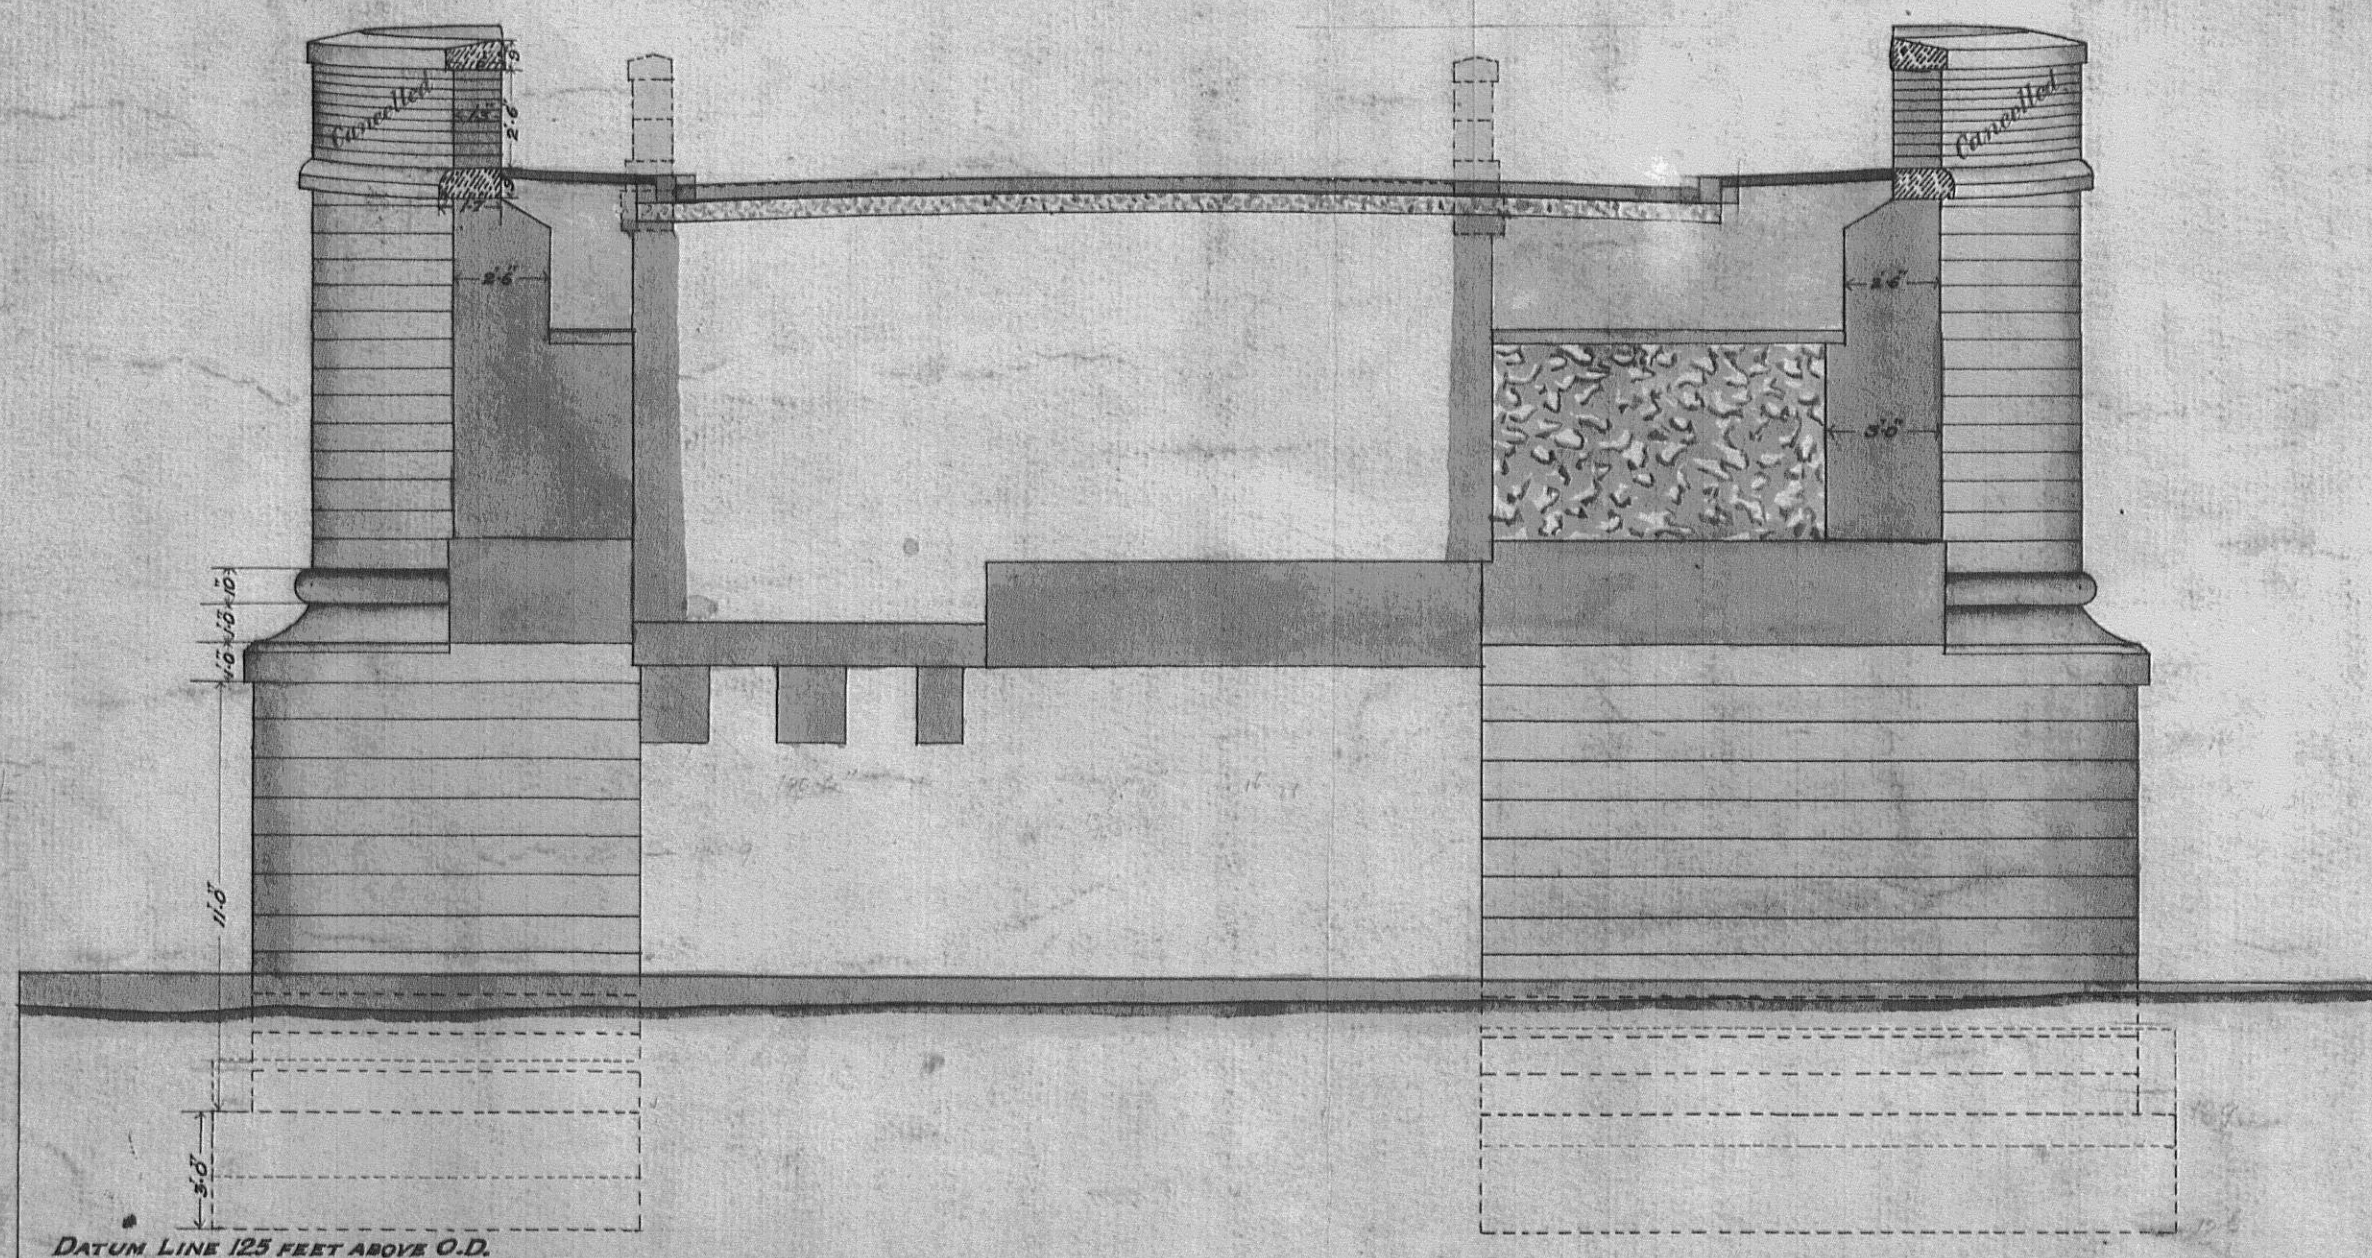


SECTION ON G.H.

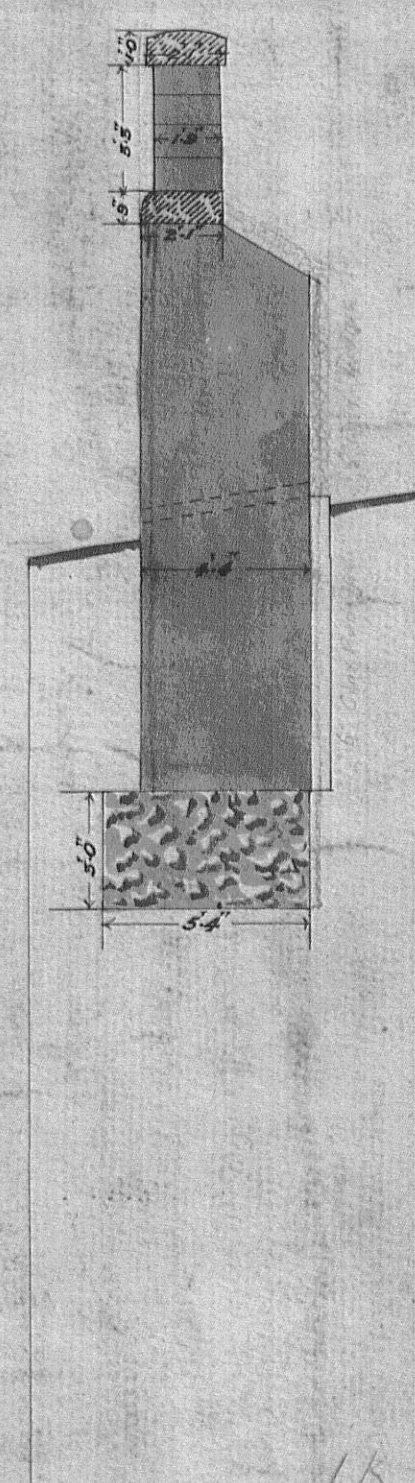

SECTION LM.

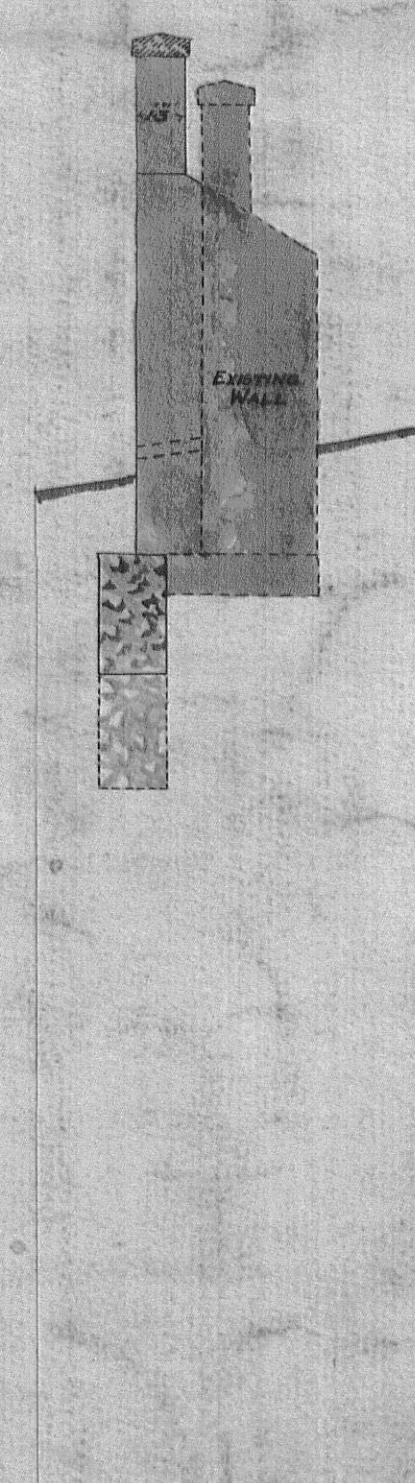

SECTION KI.

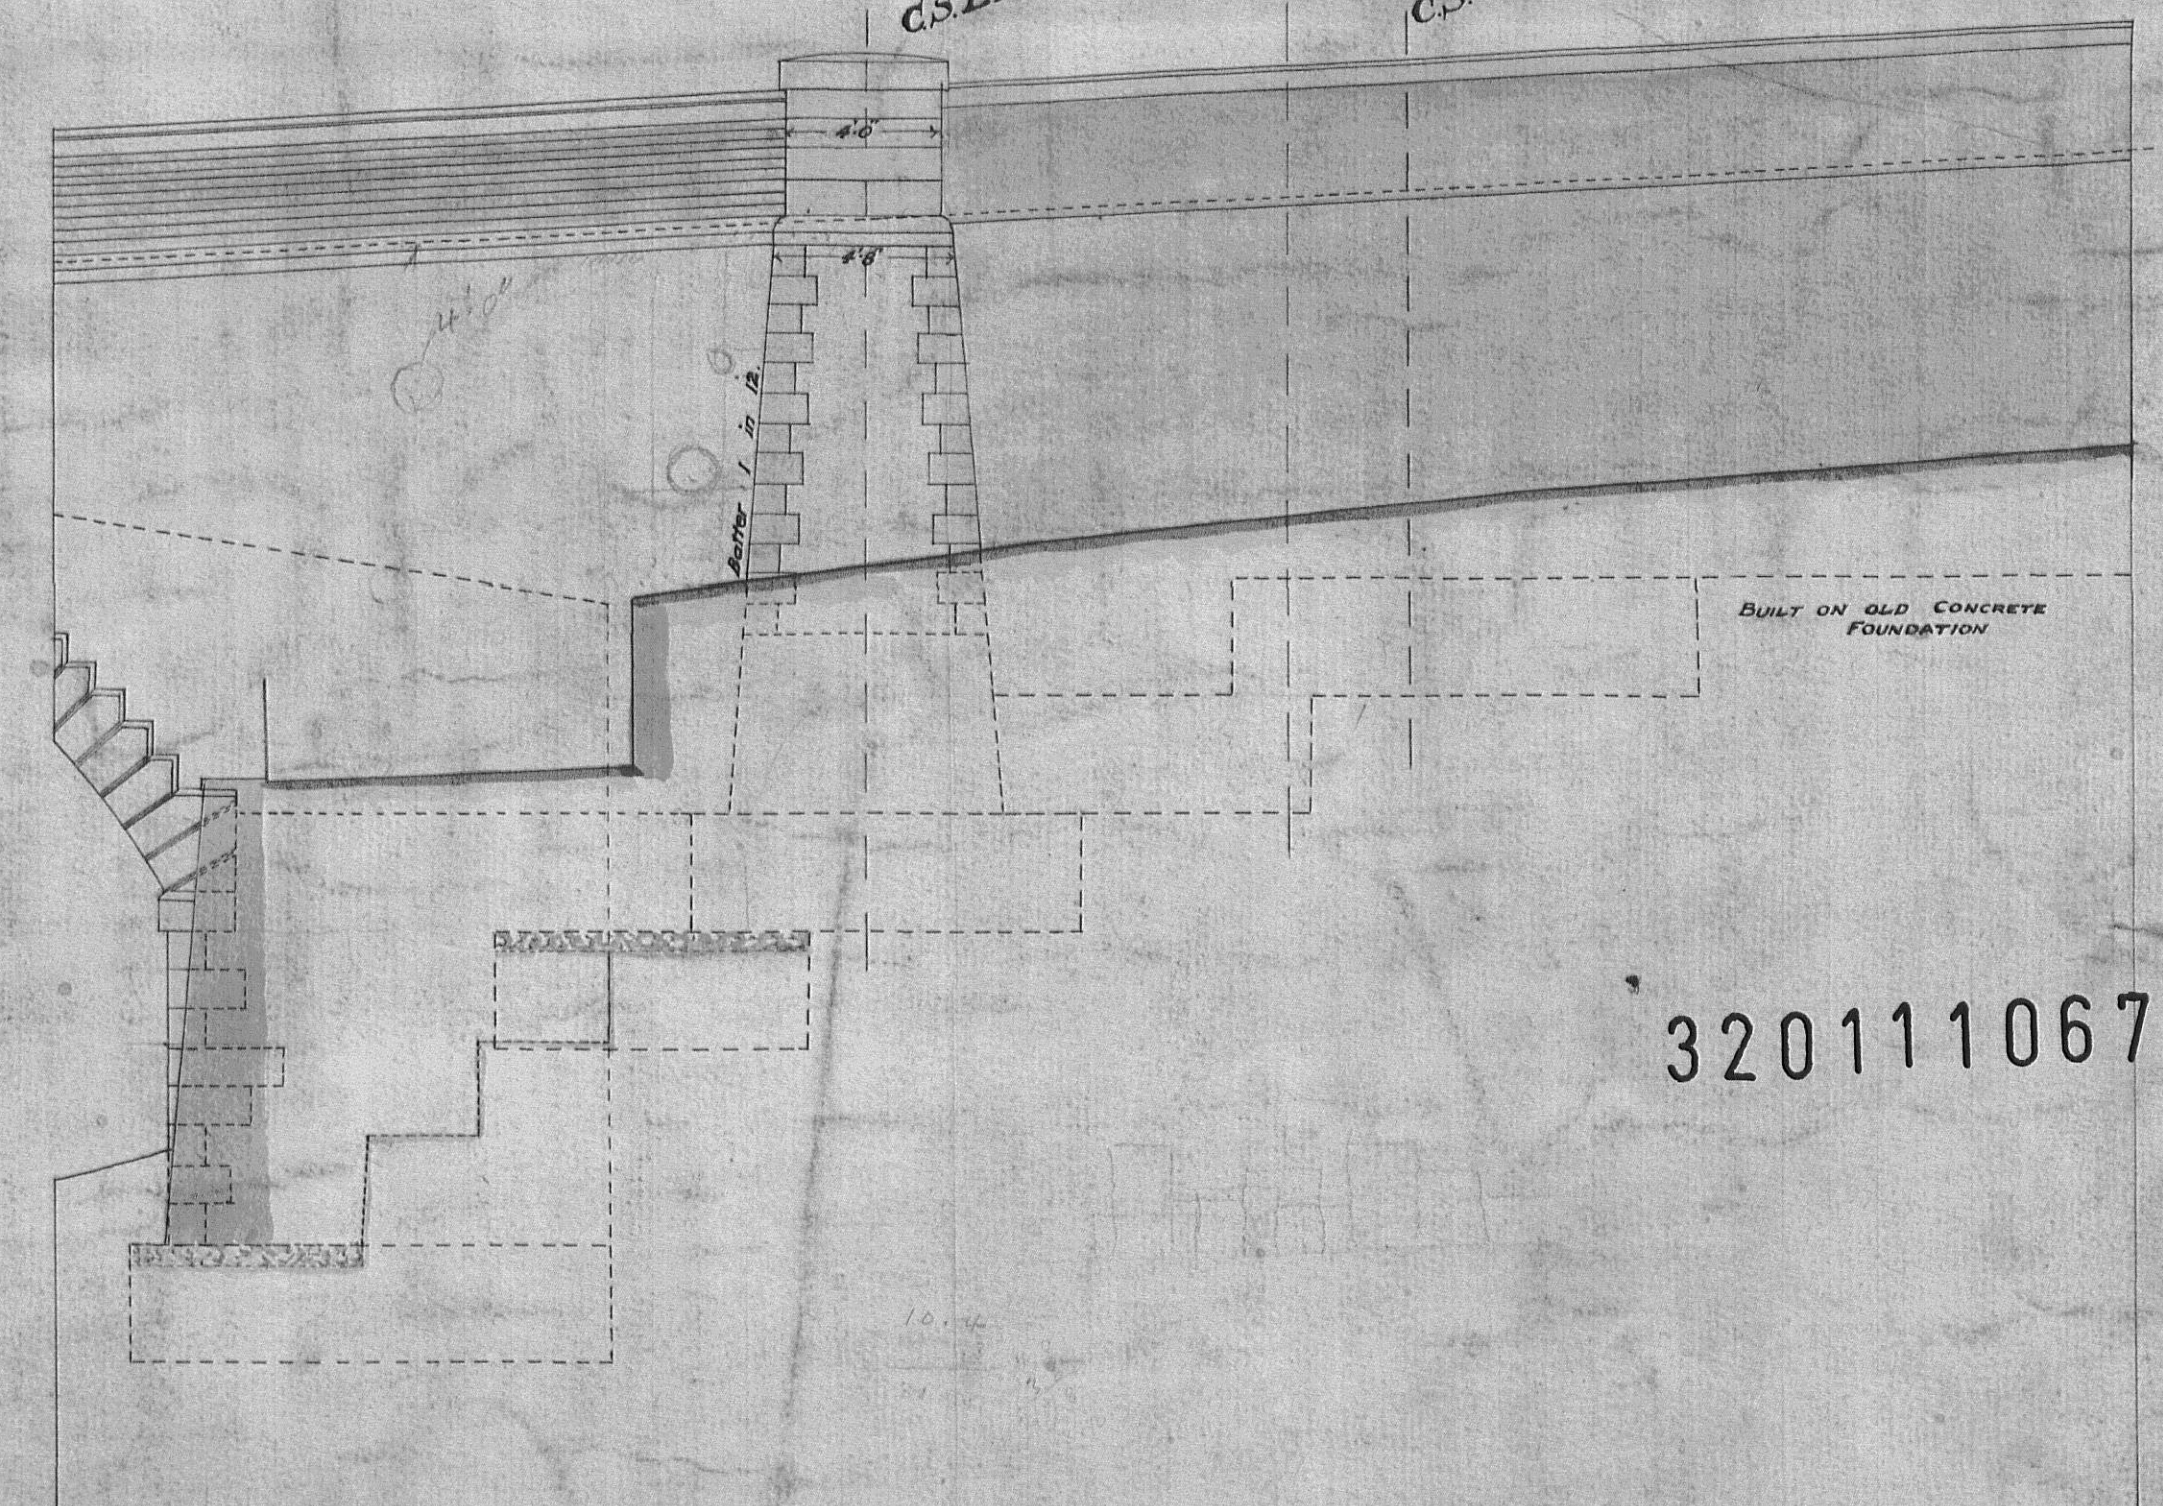

ELEVATION OF N.W. WING WALL

320111067P

CONTRACT DRAWING NO 4

This is a Contract Drawing referred to in
our tender dated 11th May 1914

Thomas Varley Son

W. W. W. W. W.
M. Inst. C.E.
COUNTY BRIDGEMASTER.
May 1914
001655.T.1E