

923/12


COUNTY PALATINE OF LANCASTER.
HUNDRED OF BLACKBURN.

• WHALLEY HUNDRED BRIDGE •

923/12

923

Scale one inch = 4 feet.

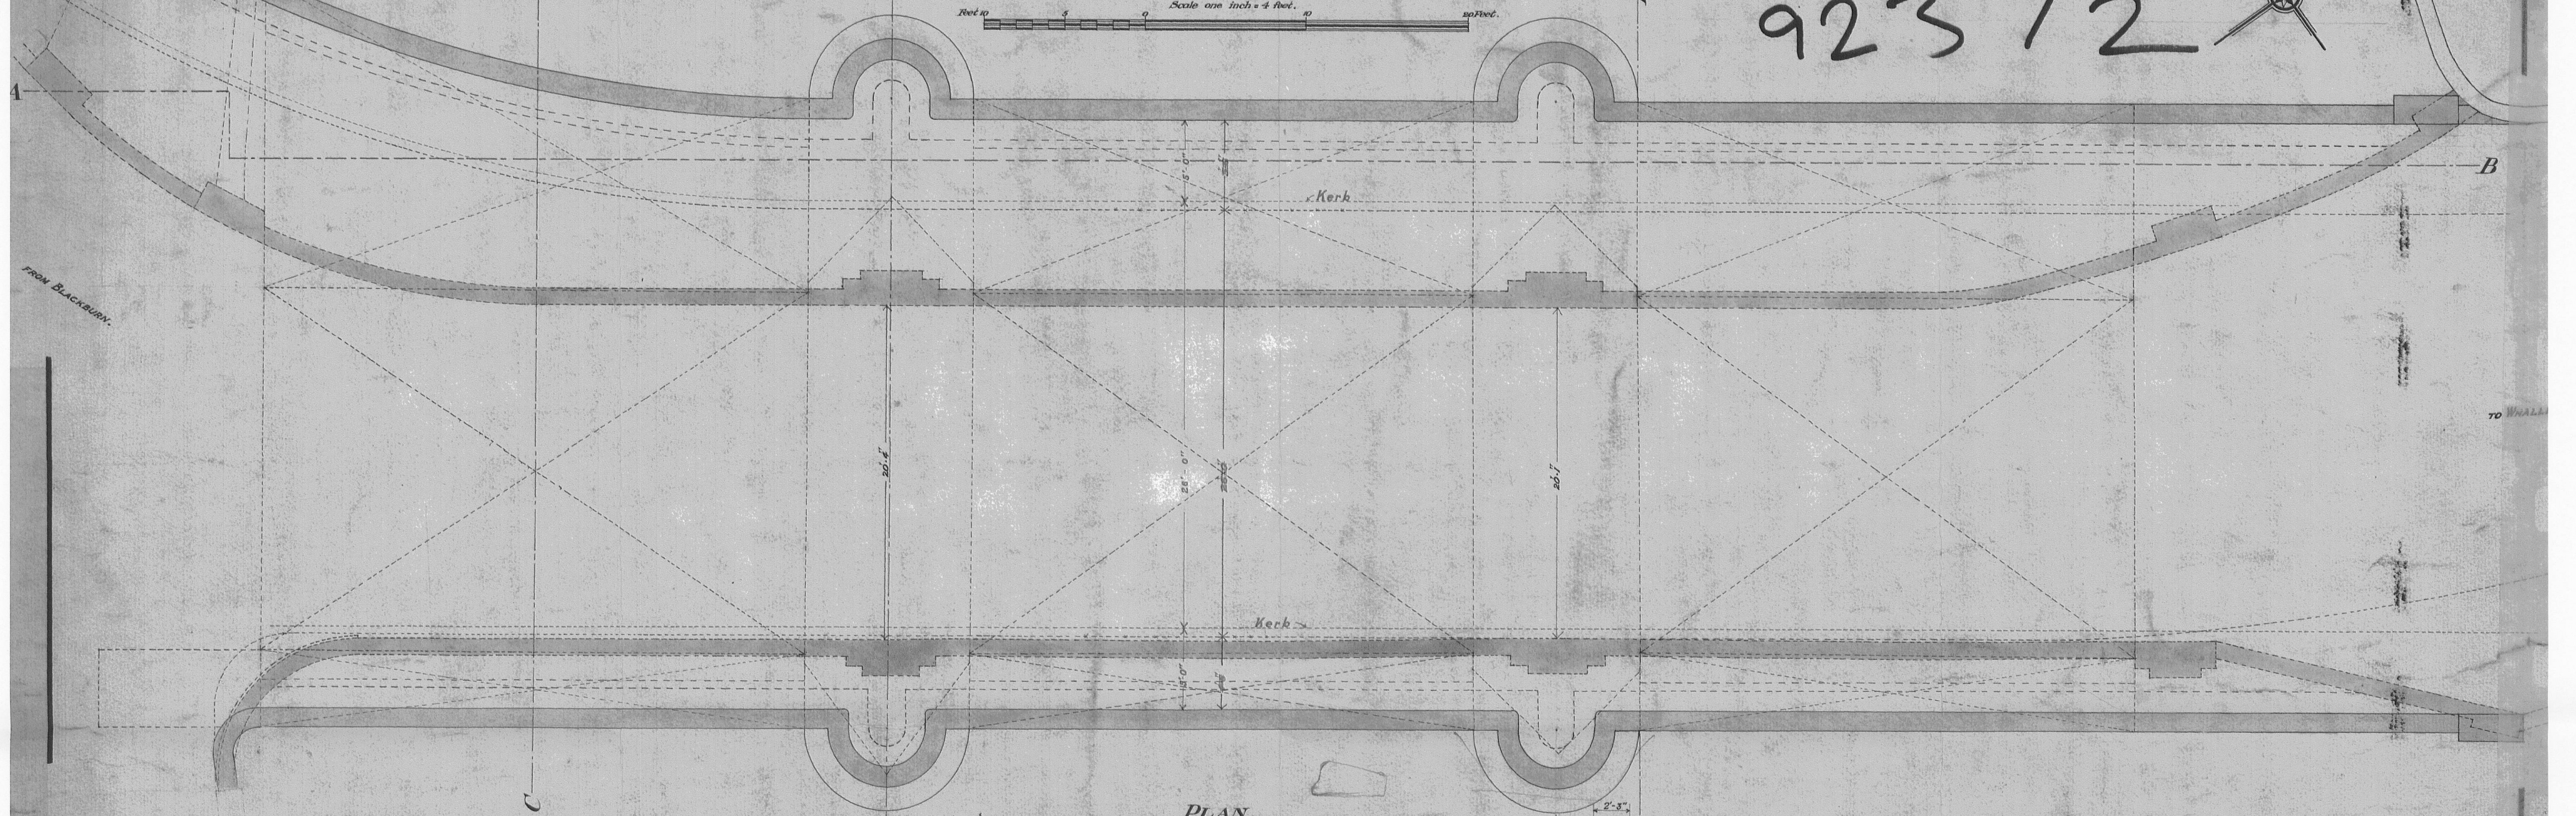

PLAN.


Facing TOWARD INSIDE
PORTLAND CEMENT
BULLHORN 8" DIA

SECTION X.

SECTION Y.

This is a Contract Drawing referred to in
our Letter dated 11th May 1914
Thomas Varley & Co

320111067P

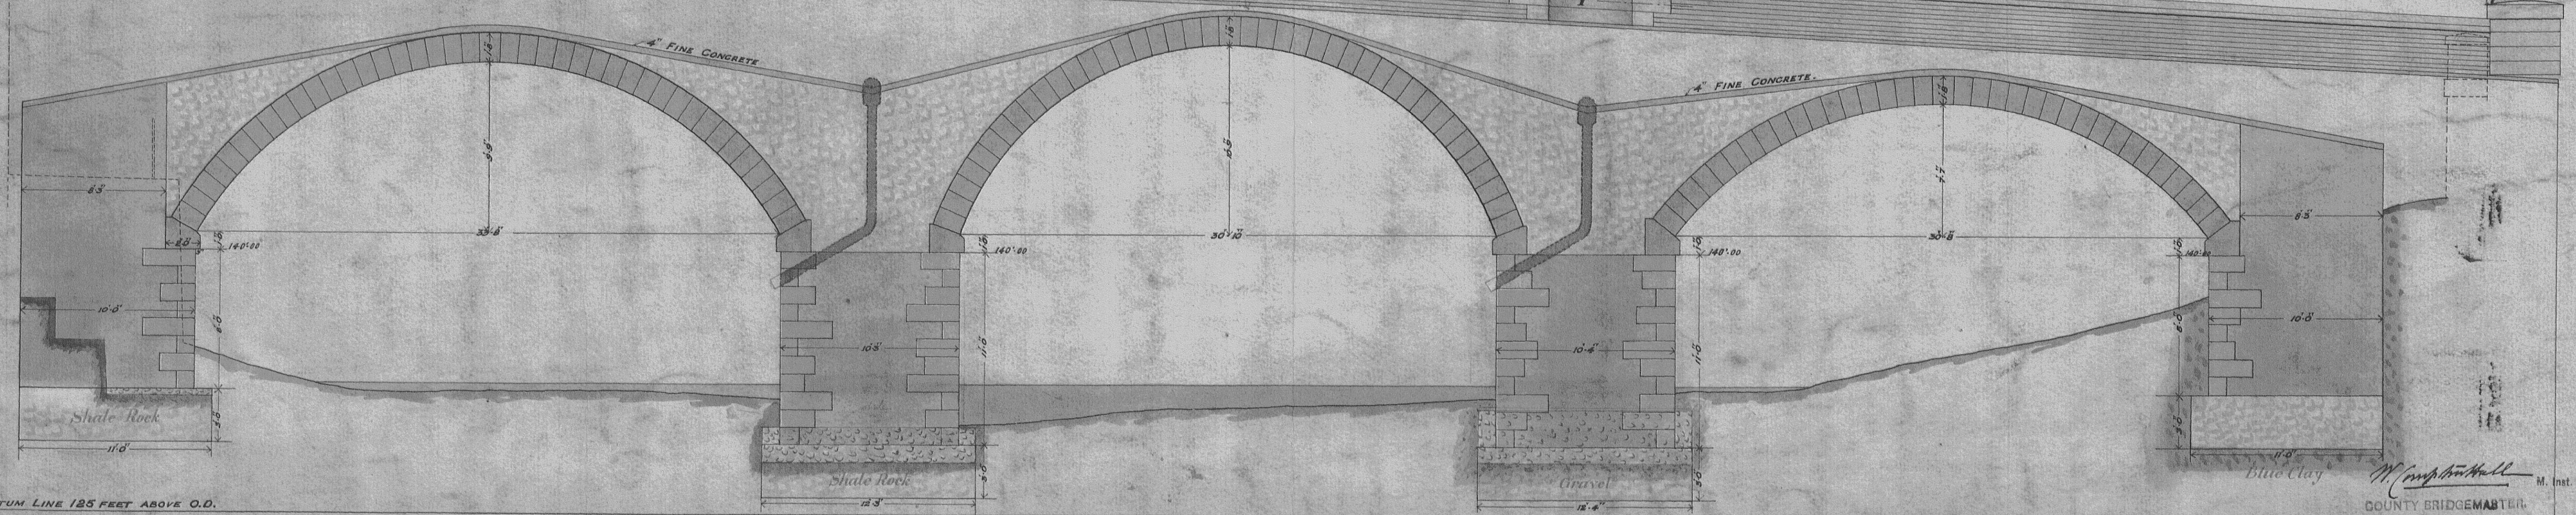

SECTION ON A.B.

CONTRACT DRAWING No 2

W. Compston Hall
COUNTY BRIDGEMASTER.
May 1914
001655.TIF