


923/1

COUNTY PALATINE OF LANCASTER
HUNDRED OF BLACKBURN
WHALLEY HUNDRED BRIDGE

SCALE ONE INCH = 10 FEET


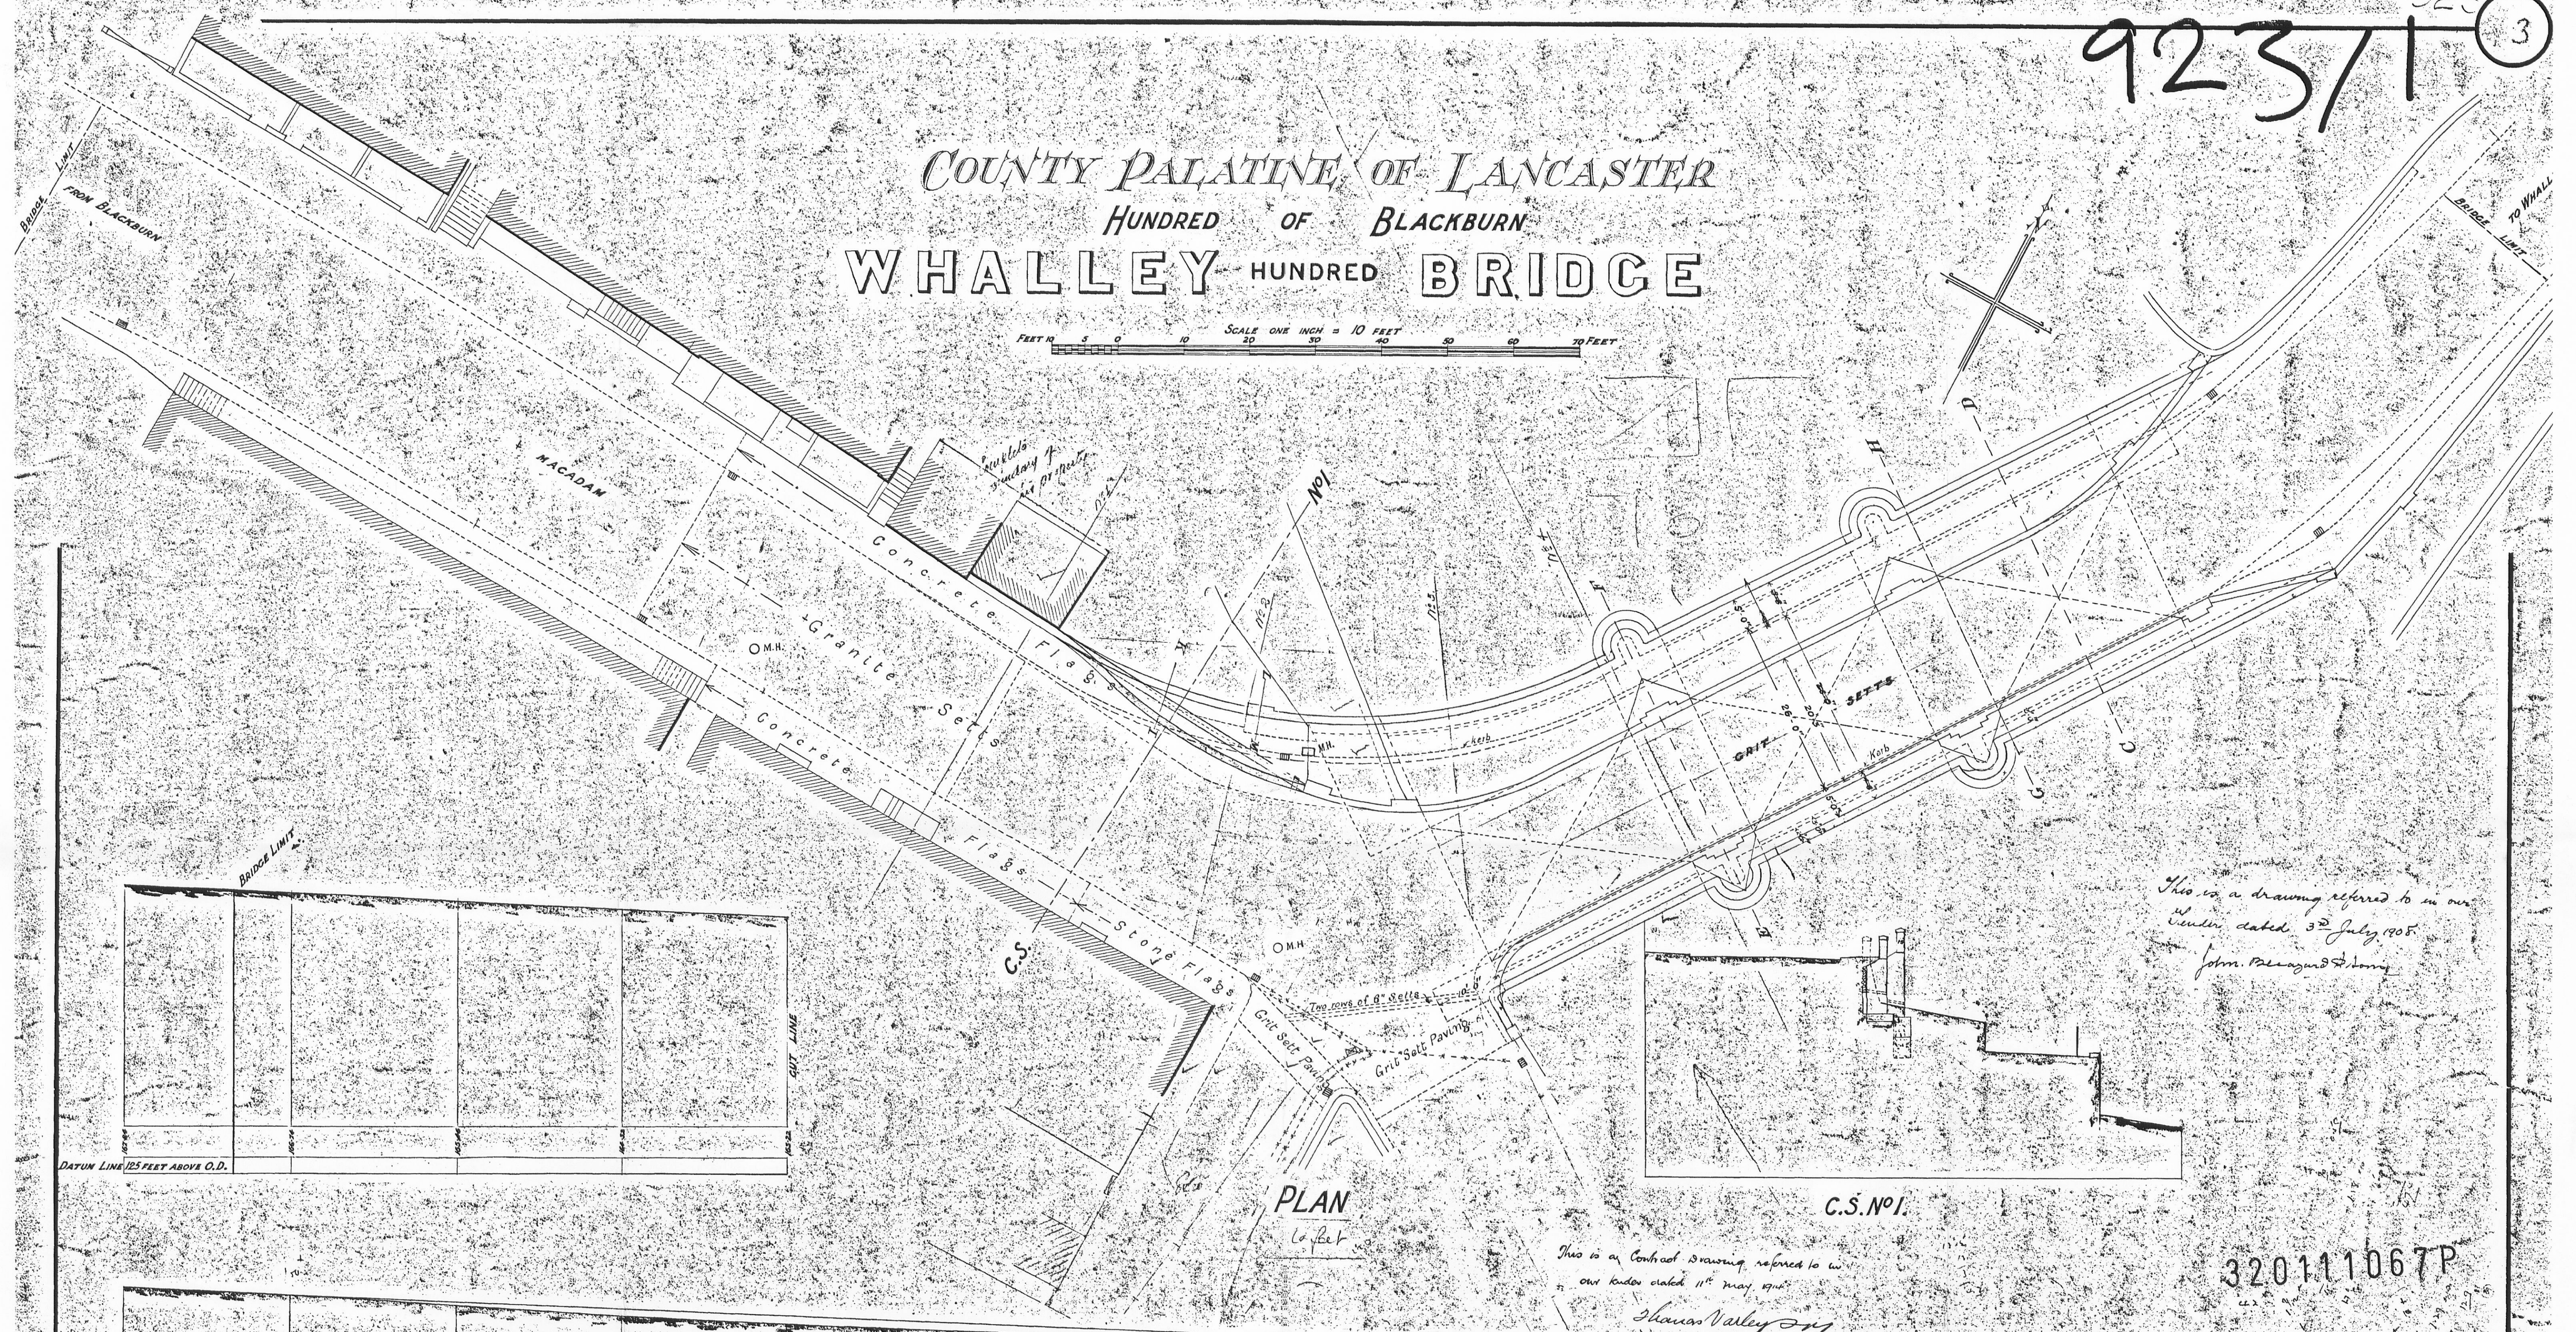


PLAN

C.S. No. 1

This is a Contract Drawing referred to in our letter dated 11th May 1906
Sharncliffe Valley Eng

This is a drawing referred to in our letter dated 3rd July 1905
John. P. P. & Son

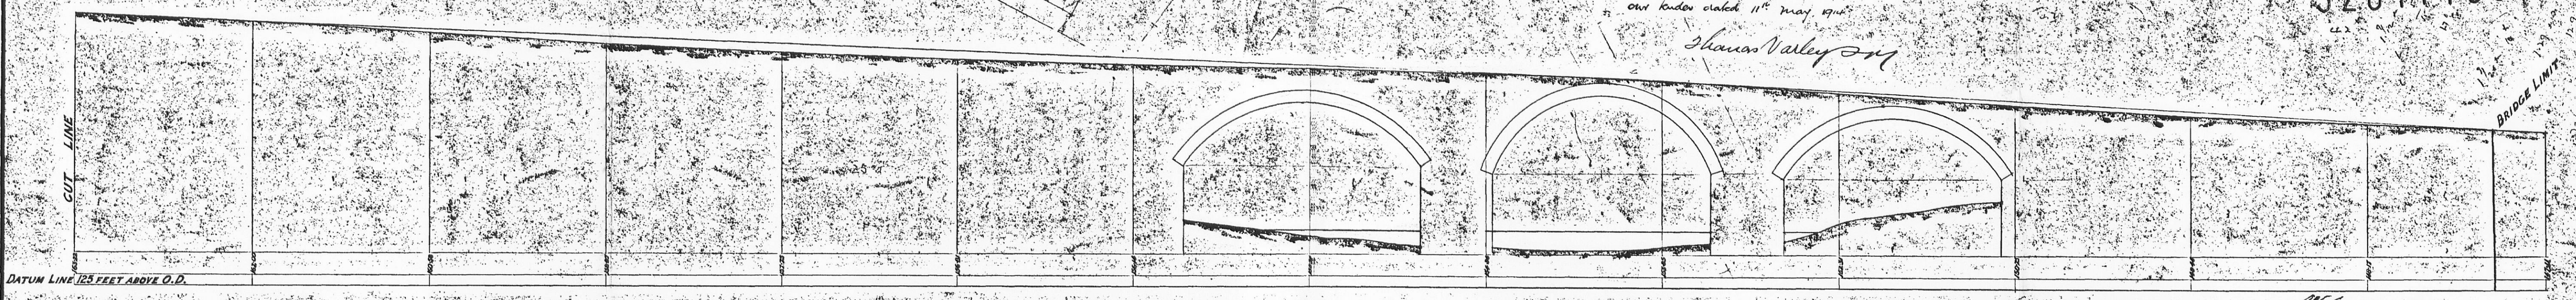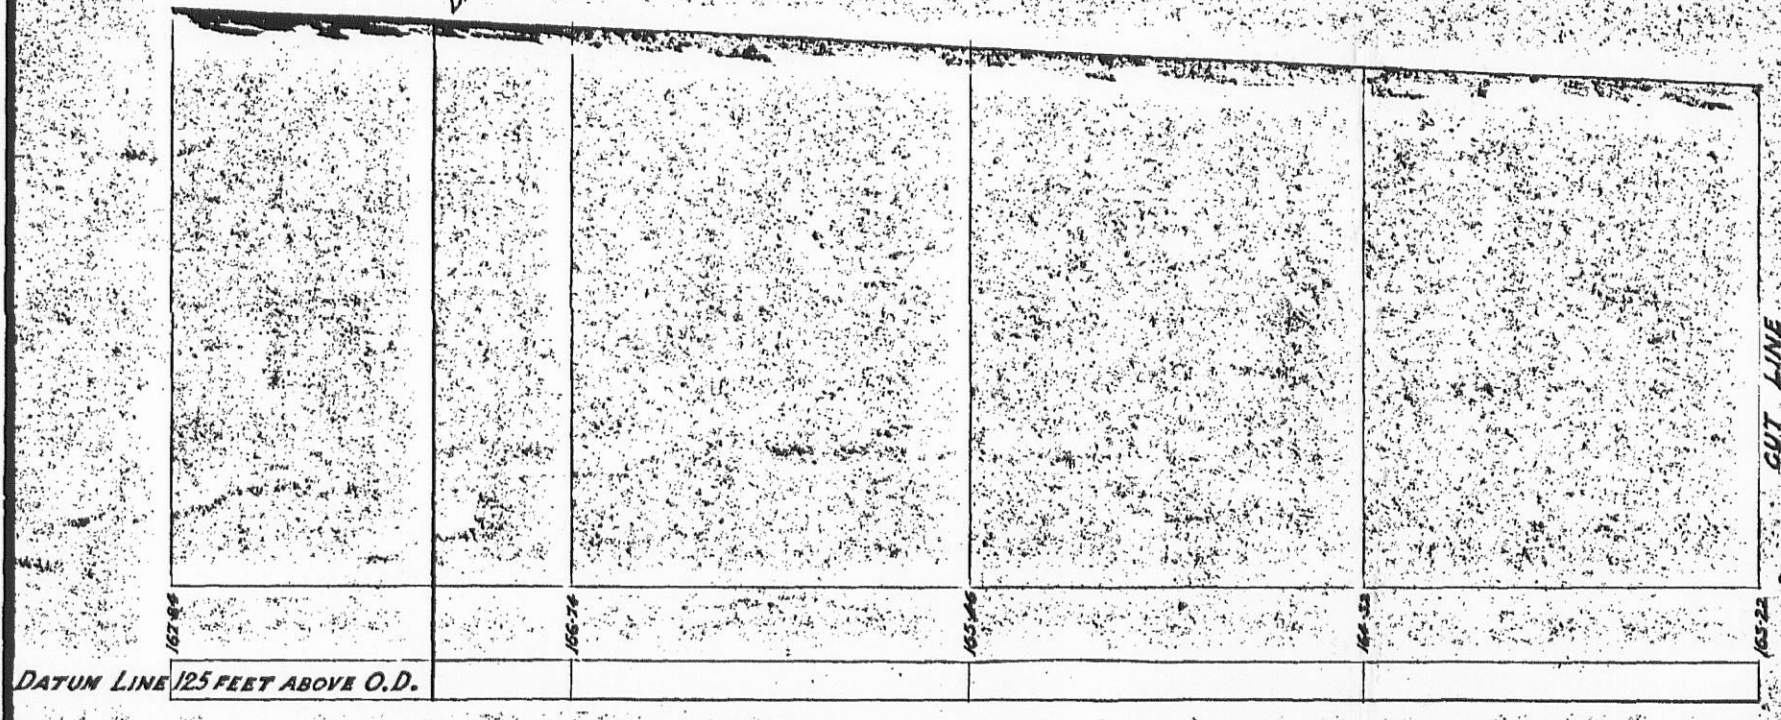

LONGITUDINAL SECTION

CONTRACT DRAWING No. 1

320111067P

W. P. P. & Son
COUNTY BRIDGEMASTER
June 1906

001652.TIF