


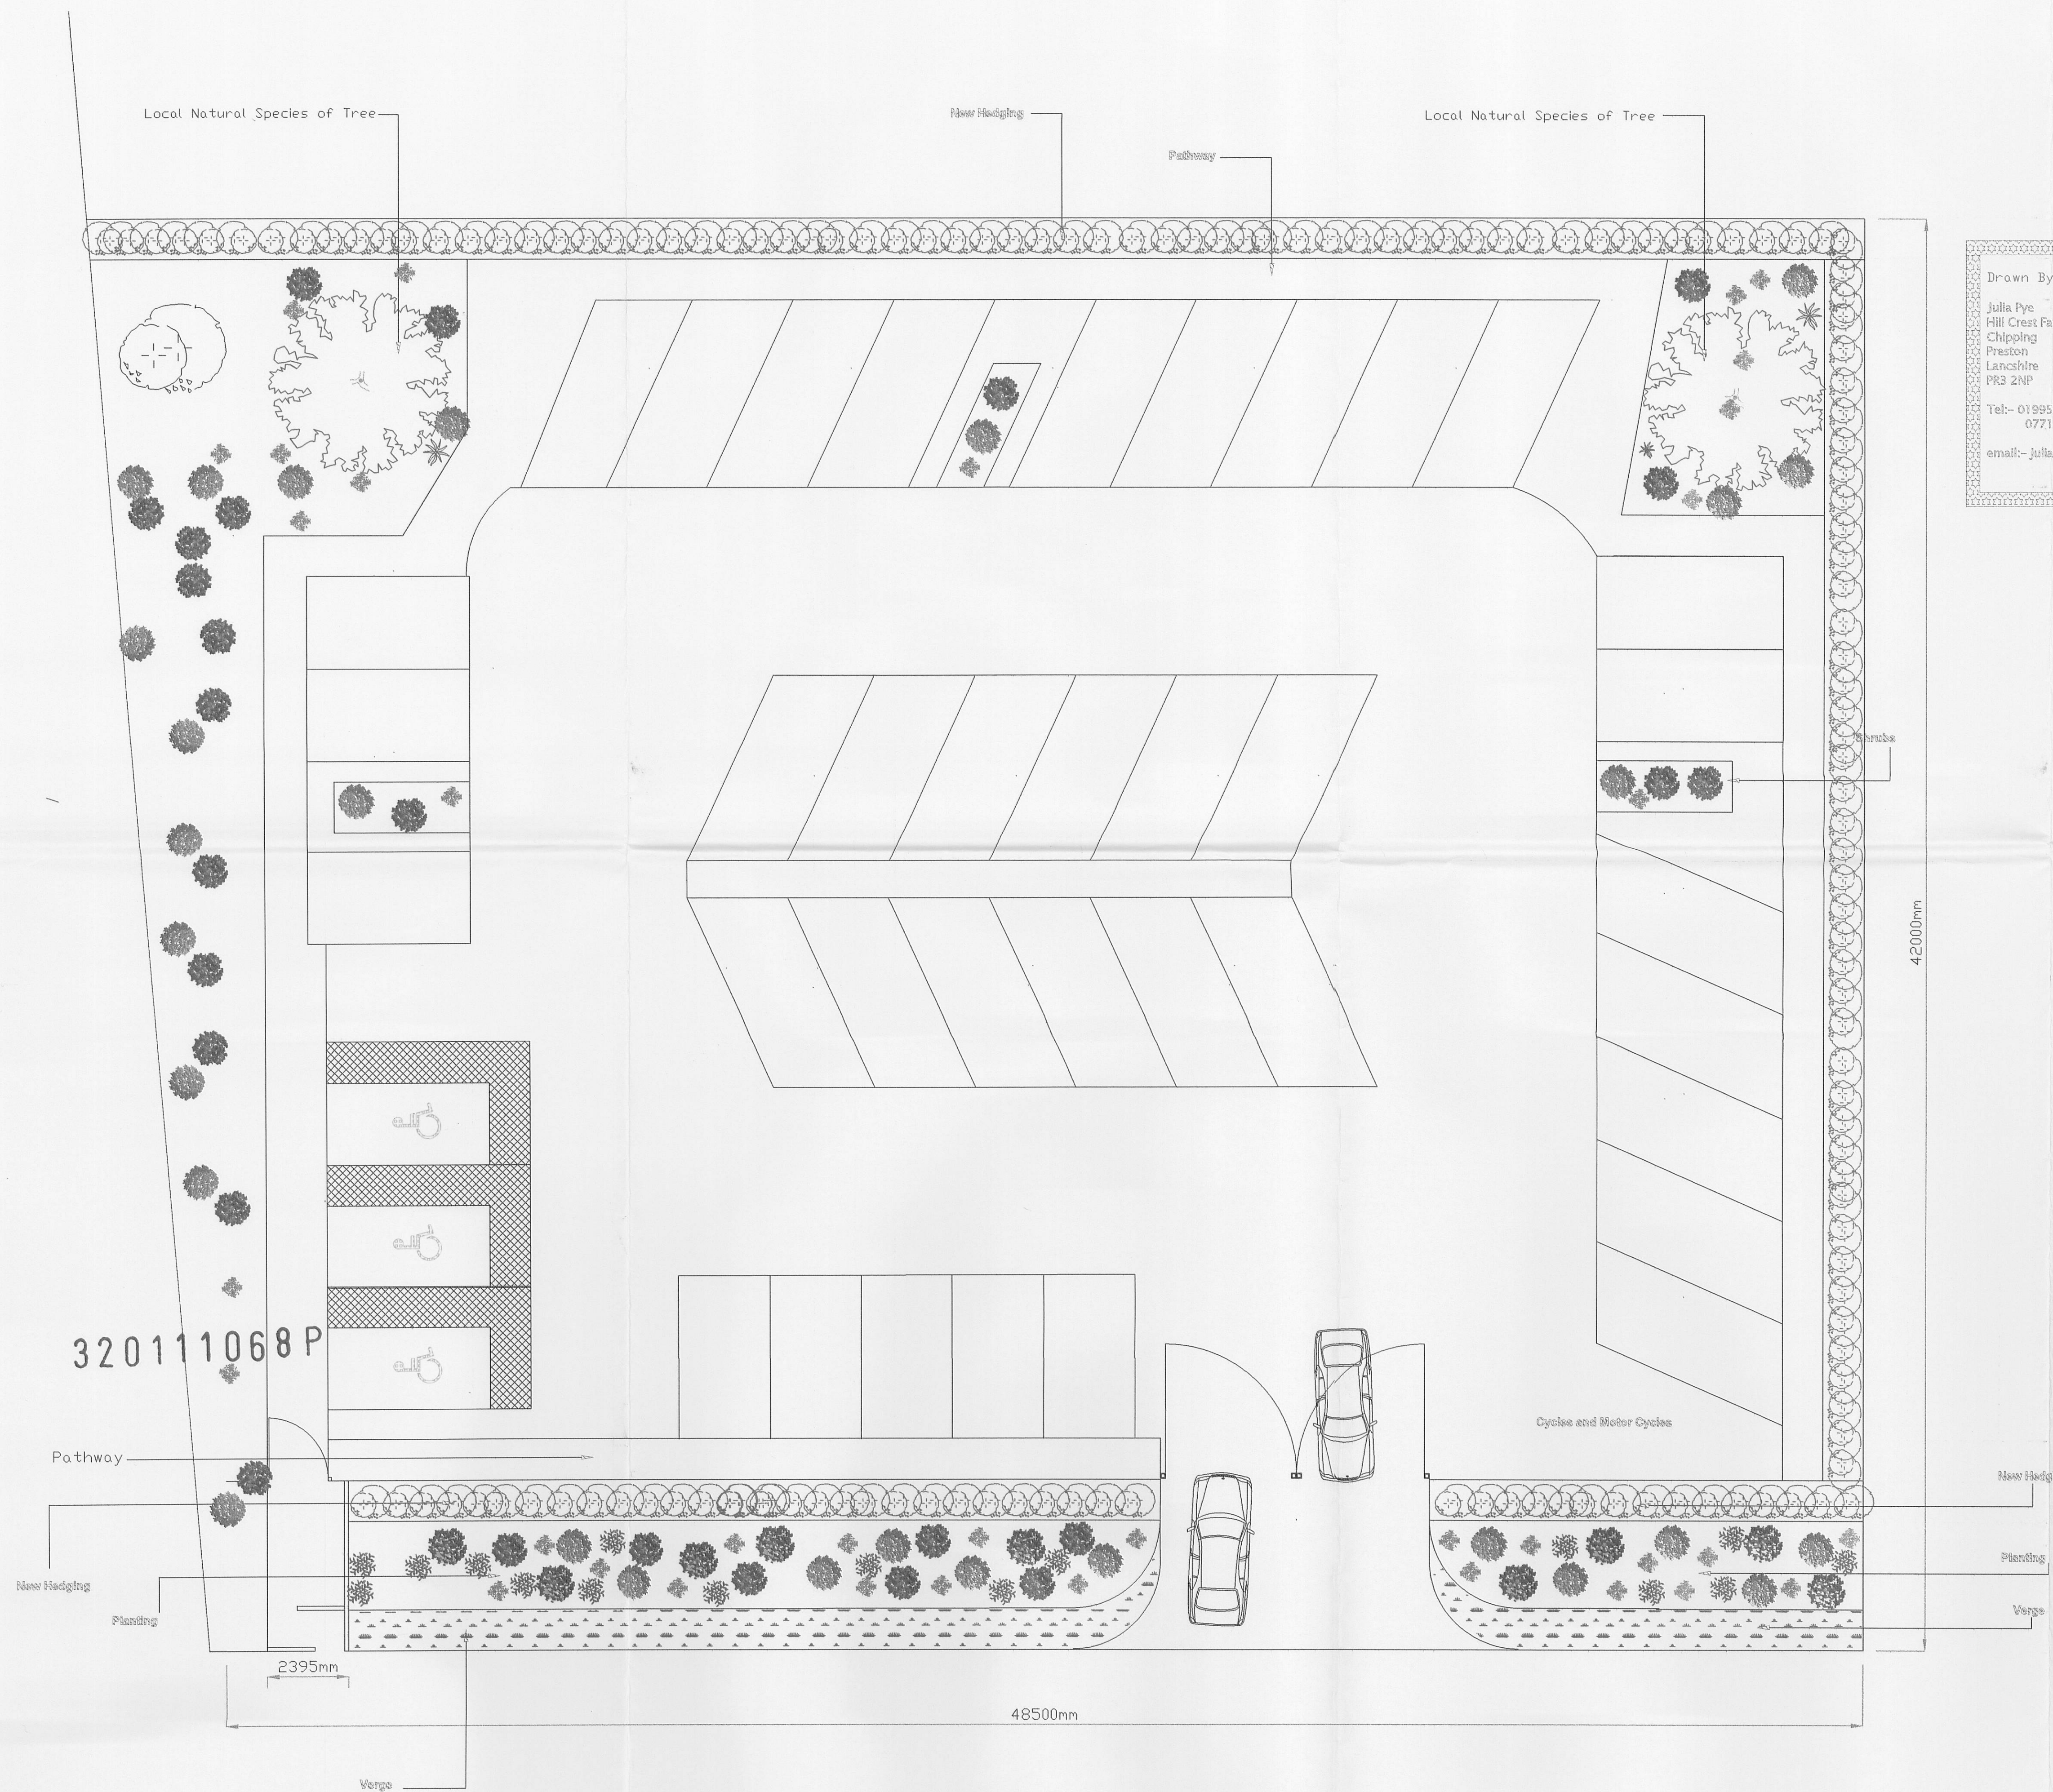

Drawn By Julia Pye Hill Crest Farm Chipping Preston Lancashire PR3 2NP Tel:- 01995 61878 0771 265 8436 email:- julia.pye1@hotmail.com	CLIENT: Balderston Church PROJECT: Amendment to approved Plans for Car Park application Number 3/2011/0022 LOCATION: Land Opposite Balderstone School, Commons Lane, Balderstone	DATE: 14th Dec 2011 DWG NO. JP/JM/3414/a SCALE: 1:100
--	--	---

