
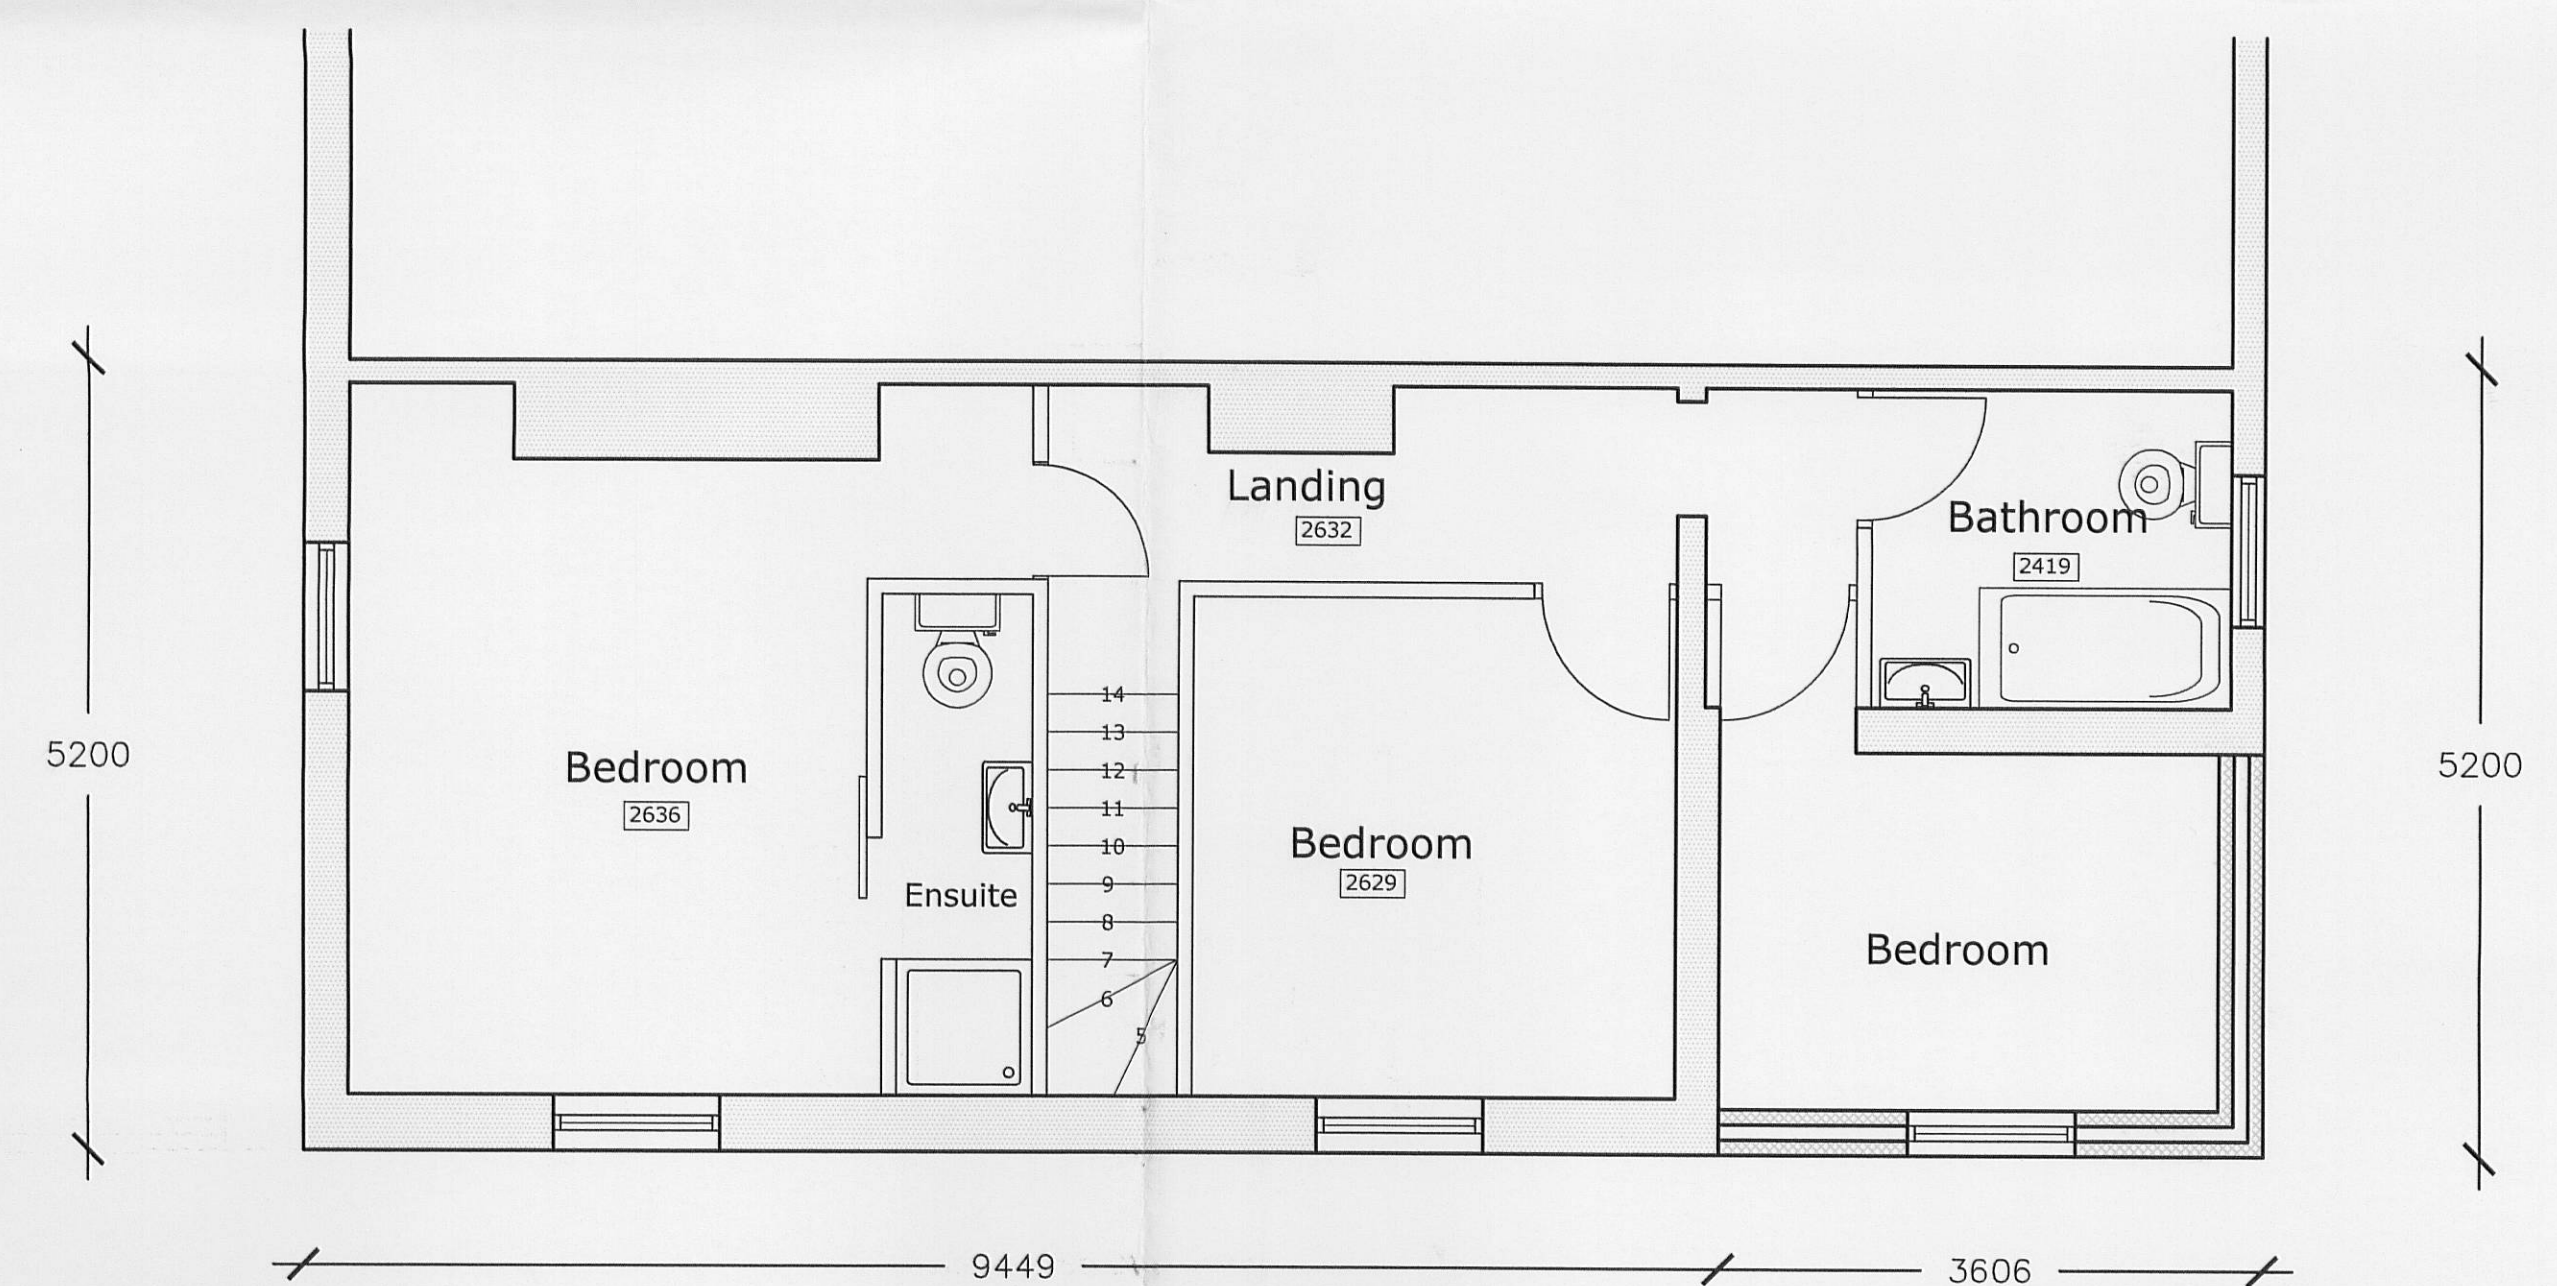
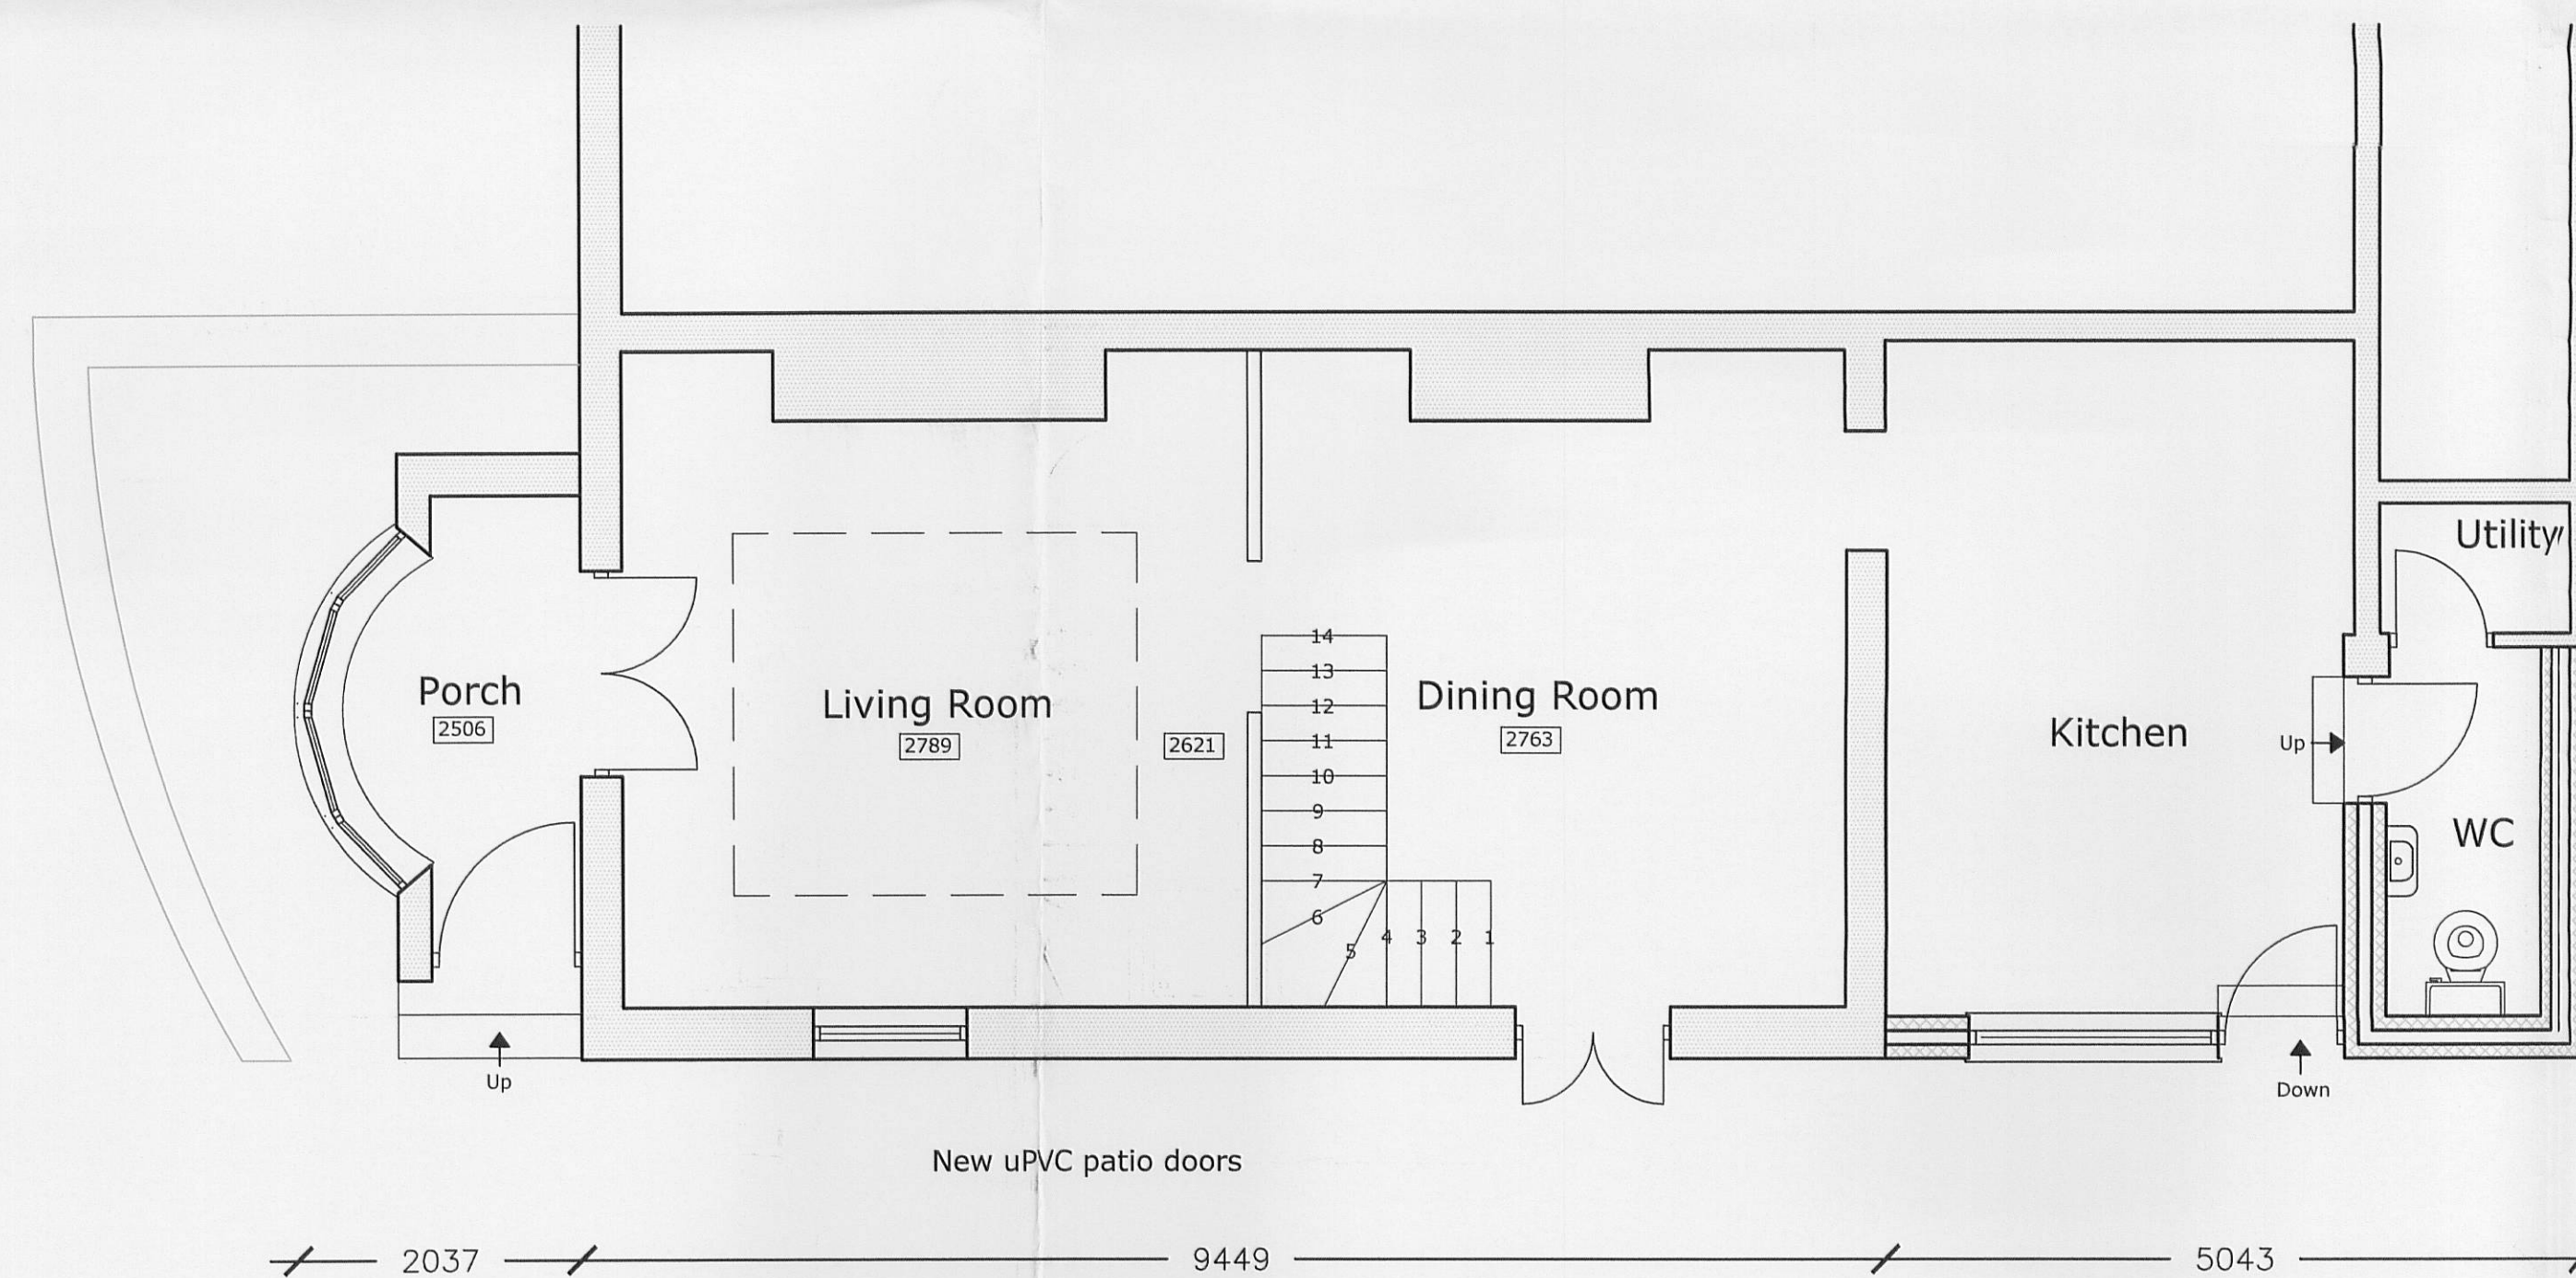


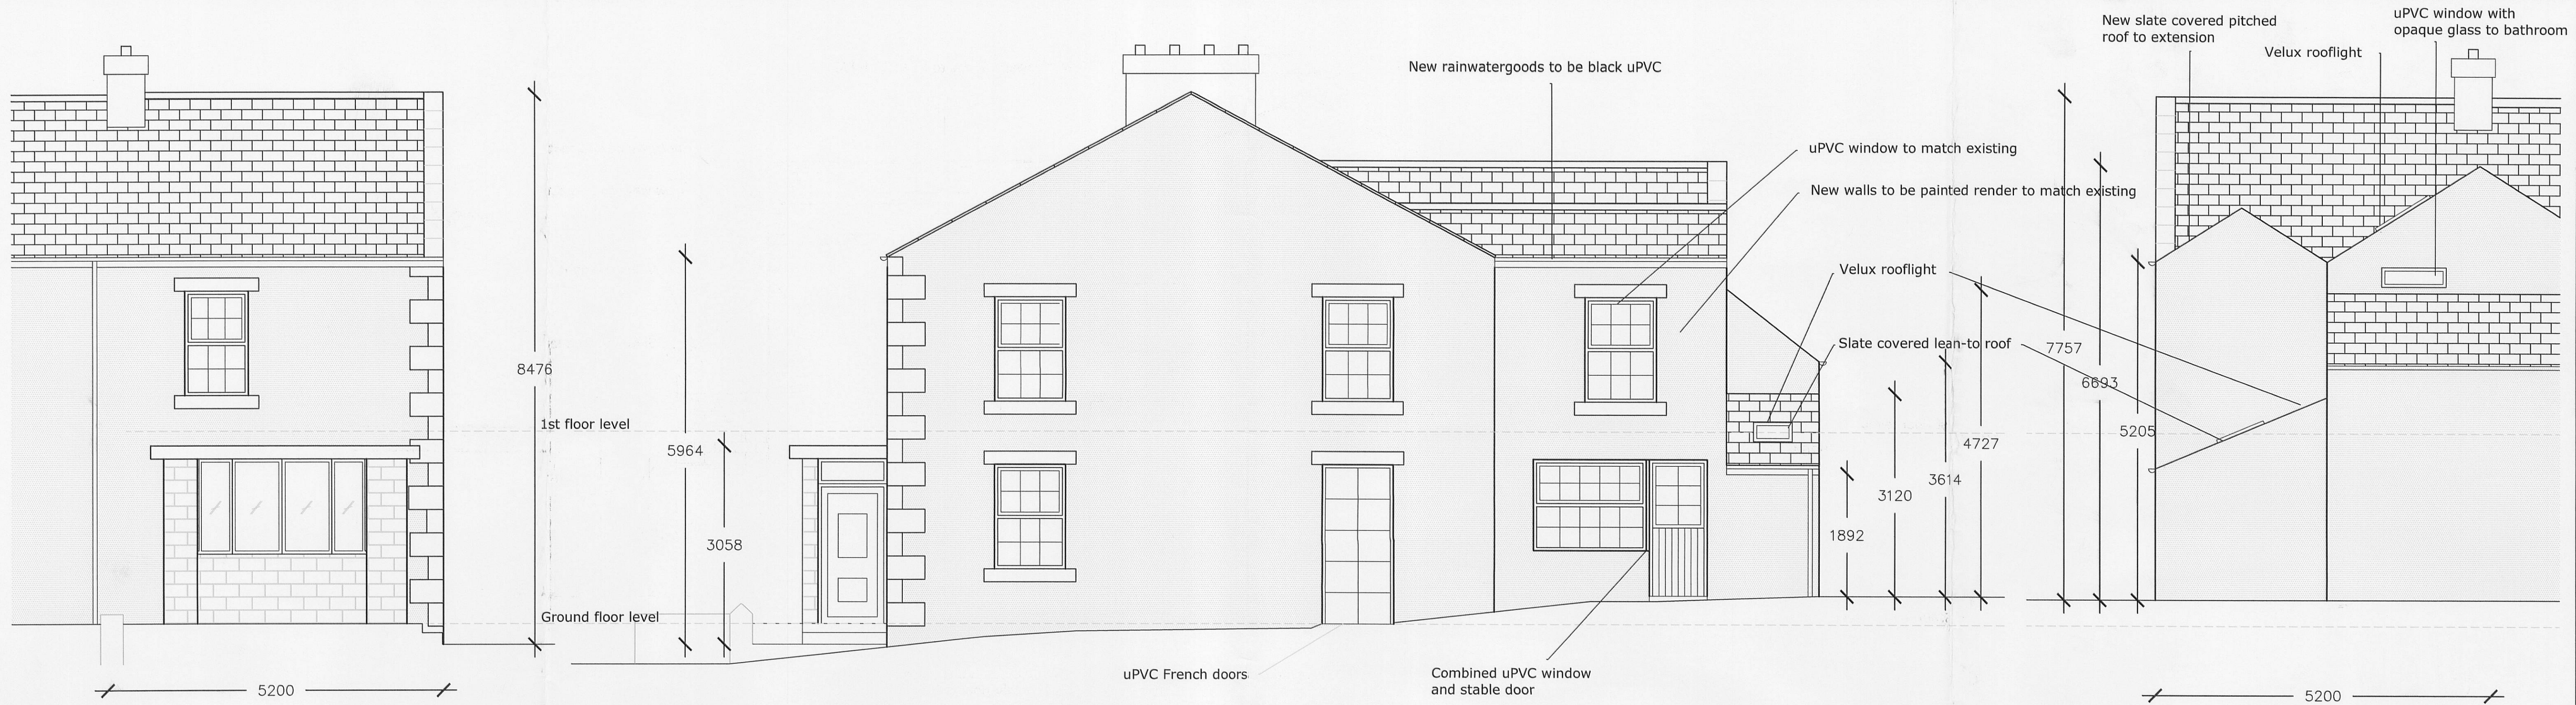

320111076 P