

All dimensions depicted are subject to checking on site. Any discrepancies are to be immediately notified to the office of origin

Figured dimensions only to be used - do not scale

The information contained on this drawing must only be used at the named location

The location of any services indicated on this drawing are approximate and must be checked on site by the main contractor before commencing works.



Glovers Project Services Ltd.

Chartered Quantity Surveyors Construction Contract Consultants
Project Managers Building Surveyors
**The Old Tannery, Eastgate,
Accrington, Lancashire, BB5 6PW.**
Tel: 08703 600111 Fax: 08703 600444
Email: enquires@gloverspsi.com

client:
Matt Carpenter

project:
11 Clough Lane
Simonstone
BB12 7HW

drawing:
Proposed Site Plan

drawn: NW	traced:
checked:	approved:
print no:	date:

SCALE : 1:100 @ A3

date: DEC 2011

drawing no:
BS 531 / 05

revision:						
-----------	--	--	--	--	--	--





Access /
Egress to
Clough Lane



11 Clough Lane

320111076P

KEY:

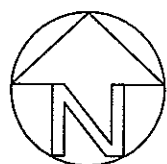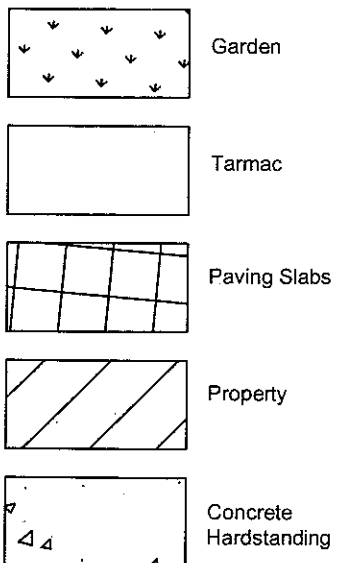

Spare Parking
Space

Garage
1 Wood Terrace

Garage
3 Wood Terrace

Garage
Rose Cottage

Parking Space
11 Clough Lane

Parking Space
11 Clough Lane

Garage
11 Clough Lane

Parking Space
11 Clough Lane