


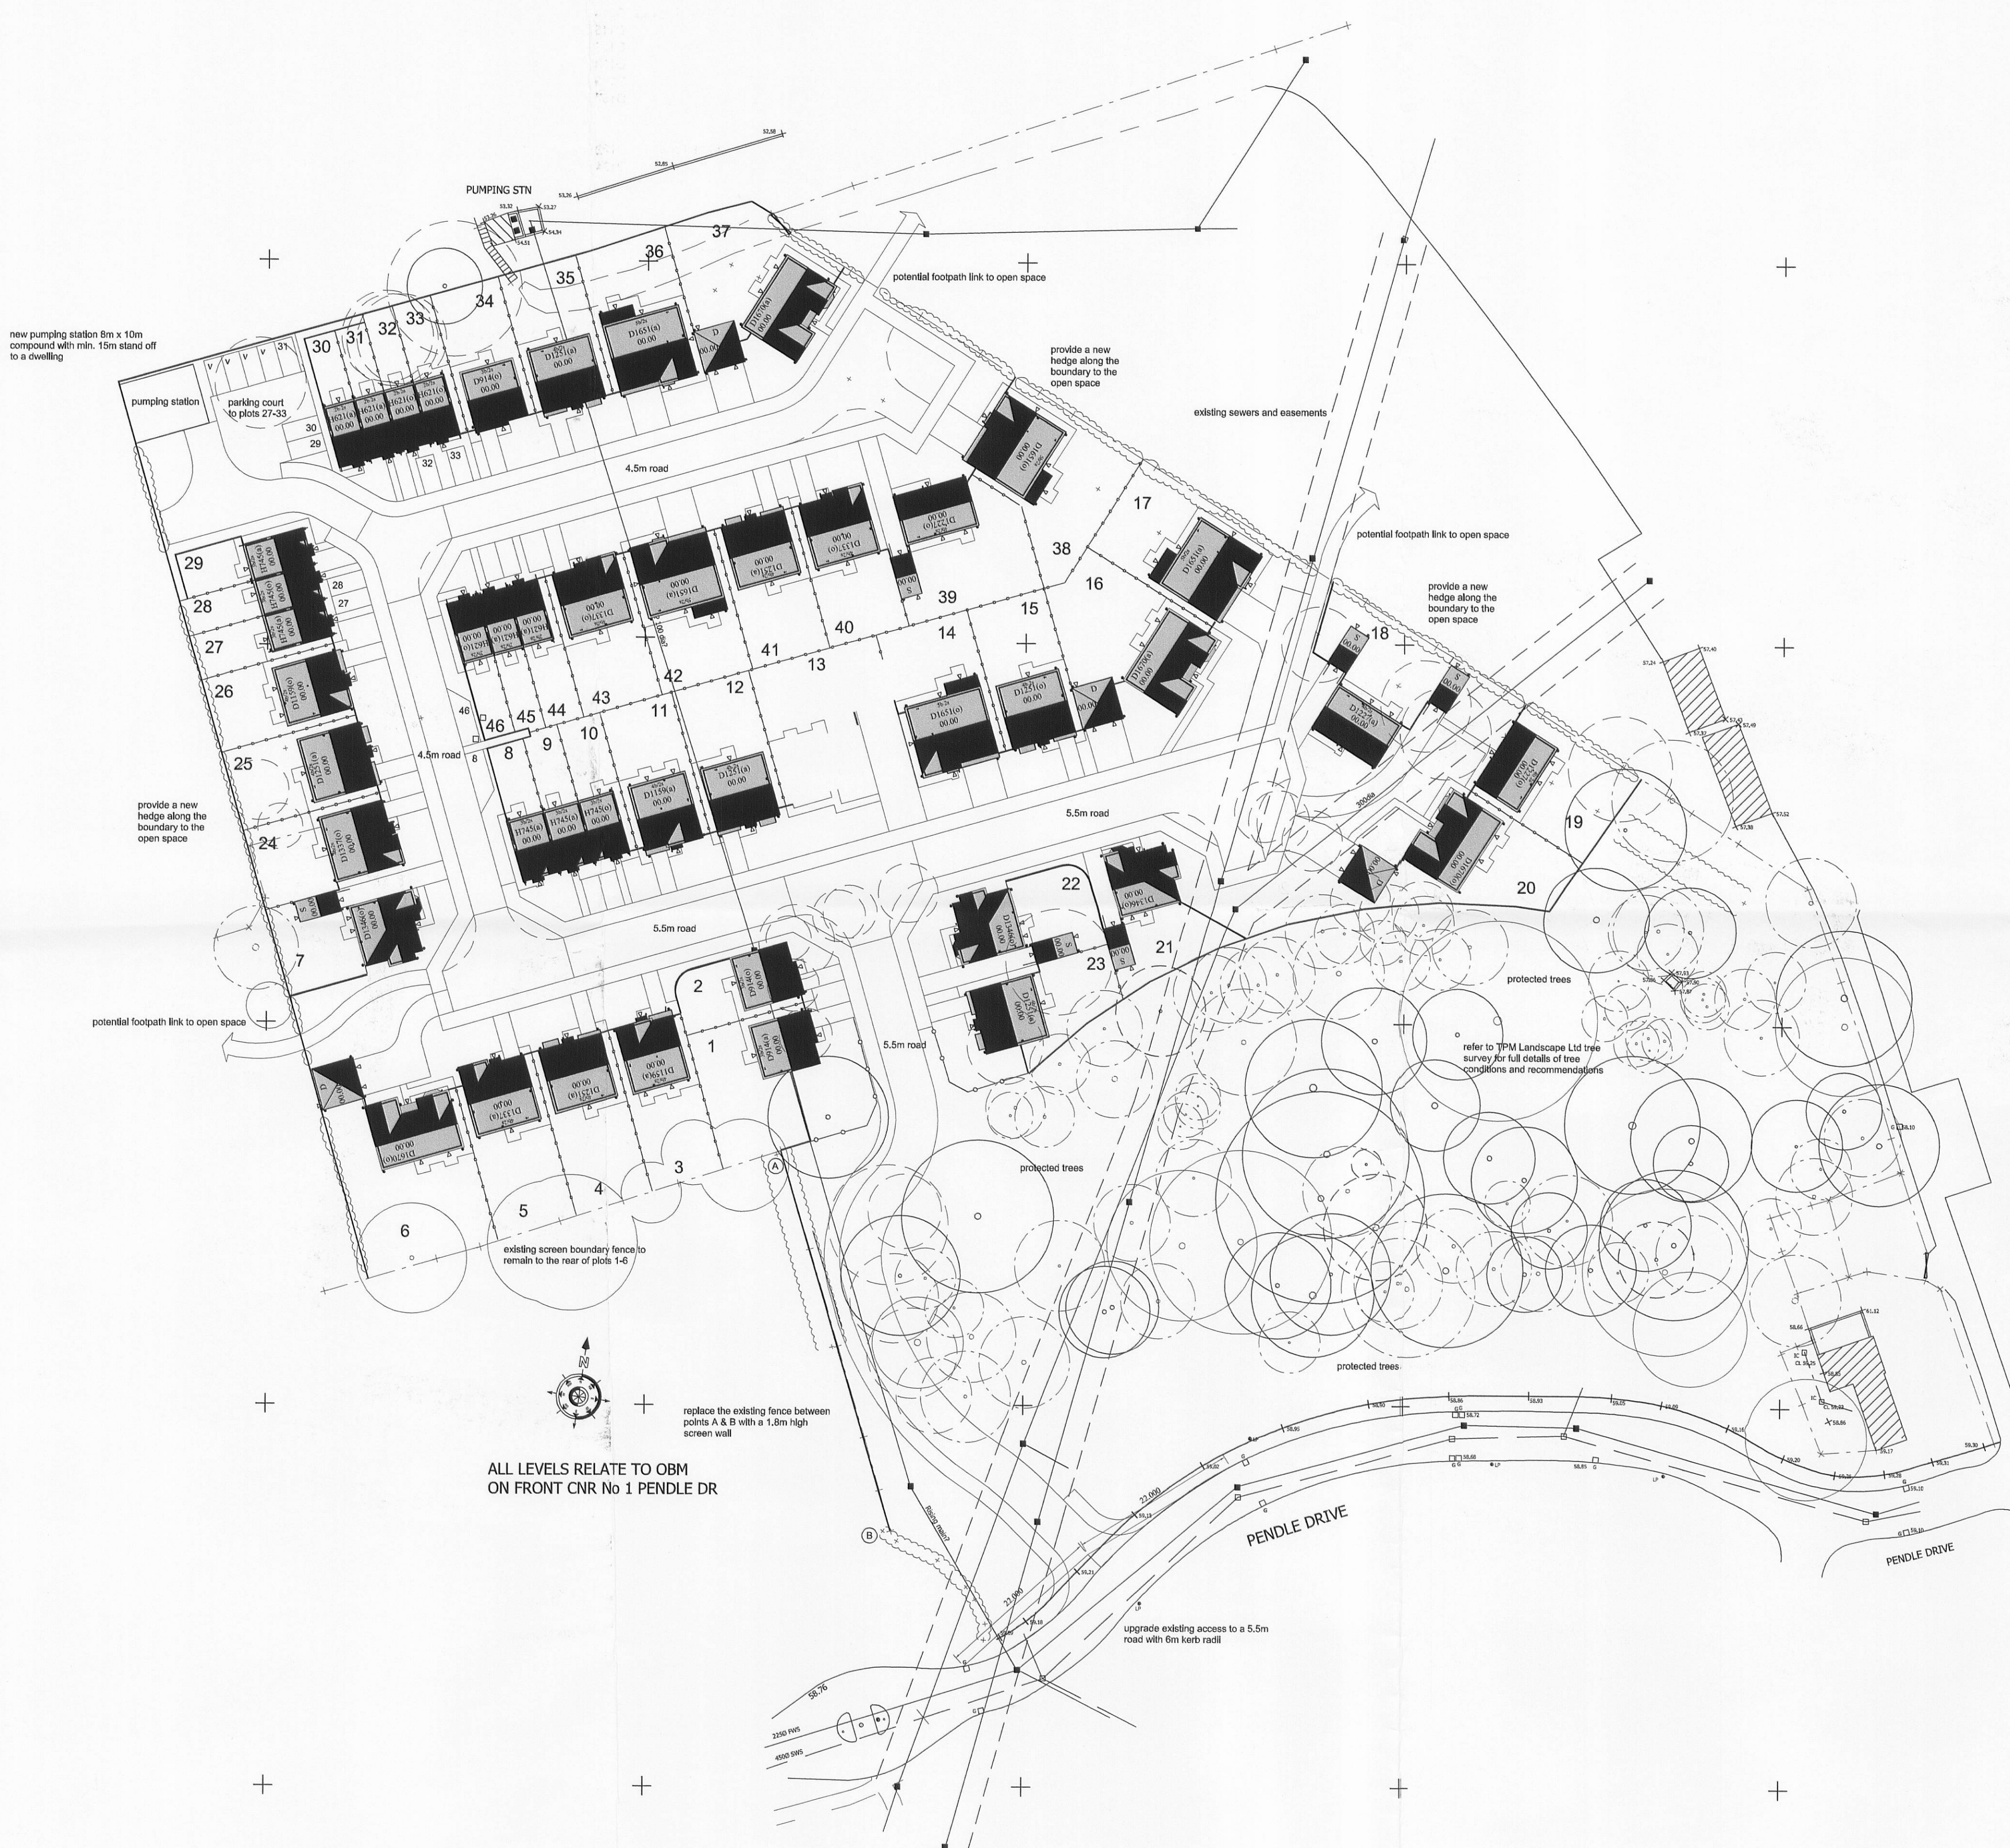

Type	Description	Ft²	No	Sq Ft Totals
Mews Types	H621 2b/2st	621	7	4347
	H745 3b/2st	745	6	4470
			13	8817
Detached Types	D814 3b/2st internal garage	914	3	2742
	D1159 4b/2st internal garage	1159	3	3477
	D1251 4b/2st internal garage	1251	7	8757
	D1337 4b/2st internal garage	1337	4	5348
	D1651 5b/2st internal garage	1651	5	8255
	D1670 5b/2st detached garage	1670	5	8350
			27	36929
Toolkit Types	D1227 4b/2st detached garage corner detached	1227	3	3681
	D1346 4b/2st detached garage corner detached	1346	3	4038
			6	7719
Totals			46	53465

- 1.8m high Screen Wall
- 1.8m high Close Boarded Screen Fence
- 0.9m high Feature Iron Railings
- 1.8m high waney lap party fence

AMENDED PLANS RECEIVED
DATE 19 Dec 2011

320110837P

D ASL Screen wall added to the boundary of 4 Pendle Drive between point A & B; railings line type altered.
C ASL Enclosures added, Schedule corrected to match the layout.
B PT Access road amended and vis splays added.
A PT Plots 1-3 moved 3m to the right. Plots 12 & 14 Switched, plots 18 & 19's garage split and plot 37 garage repositioned.

CLIENT Taylor Wimpey Manchester		
PROJECT Pendle Drive, Whalley - Calderstones Phase 3		
DRAWING TITLE Proposed Site Layout		
DATE 21/03/11	SCALE 1:500 @ A1	DRAWN asl
DRWG No. 10/094/P01	REV D	

213 PRESTON ROAD
WHITTLE-LE-WOODS
CHORLEY
LANCASHIRE
PR6 7PS
TEL: 01257 261555
FAX: 01257 267224
www.lmparchitects.co.uk
© Copyright Lawson Margerison Practice Ltd.