
372700.00E 372750.00E 372800.00E 372850.00E 372900.00E 372950.00E 373000.00E 373050.00E 373100.00E

441450.000N
441400.000N
441350.000N
441300.000N
441250.000N
441200.000N
441150.000N
441100.000N

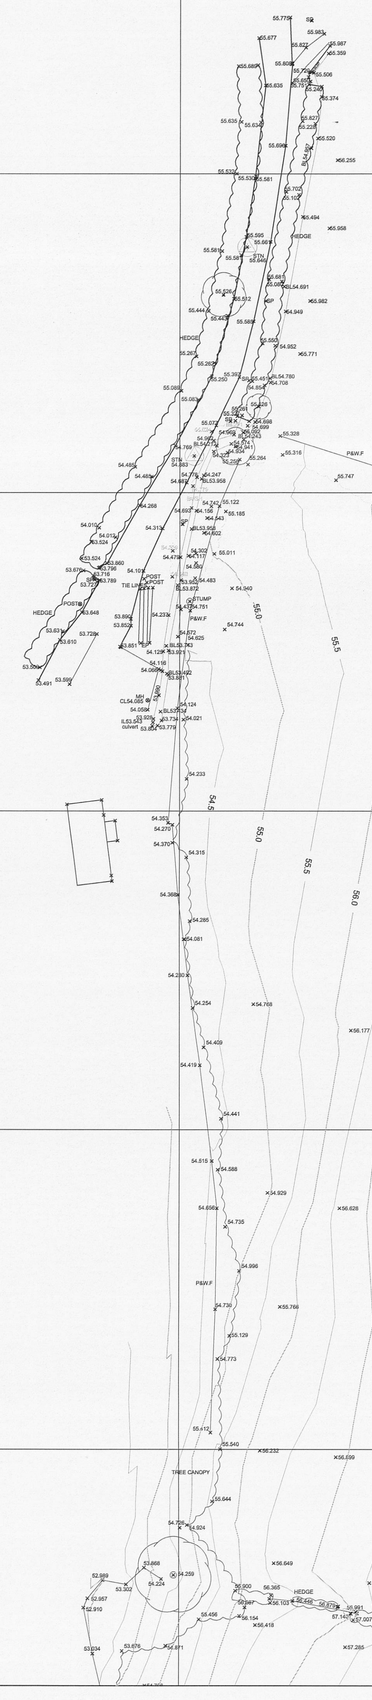

372150.00E 372200.00E

441300.000N
441250.000N
441200.000N
441150.000N
441100.000N

SURVEY ORIENTATED TO REAL TIME GPS

project
HENTHORN ROAD CLITHEROE

title
TOPOGRAPHICAL LAND SURVEY
SHEET 2 of 2

scale	date	drawn	drawing number	revision
1:500	JUNE 2010	PSH	S10/290	A

3201200066P

CPS Surveys Limited

THE OLD VICARAGE
WALL STREET, SPRINGFIELD
Wigan WN6 7NA

Contact Peter Houston
Tel (01942 243313)
Fax (01942 492230)
Mobile (07710 428498)
Email peterhouston@cpssurveys.co.uk

NOTES:

ONLY MANHOLES AND SERVICES VISIBLE AT TIME OF SURVEY SHOWN

DRAINAGE INFORMATION MUST BE CHECKED AND VERIFIED WITH LOCAL AUTHORITY RECORDS PRIOR TO WORK COMMENCING

TREE SPREADS ARE SYMBOLIC ONLY AND ARE REPRESENTATIVE OF THE AVERAGE SPREAD, THE DRIP LINE LAYER DENOTES THE TREES EXTREMITY

BENCH MARK INFORMATION

All levels relate to OSBM Newyln
Datum Generated by VRS GPS