


Existing Rear Elevation

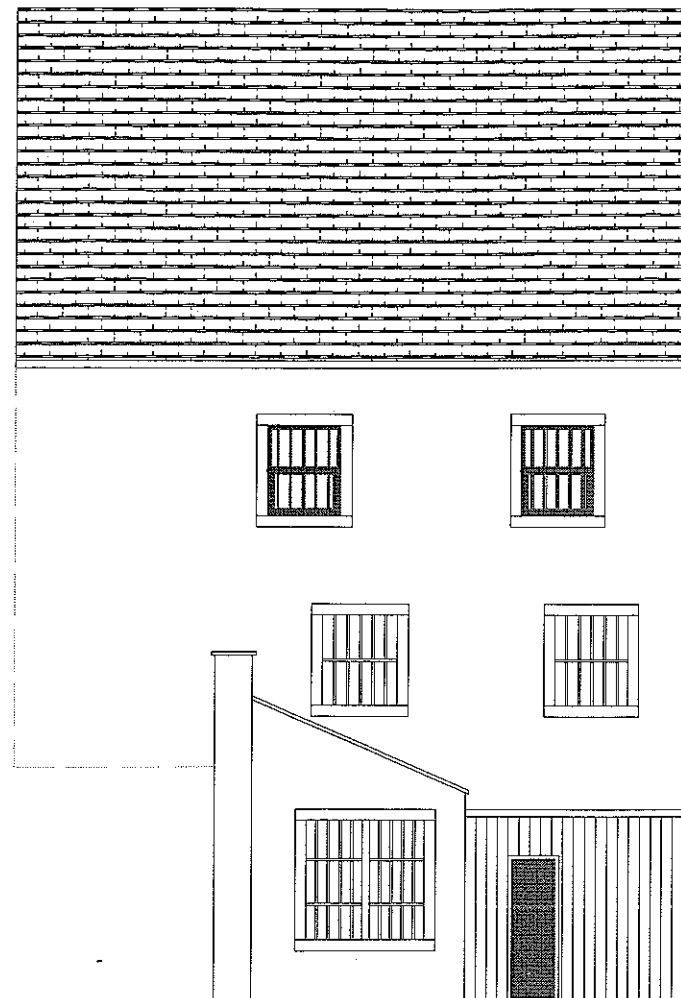


Existing Sash Windows
Bars to be removed

Existing openings to be
reinstated. Bars to be removed

Existing openings to be
reinstated. Bars to be removed

Proposed Rear Elevation

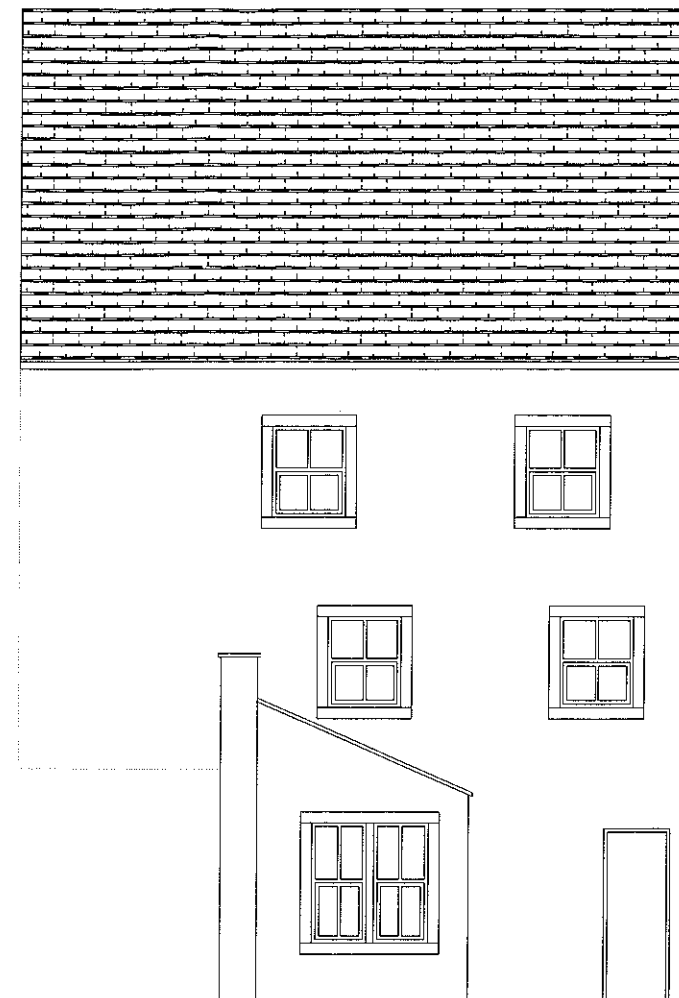

Existing Sash Windows
Bars to be removed

Proposed Windows to Match
Existing Sash Windows Above
Bars to be removed

Proposed Windows to Match
Existing Sash Windows Above
and those to the front
elevation. Bars to be removed

320120019P

Description		Rev.	Date	By
AJH ASSOCIATES Chartered Building Surveyors				
25 Dendral Drive Farnham, Surrey GU10 2JH Tel: 01253 850000 Fax: 01253 850001 Email: info@ajh-associates.co.uk Website: www.ajh-associates.co.uk		Name 11/10/10		
Client SOUTHES GORE		Date 20/05/2012		
Project FLYWAYS CHURCH OUTREACH		By JT		
Drawing EXISTING AND PROPOSED REAR ELEVATION		Checked TH		
Scale 1:100		No. 0840/101		
DO NOT SCALE THIS DRAWING. CHECK ALL DIMENSIONS ON FILE				
THIS DRAWING IS PROVIDED BY REFERENCE TO THE ACT OF 1999 AS IT APPLIES TO THE ACT OF 1999. IT IS NOT TO BE USED FOR ANY OTHER PURPOSE. IT IS NOT TO BE USED FOR ANY OTHER PURPOSE. IT IS NOT TO BE USED FOR ANY OTHER PURPOSE.				