



● jmp architects ltd
 THIS DRAWING IS COPYRIGHT
 DO NOT SCALE FROM THIS DRAWING:
 ANY DISCREPANCY MUST BE REPORTED TO
 THE ARCHITECT IMMEDIATELY AND BEFORE
 PROCEEDING WITH AFFECTED PARTS OF
 THE WORKS




FRONT ELEVATION

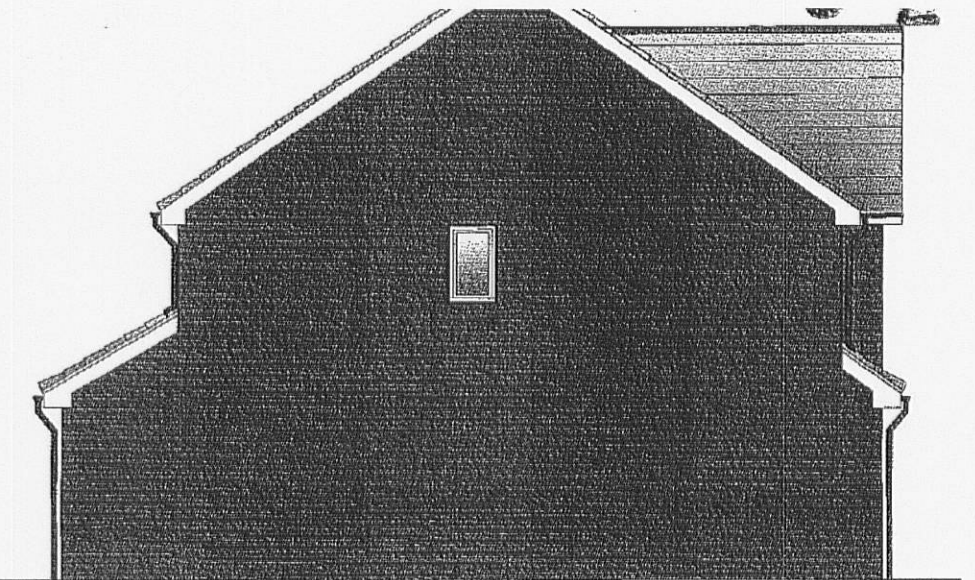

SIDE ELEVATION


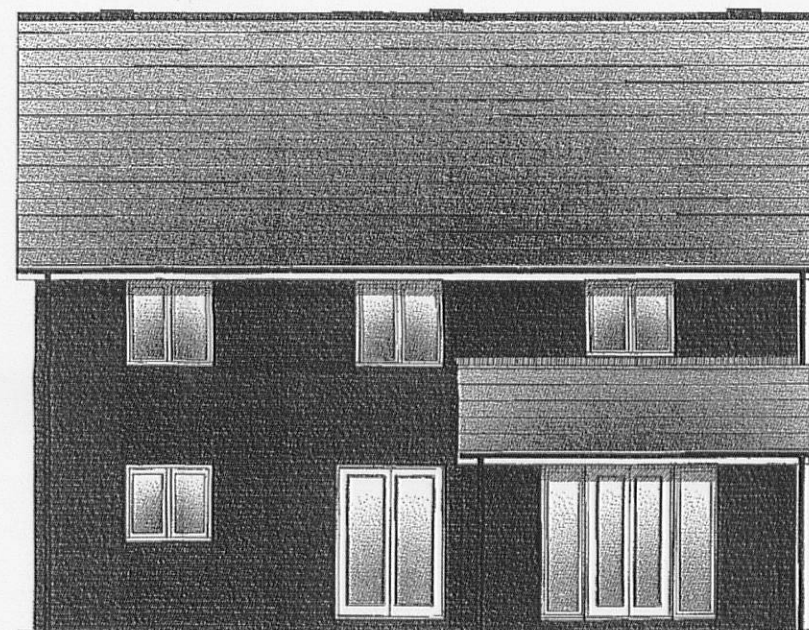


BACK ELEVATION

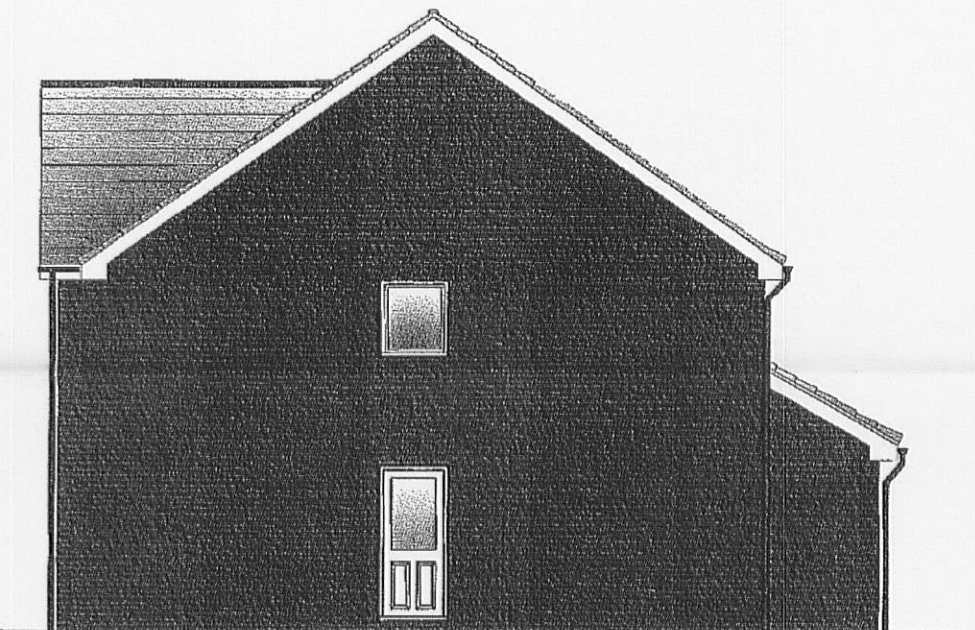

SIDE ELEVATION

320120067P

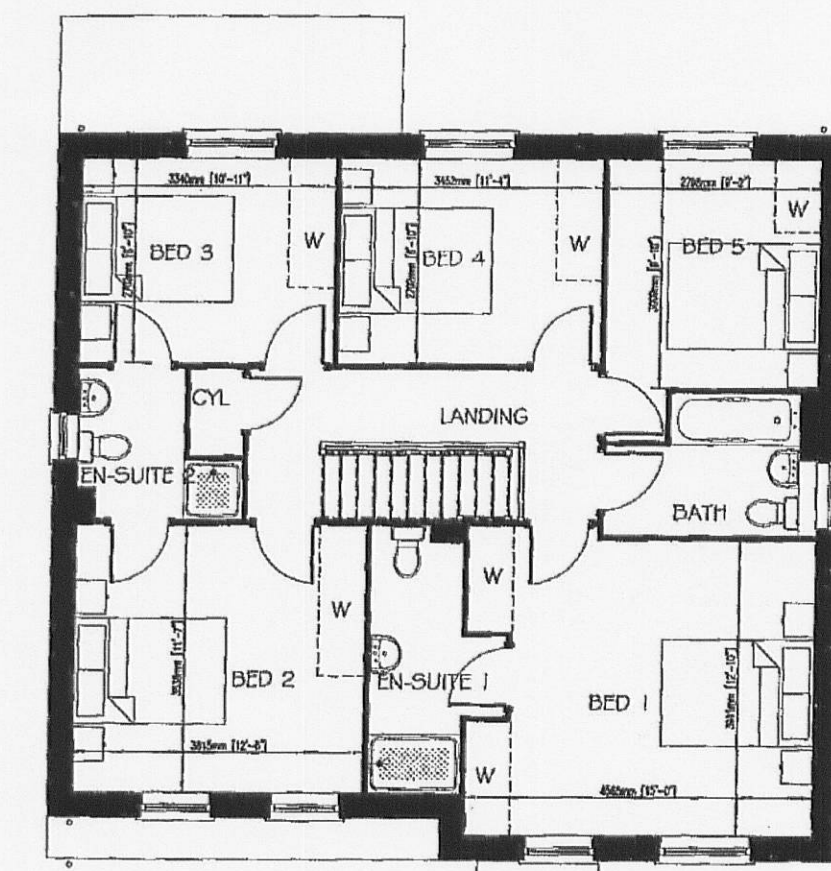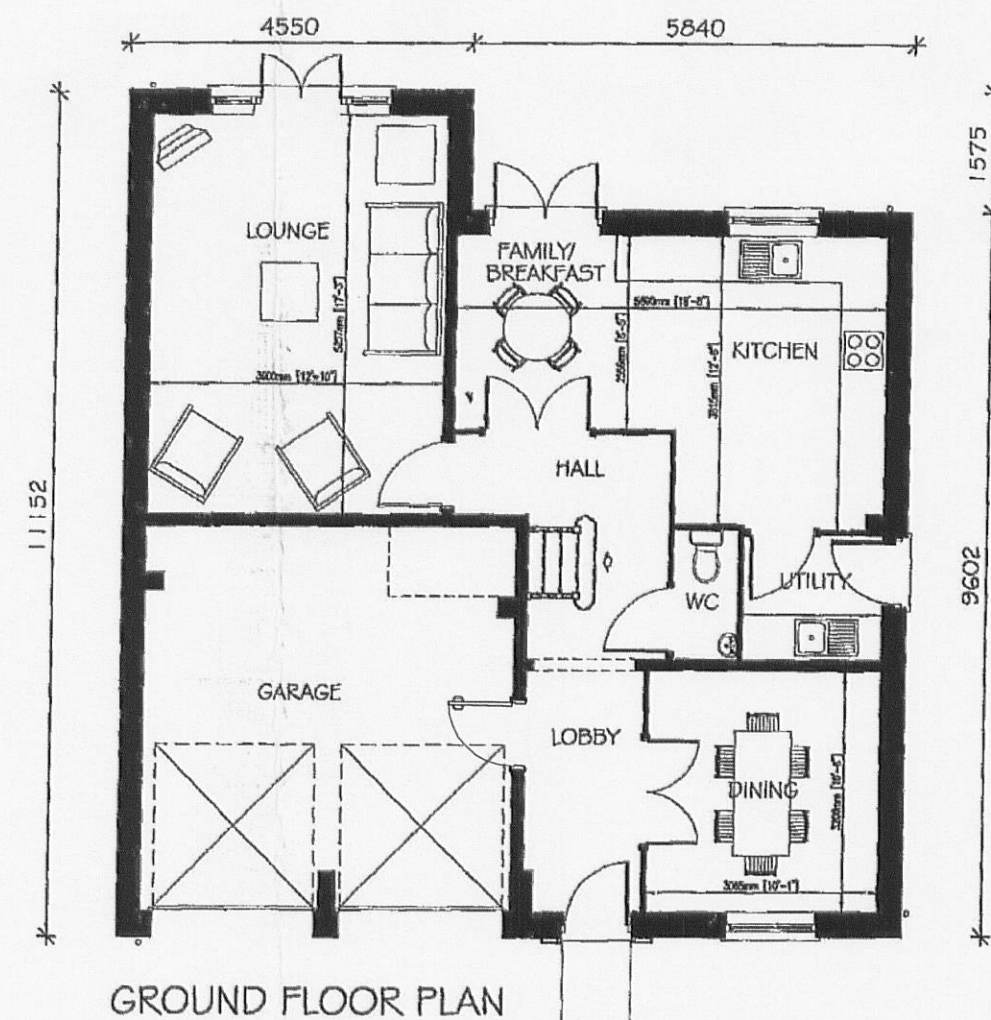

Rev Date Description

jmp architects ltd

China Street Lancaster LA1 1EX
 Tel 01524 60521 Fax 01524 65009
 e-mail: design@jmp-architects.com

4 Chapel Street Settle BD24 9HS
 Tel 01729 825287 Fax 01729 825108
 email: settle@jmp-architects.com

Contract
 PLOT 23
 CALDERSTONES GREEN
 PENDLE DRIVE, OFF MITTON ROAD
 WHALLEY

Client
 MR A FRASER

Title
 PLOT 23 HOUSE (TYPE D1651)
 AS CURRENTLY BEING BUILT.
 "EXISTING"

Date 0112 Scale @ A2 1:100 By NP

Job L 2993 Number 02 Rev