



● jmp architects ltd  
THIS DRAWING IS COPYRIGHT  
DO NOT SCALE FROM THIS DRAWING:  
ANY DISCREPANCY MUST BE REPORTED TO  
THE ARCHITECT IMMEDIATELY AND BEFORE  
PROCEEDING WITH AFFECTED PARTS OF  
THE WORKS




FRONT ELEVATION

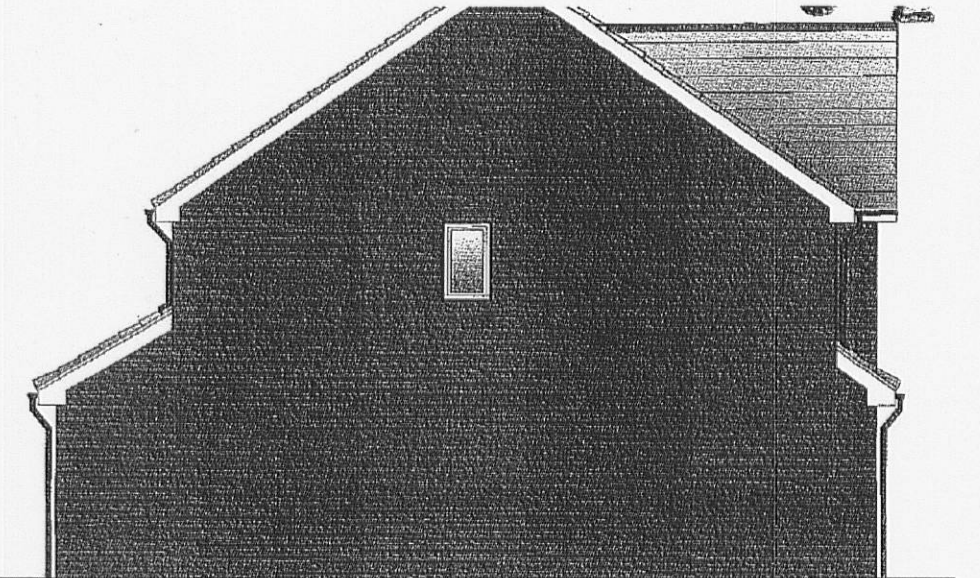

SIDE ELEVATION

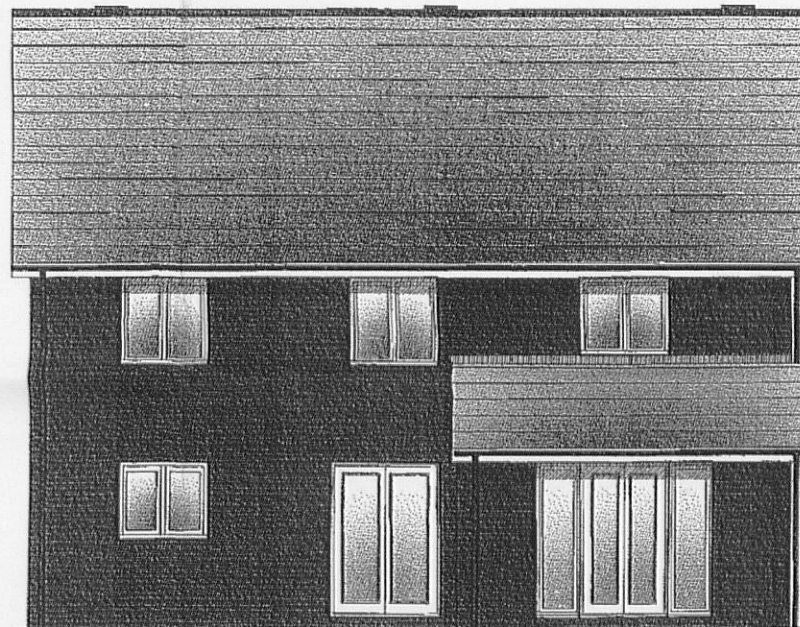


BACK ELEVATION

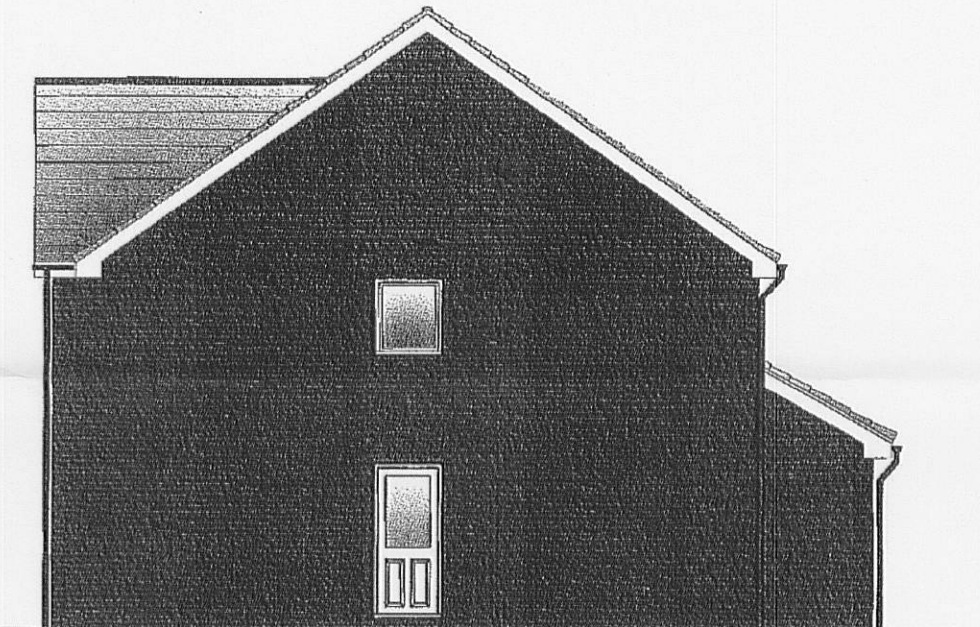


SIDE ELEVATION

320120067P

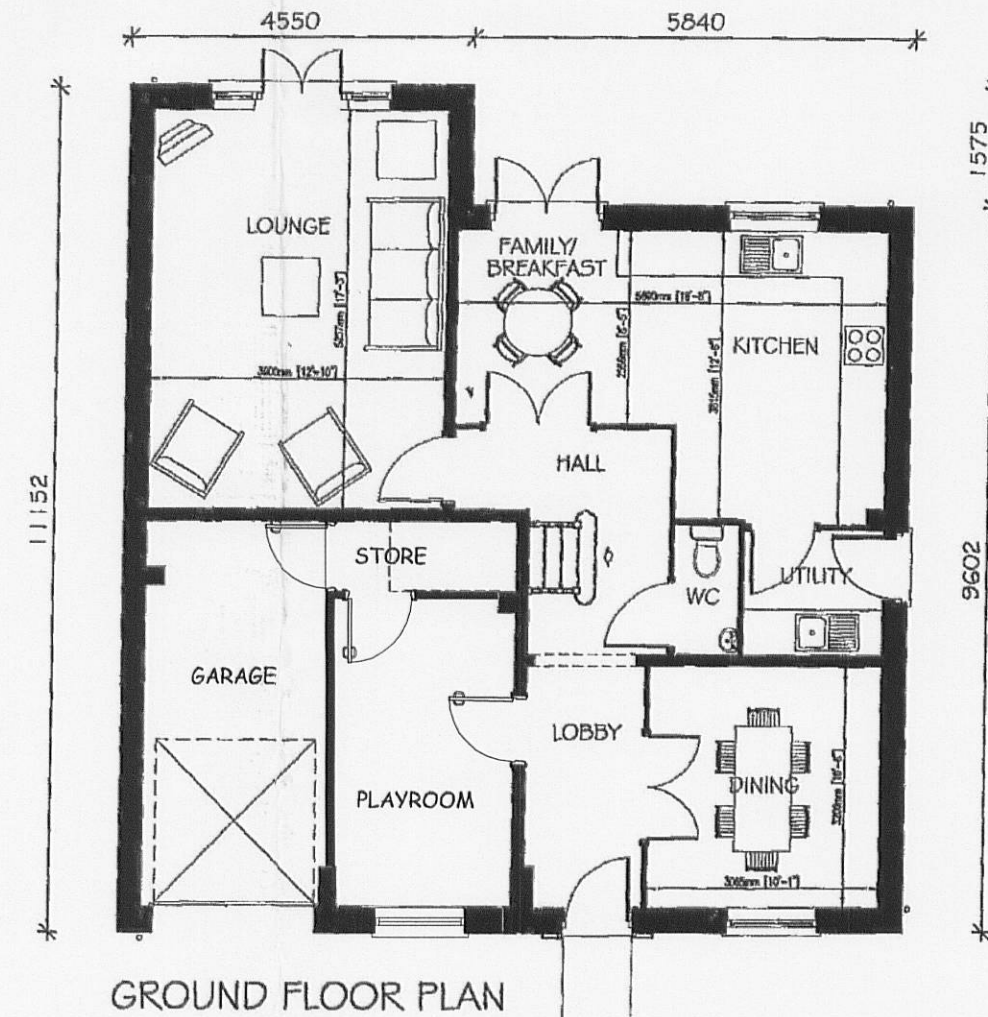

GROUND FLOOR PLAN

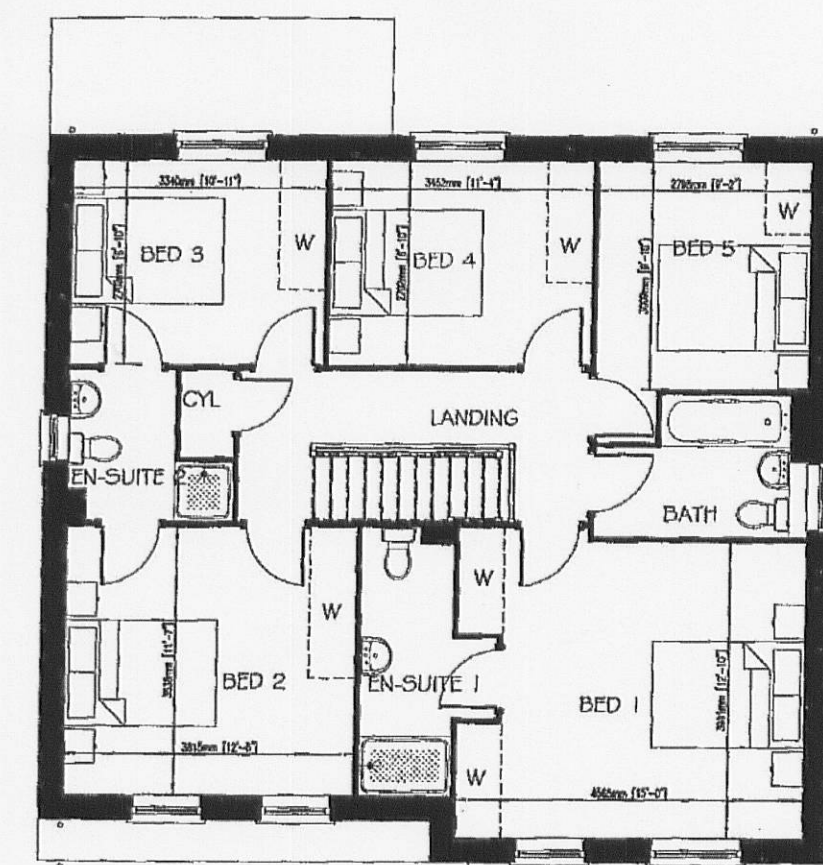

FIRST FLOOR PLAN

Rev Date Description

jmp architects ltd

China Street Lancaster LA1 1EX  
Tel 01524 60521 Fax 01524 65009  
e-mail: design@jmp-architects.com

4 Chapel Street Settle BD24 9HS  
Tel 01729 825287 Fax 01729 825108  
email: settle@jmp-architects.com

Contract  
PLOT 23  
CALDERSTONES GREEN  
PENDLE DRIVE, OFF MITTON ROAD  
WHALLEY

Client  
MR A FRASER

Title  
PLOT 23 HOUSE (TYPE D1651)  
AS CURRENTLY BEING BUILT  
PLUS PROPOSED ALTERATIONS

Date 01/02 Scale @ A2 1:100 By NP

Job L 2993 Number 10 Rev