

MATERIALS

WALLS:-
SIDE ONE TO BE OPEN WITH FEED FENCE
SIDE TWO CLAD DOWN TO 1.5 M CONCRETE STOCK PANELS WITH TANALISED YORKSHIRE BOARDING
GABLE END ONE TO BE CLAD DOWN TO 1.5M CONCRETE STOCK PANEL WALL IN TANALISED YORKSHIRE BOARDING LEAVING 2 No. DOORWAYS
GABLE END TWO TO BE CLAD DOWN TO 1.5M CONCRETE STOCK PANEL WALL IN TANALISED YORKSHIRE BOARDING LEAVING 2 No. DOORWAYS

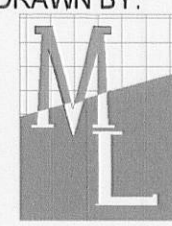
6 M CONCRETE APRON AT FRONT ELEVATION

ROOF:-
CLAD IN PROFILE 6 CEMENT FIBRE SHEETS IN NATURAL GREY
48 No. PROFILE 6 ROOF LIGHTS
1.5M OVERHANG ON OPEN SIDE
RIDGES TO BE RAISED VENTED

DOORS:-
8No. DOORS CLAD IN BOX PROFILE TIN

SLURRY CHANNEL:-
2.4M X 1.45M
DIAGONAL SLATED TOP
TO RUN THROUGH CENTRE WIDTH & SOUTH EAST OUT OF REAR OF BUILDING AT 13M OUT TO RECEPTION TANK (4.572M X 2.438M)

320120140P

DRAWN BY:  ML Planning Ltd 2Nightingale Way, Catterall, Garstang, Preston, Lancashire. PR3 1TQ Telephone 01995 600733. Mobile 07813 296 287 e-mail: mel@mlplanning.co.uk	CLIENT: THE DUCHY OF LANCASTER	DATE: 10/02/12
	SHEET 2: PLAN VIEW AND MATERIAL DESCRIPTION	DWG NO. LG/VV/2731
	PROJECT : AMENDED PLANS NEW AGRICULTURAL LIVESTOCK CUBICLE BUILDING WITH SLURRY CHANNEL	SCALE: 1:100 A1
LOCATION: RADHOLME LAUND FARM, WHITEWELL ESTATE, COW ARK, CLITHEROE BB7 3DF		

