



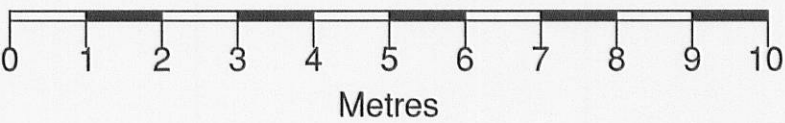

Notes

All Dimensions to be checked on site. Walls shown on plans are not to be assumed to be solid & should be checked for thickness, construction, load bearing capacity & stability.

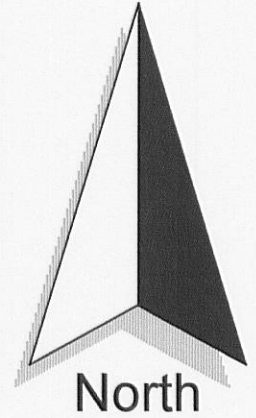

- ABBREVIATIONS
- CL Cover Level
 - EH Eves Height
 - GU Gully
 - IL Invert Level
 - MH Man Hole
 - RH Ridge/Roof Height
 - RWP Rain Water Pipe
 - SVP Soil Vent Pipe
 - TL Threshold Level
 - TH Top of Hedge
 - TW Top of Wall
 - U/S Under Side
 - WV Water Valve
 - W First Floor Window

NOTE

Spot level (112.5m) taken from the OS Road Spot Level located at the entrance of the Main Alley off Berry Lane

Levels defining edge of carriageway are observed at channel (bottom of kerb).

320120153P

Rev.0	Description.	Issued
-------	--------------	--------



2 Berkshire Close | Wilpshire | Blackburn | Lancashire | BB1 9NG
tel 01254 614055 fax 01254 209754 e-mail sales@tricadsolutions.co.uk

Site Address
Sharples Court
Berry Lane
Longridge

Project Description
Site Survey

Drawing Title
Existing Site Survey

Scale	Date	Drawn By
1:100@A1	03/10/2011	MW

Drawing Number
TRI-0768-01