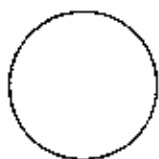
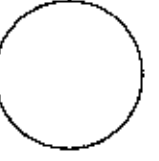


26 July 2012

-  Sycamore Tree (Acer Pseudoplatanus)
-  Shows Root Protection Zone based on BS58327

PLAN REF : JP/TK/TREEPLAN/C

320120157P

AMENDED PLANS RECEIVED
DATE 26 July 2012

Hedgrows a mixture of Blackthorn and Hawthorn (Rosaceae and Crataegus Monogyna)

Sycamore Tree (Pseudoplatanus)

Hedgrows a mixture of Blackthorn and Hawthorn (Rosaceae and Crataegus Monogyna)

320120157P

Proposed Track

Scale 1:200

320120157P

AMENDED PLANS RECEIVED
DATE 26 July 2012

Existing Field Gate