
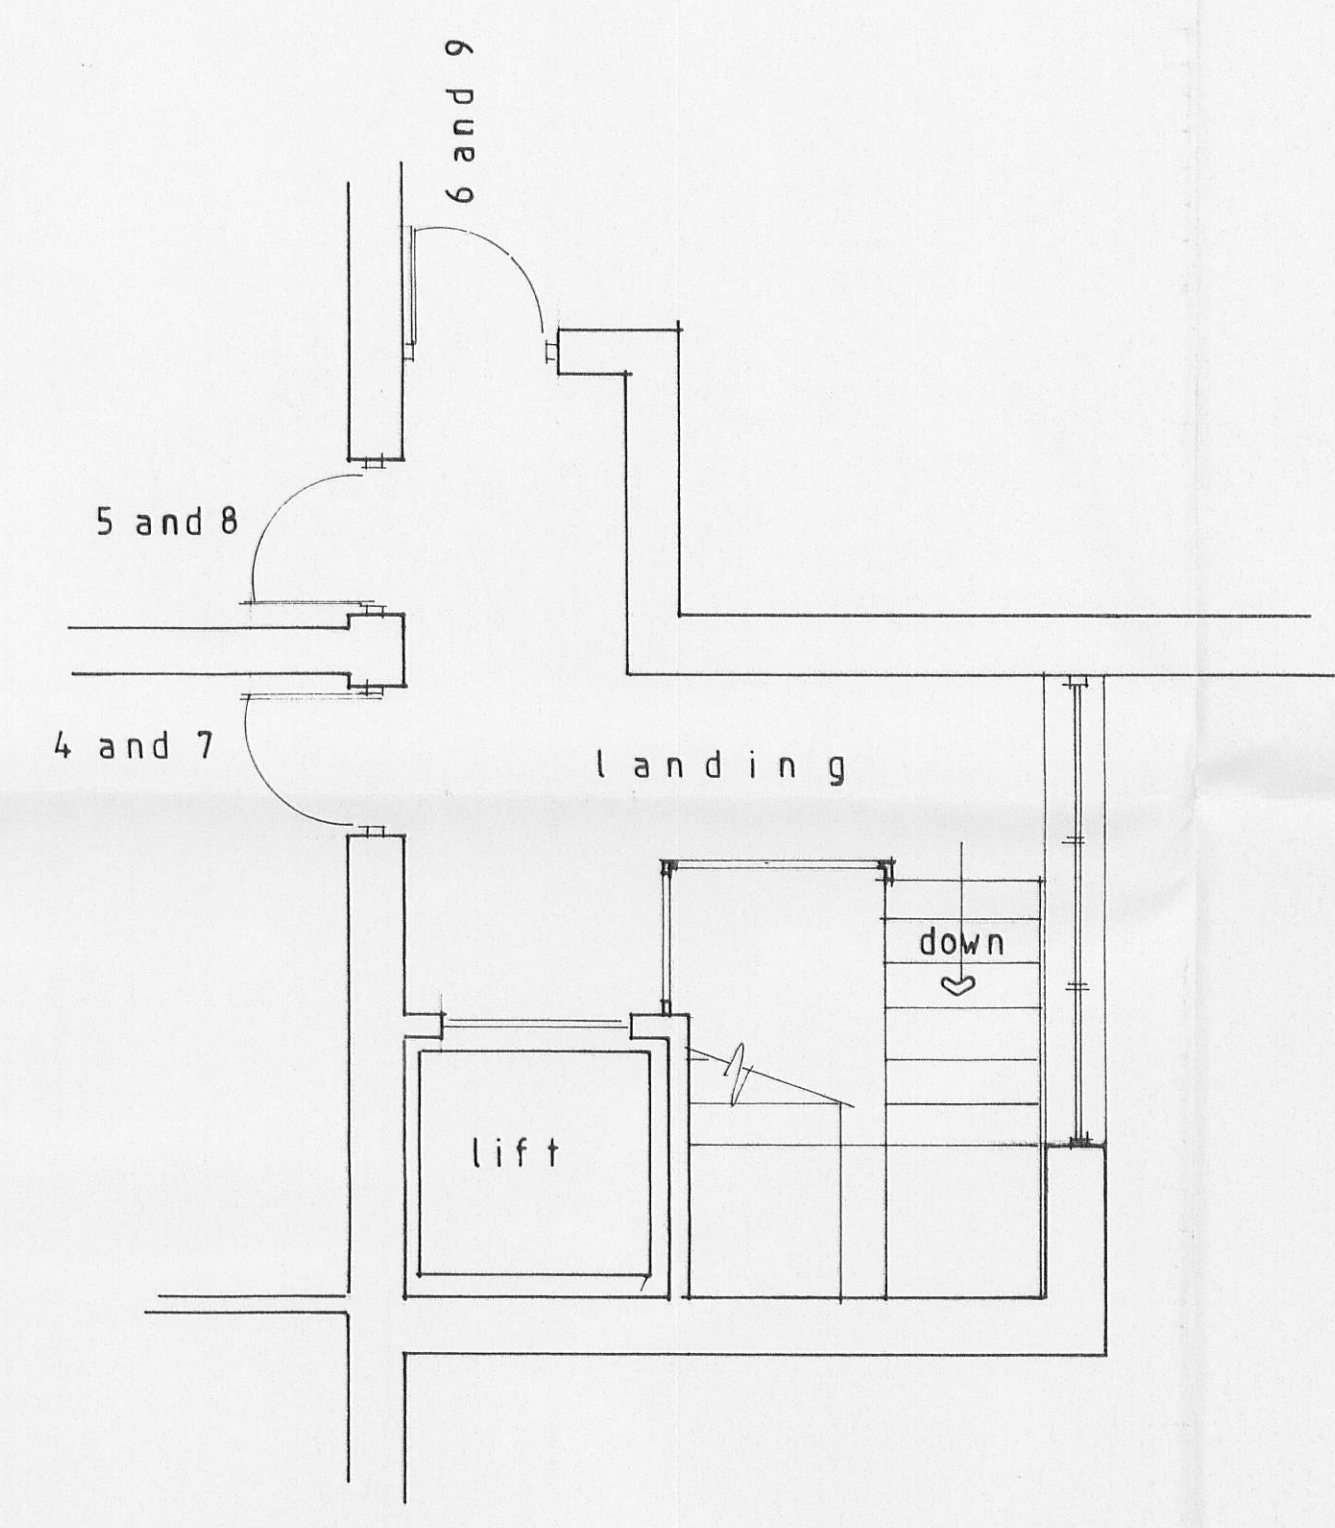


apartments 3, 6, 9.

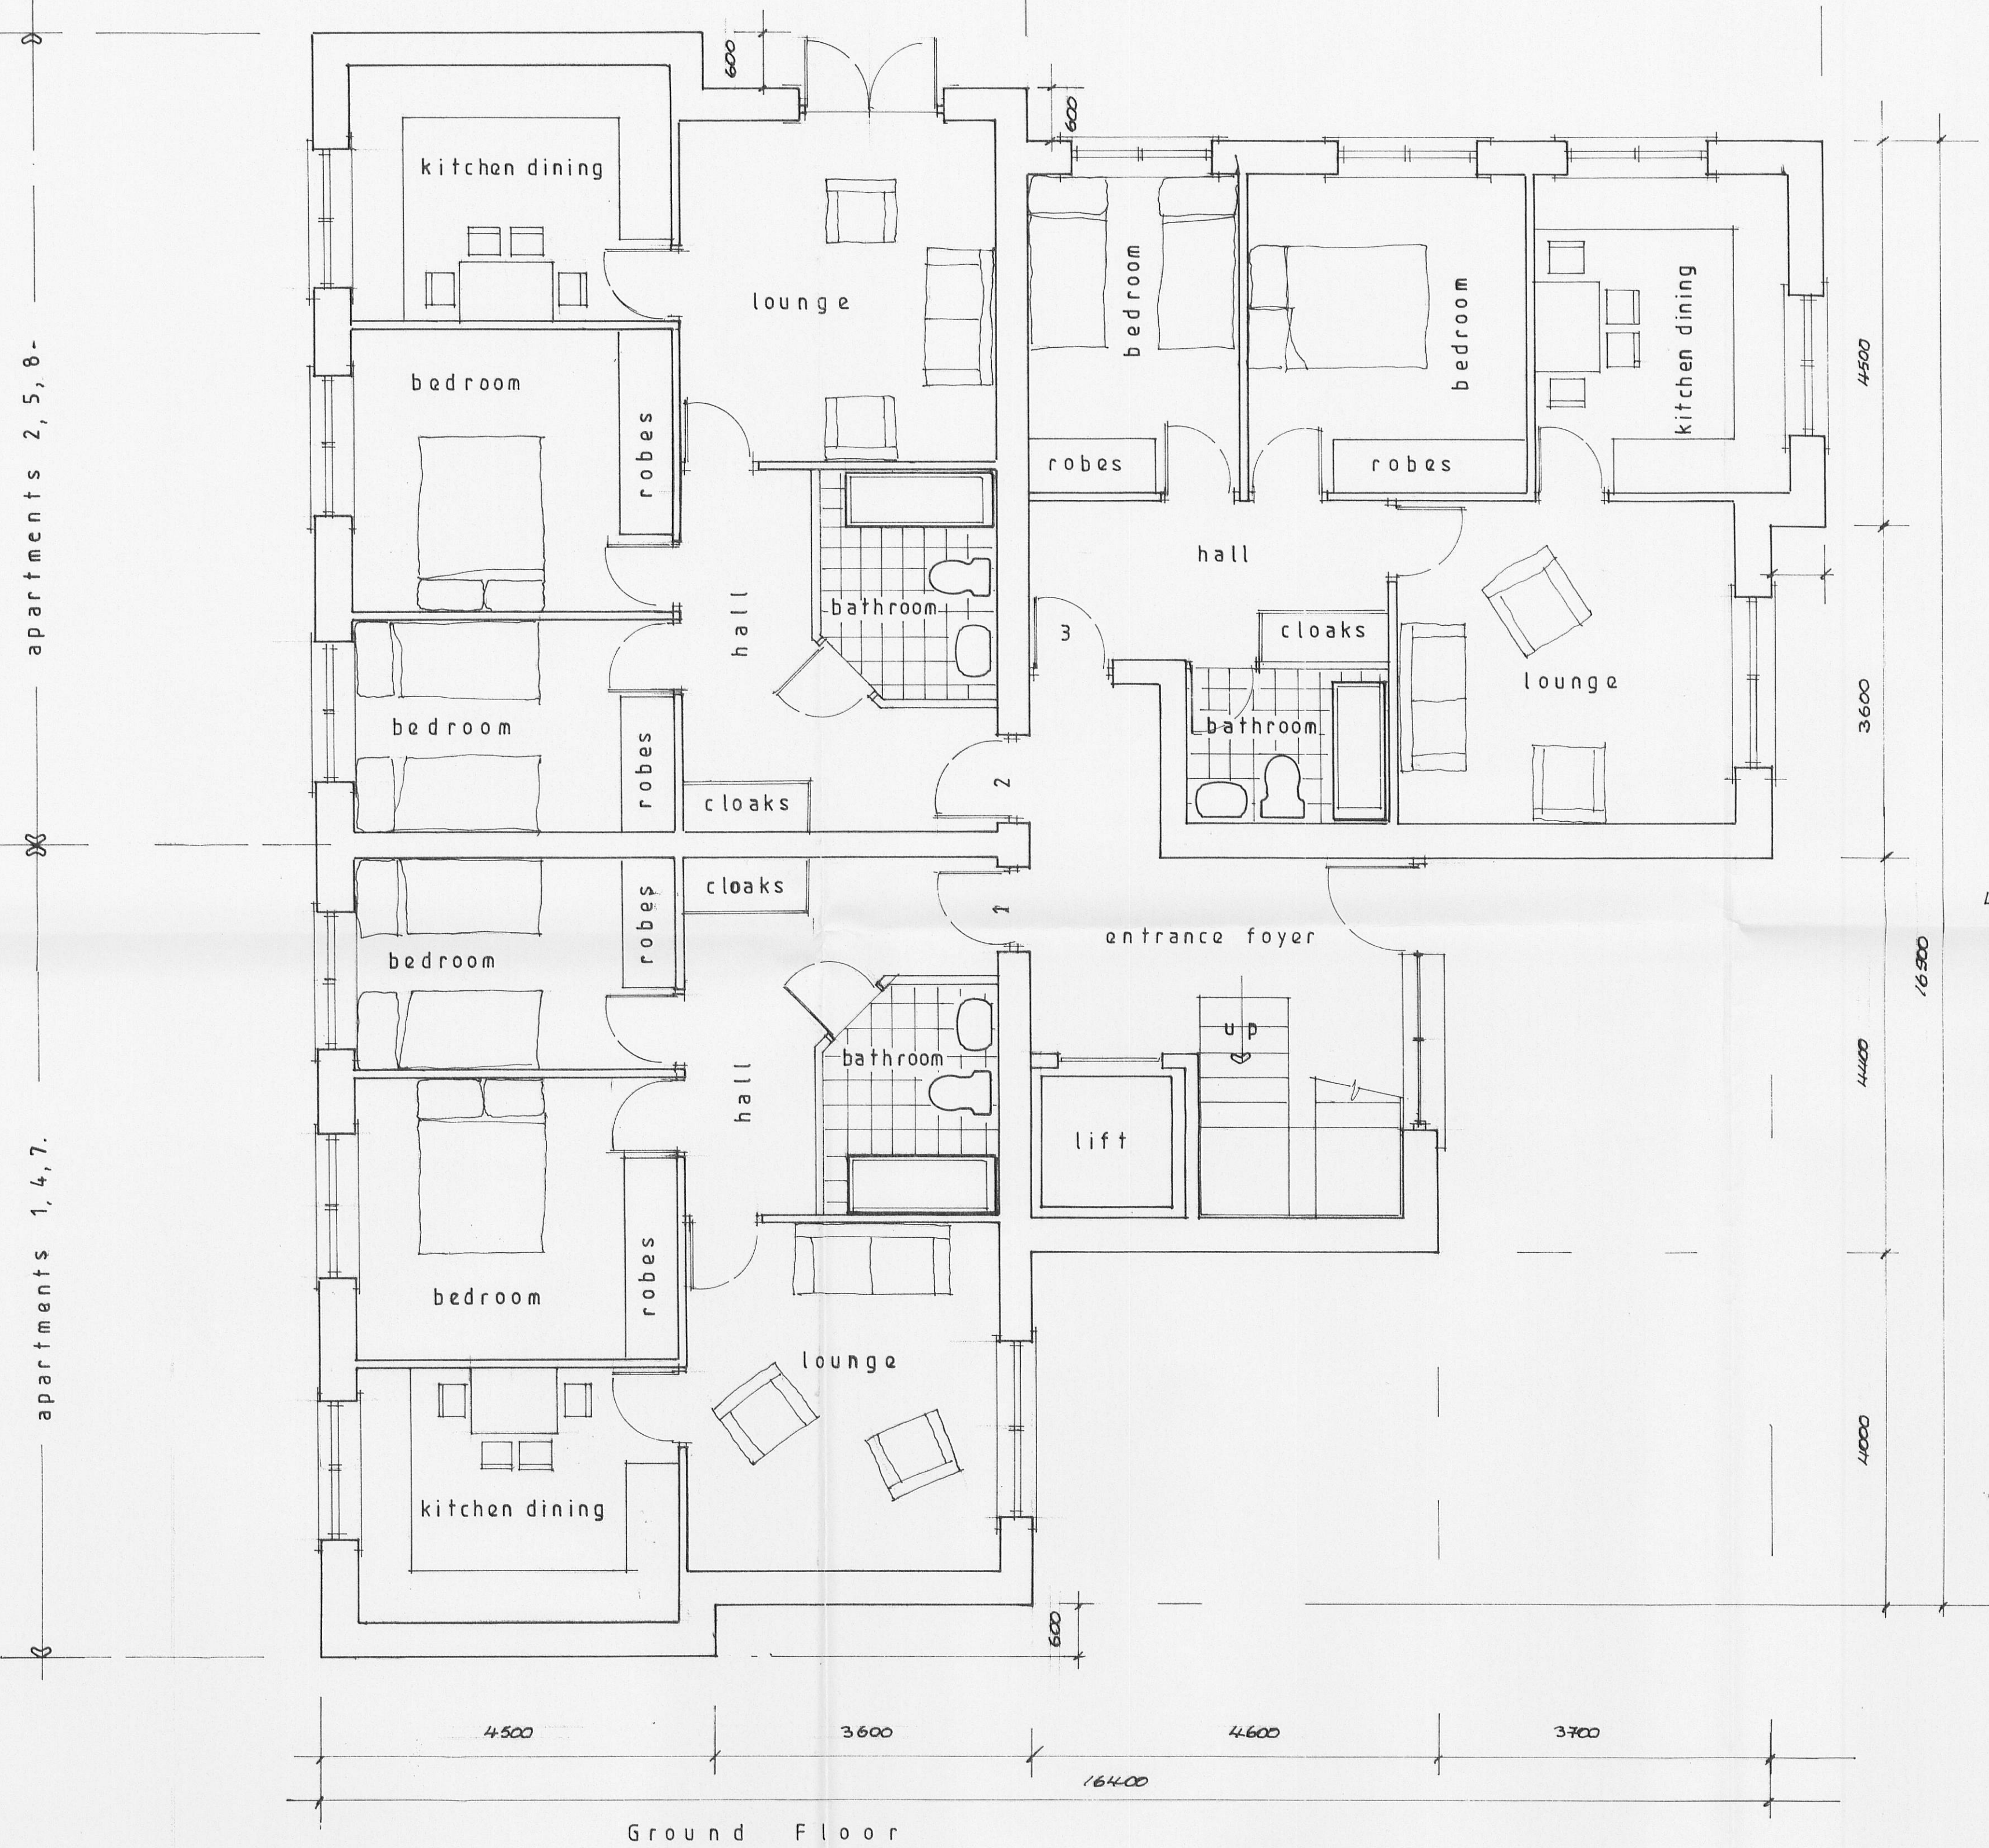

First and Second Floors

320120185P

S J Bialecki Limited
Building Surveyors

Drawing no 7006

Scale 1:50

Floor Layouts

Proposed
Residential Development
On Land Off
Victoria Street
Clitheroe