


320120187P

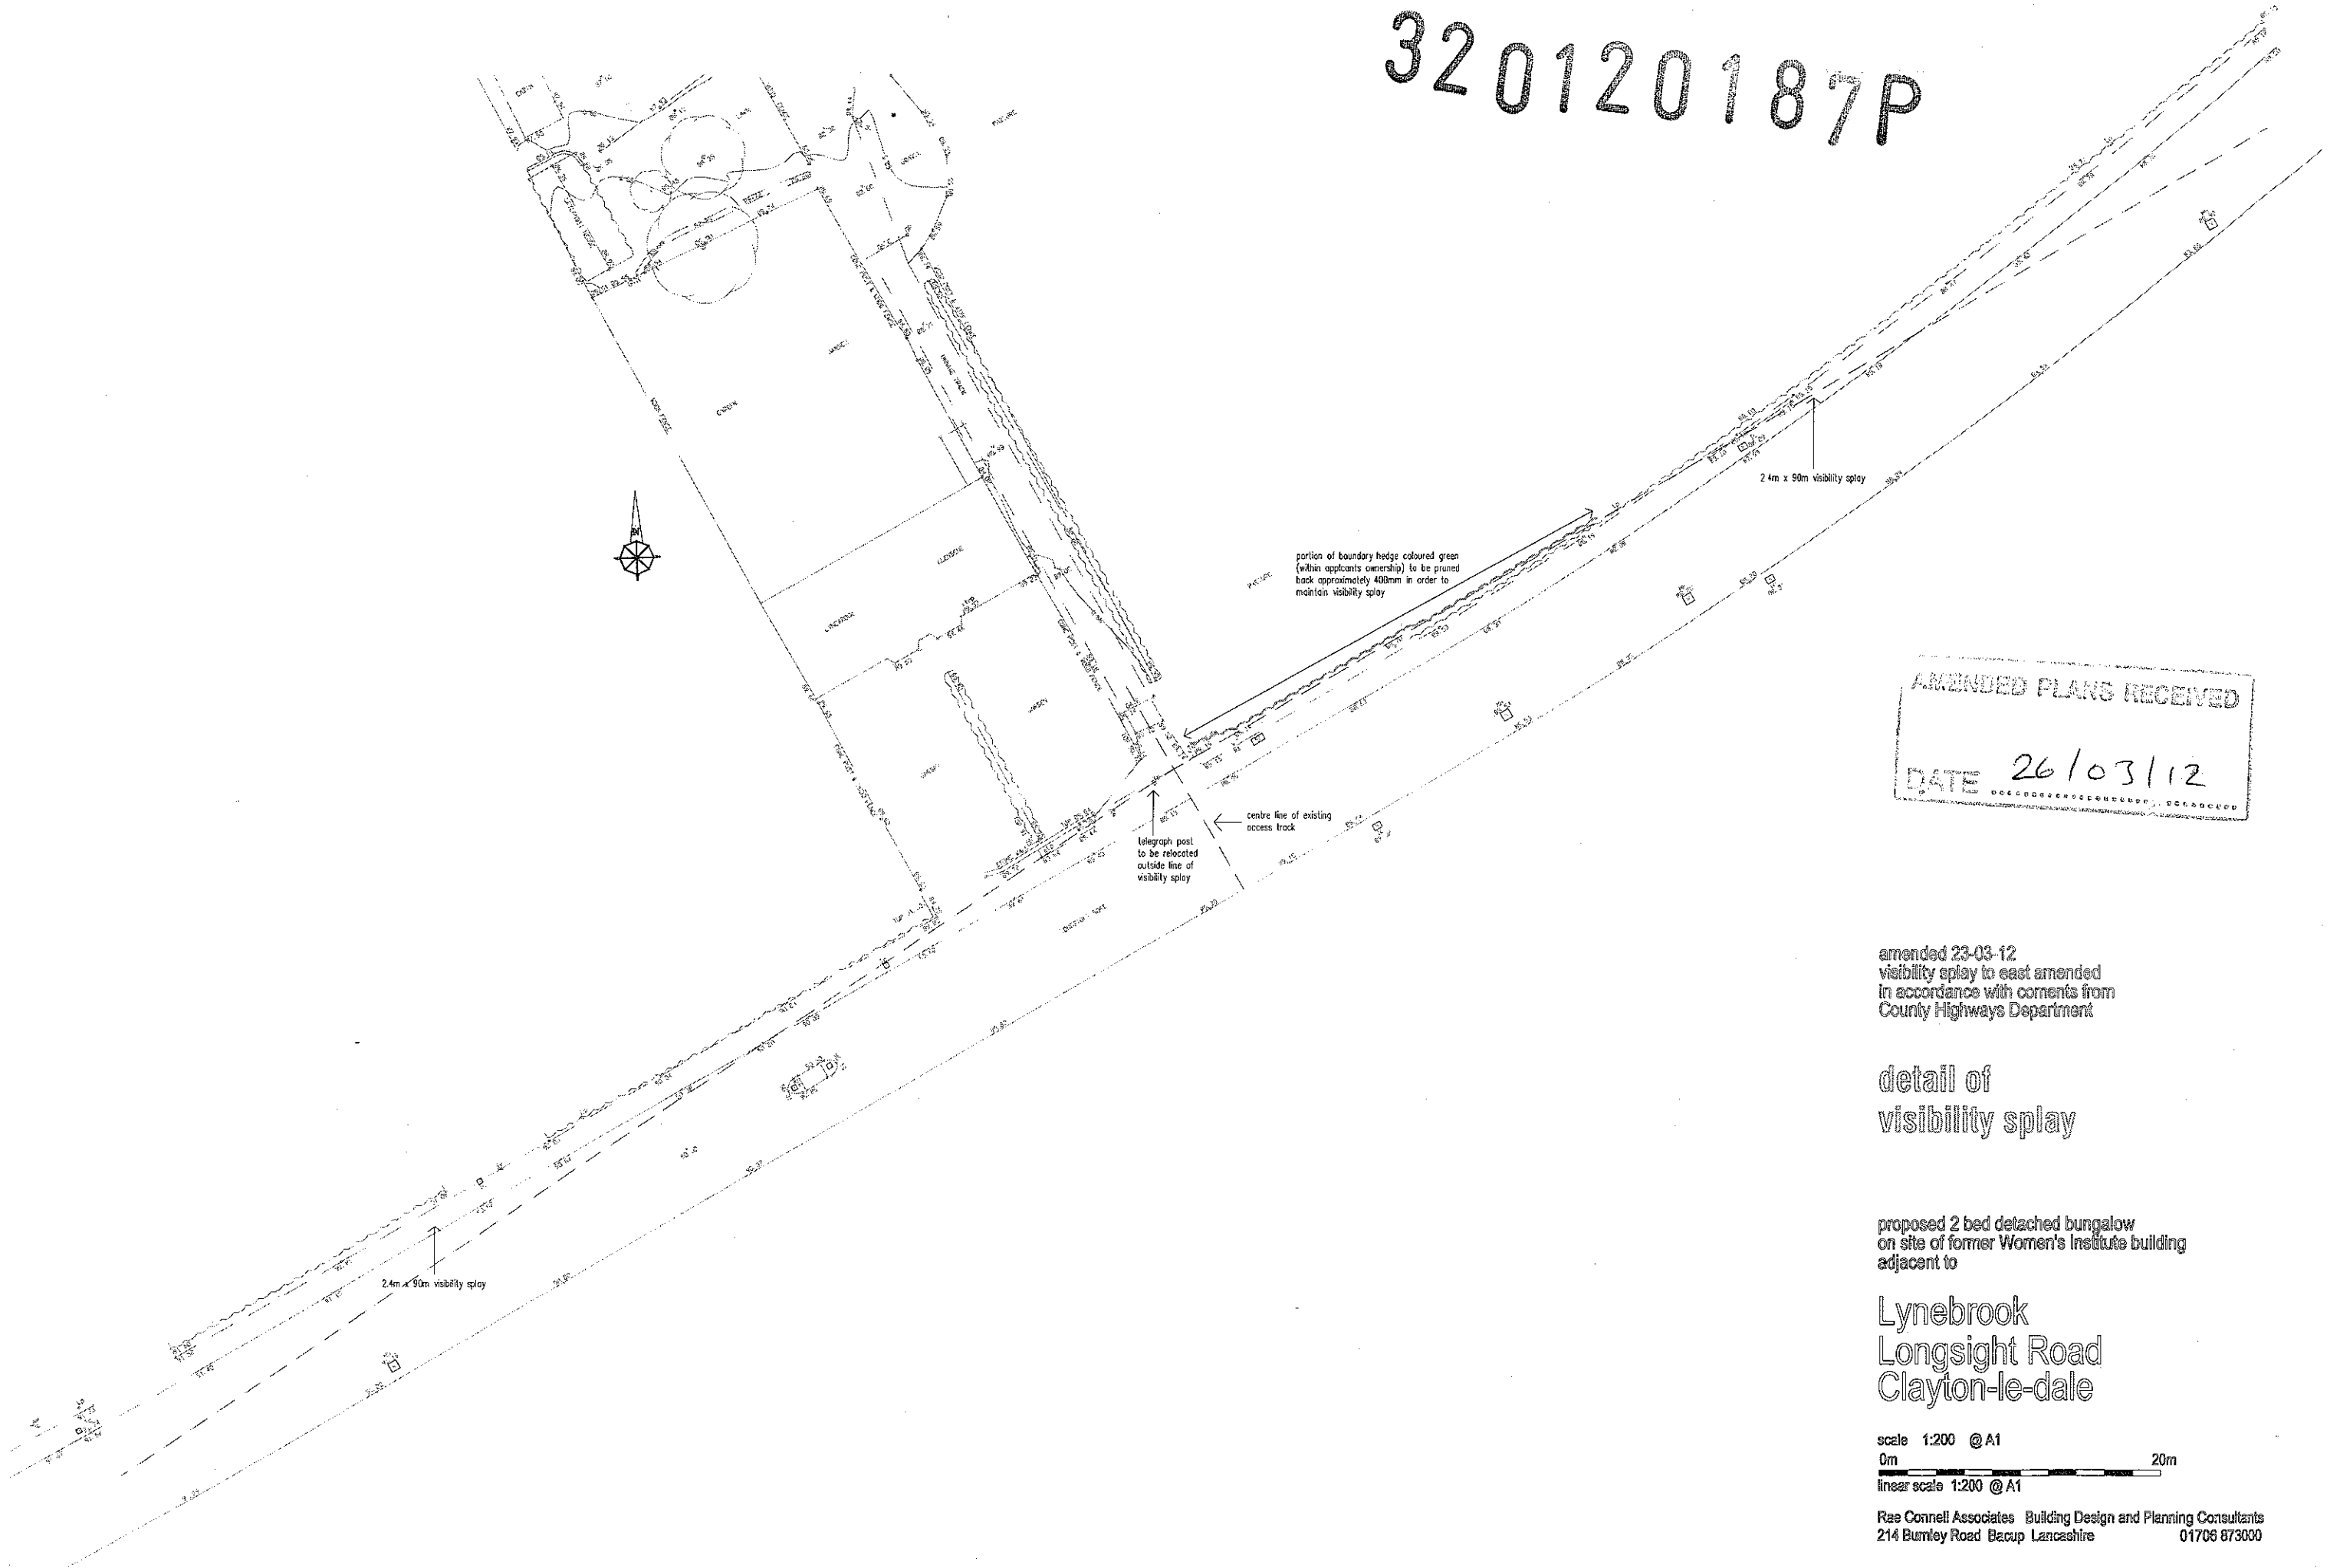

AMENDED PLANS RECEIVED
DATE 26/03/12

amended 23-03-12
visibility splay to east amended
in accordance with comments from
County Highways Department

detail of
visibility splay

proposed 2 bed detached bungalow
on site of former Women's Institute building
adjacent to

Lynebrook
Longsight Road
Clayton-le-dale

scale 1:200 @ A1
0m 20m
linear scale 1:200 @ A1

Rae Connell Associates Building Design and Planning Consultants
214 Burnley Road Baccup Lancashire O1706 873000