


interlocking concrete roof tiles suitable for pitch on treated s.w. battens, on breathable underlay used in accordance with the manufacturers instructions on trussed rafters by specialist manufacturers including all diminishing trusses, gable trusses, & bracing etc., all fixed at 600mm c/c to 100 x 50mm wallplates strapped to walls, ceiling of 12.5mm plasterboard & skim & 20mm insulation between & over ceiling chkd. U value 0.16

sand & cement render to match existing on 100mm thick dense concrete block ext. skin, 50mm wide cavity with 60mm thick Kingspan insulation fixed to 100mm thick dense concrete block int. skin with dry-lining or lightweight plaster & skim finish U value 0.25

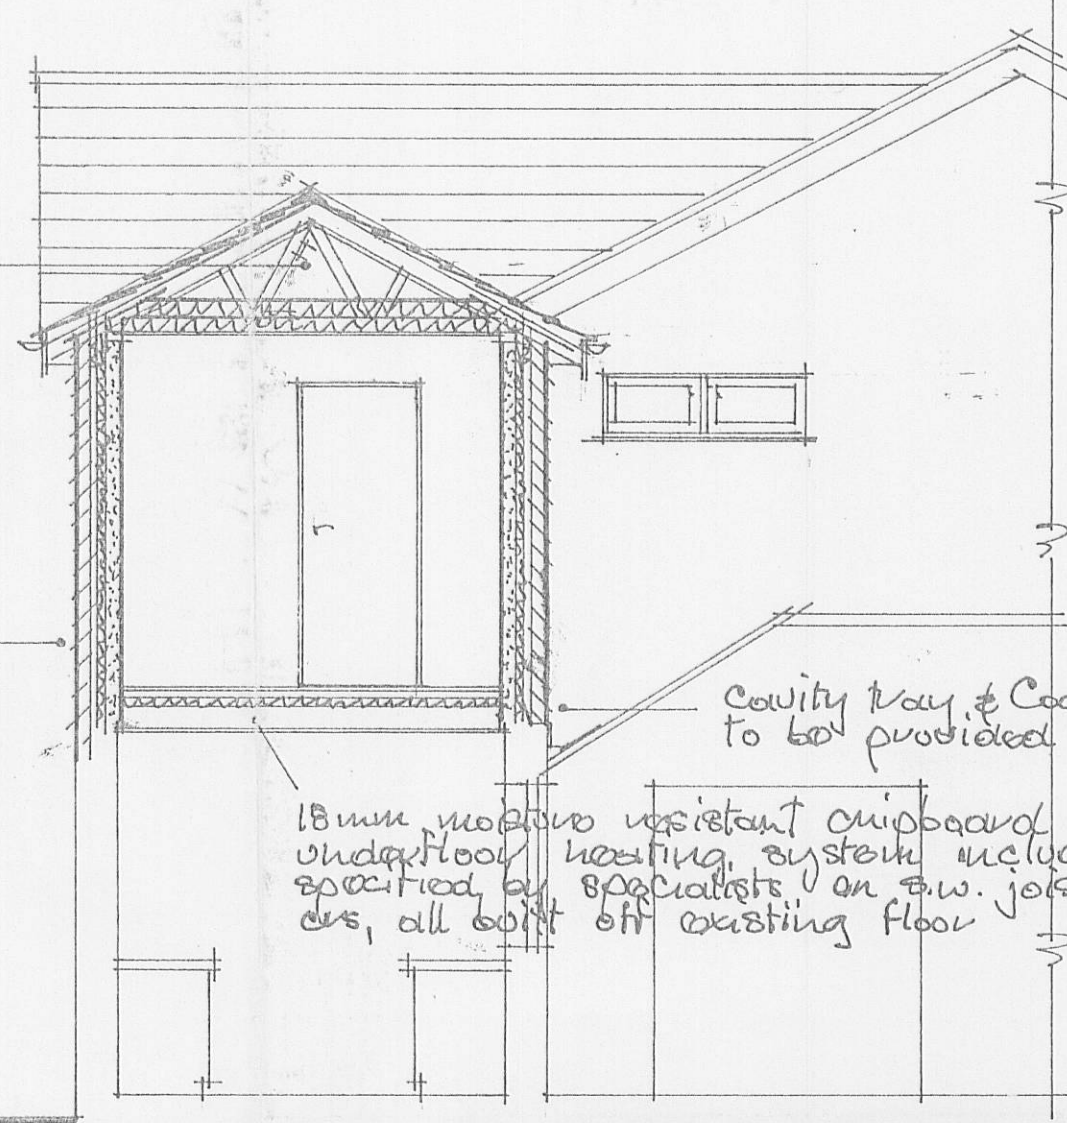

Section at 'A-A'


cavity tray & Code of leadwork to be provided to new wall.

18mm moisture resistant chipboard decking on underfloor heating system including insulation specified by specialists on s.w. joists at 400mm c/c, all built off existing floor

roof finish & construction as before described.

cavity wall construction & finish as before described.

adjustment to floor levels & insulation etc as before described.

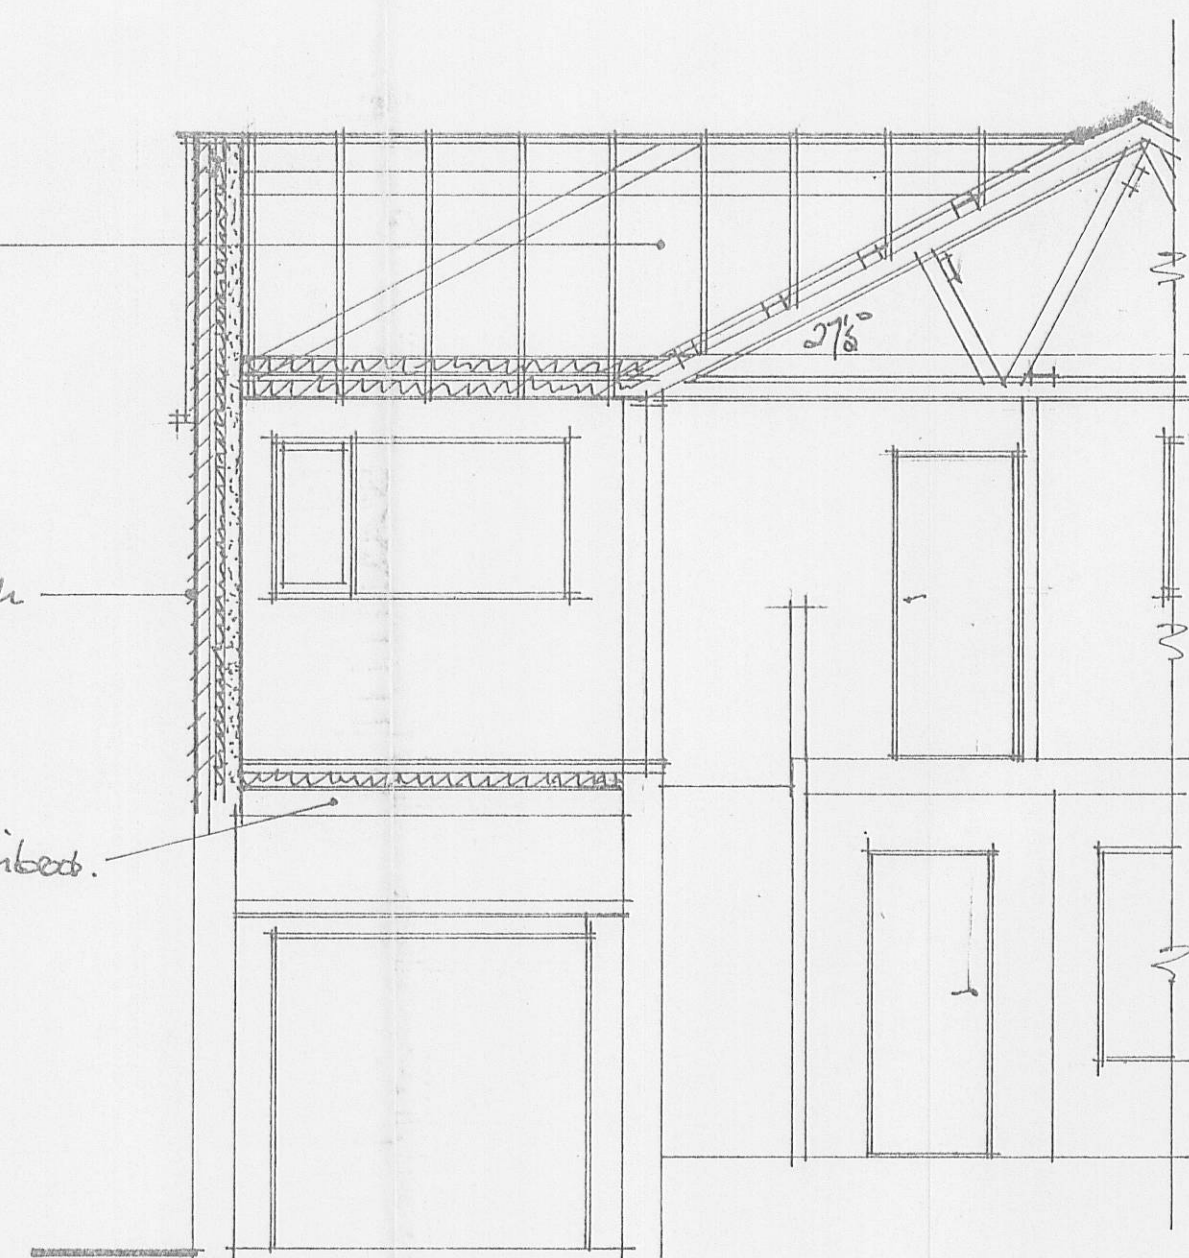

Section at 'C-C'



Proposed Front Elevation.

double glazed window to match existing.

First floor level.


ground floor level.

double glazed UPVC frames

sand & cement render to match existing.




Proposed Rear Elevation.

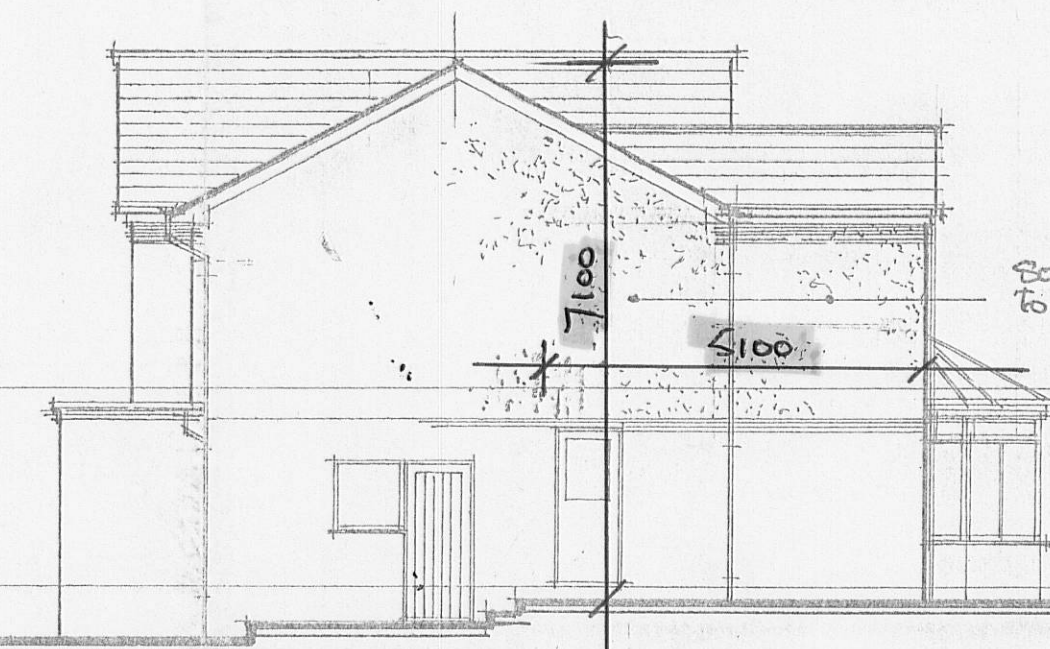

Proposed Side Elevation (RH).

sand & cement render to match existing

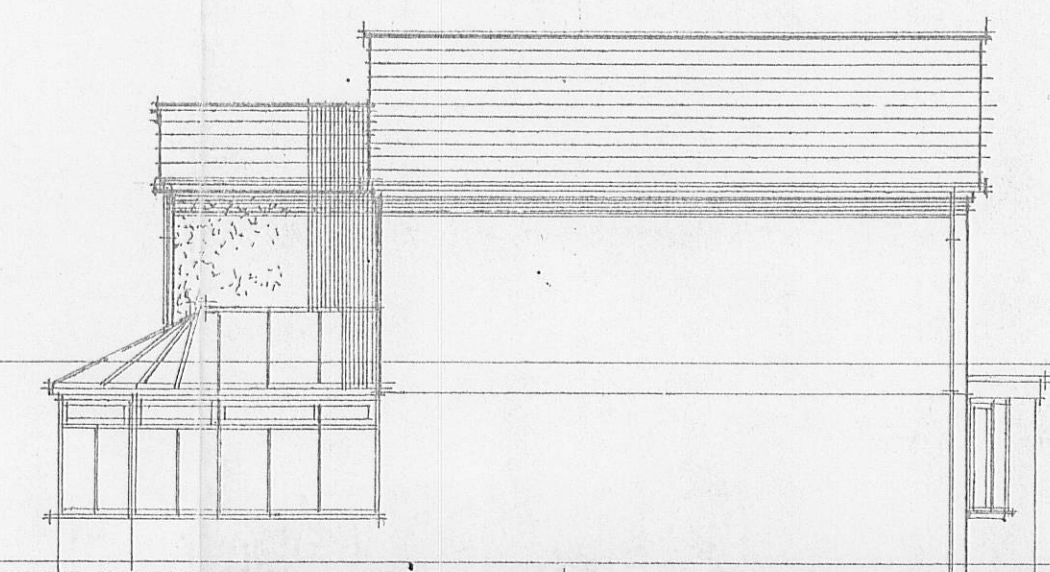

Proposed Side Elevation (LH).

All work must be carried out to satisfy all relevant Building Regulations, Approved Documents & Codes of Practice & be approved by relevant authorities.

All levels, dimensions, roof pitch & positions of services, & drainage must be checked on site prior to commencement.

This drawing must be read in conjunction with drawing No. DBA/HJ/01 & separate notes/specification.

320120193P

Proposed First Floor Extension & Alterations For

Mr. & Mrs. N. Jefferson,

42 Woodhead Road,

Road, Nr. Burnley, Lancs.

Scale = 1:100 & 1:50.

Drawing No. DBA/HJ/02.