



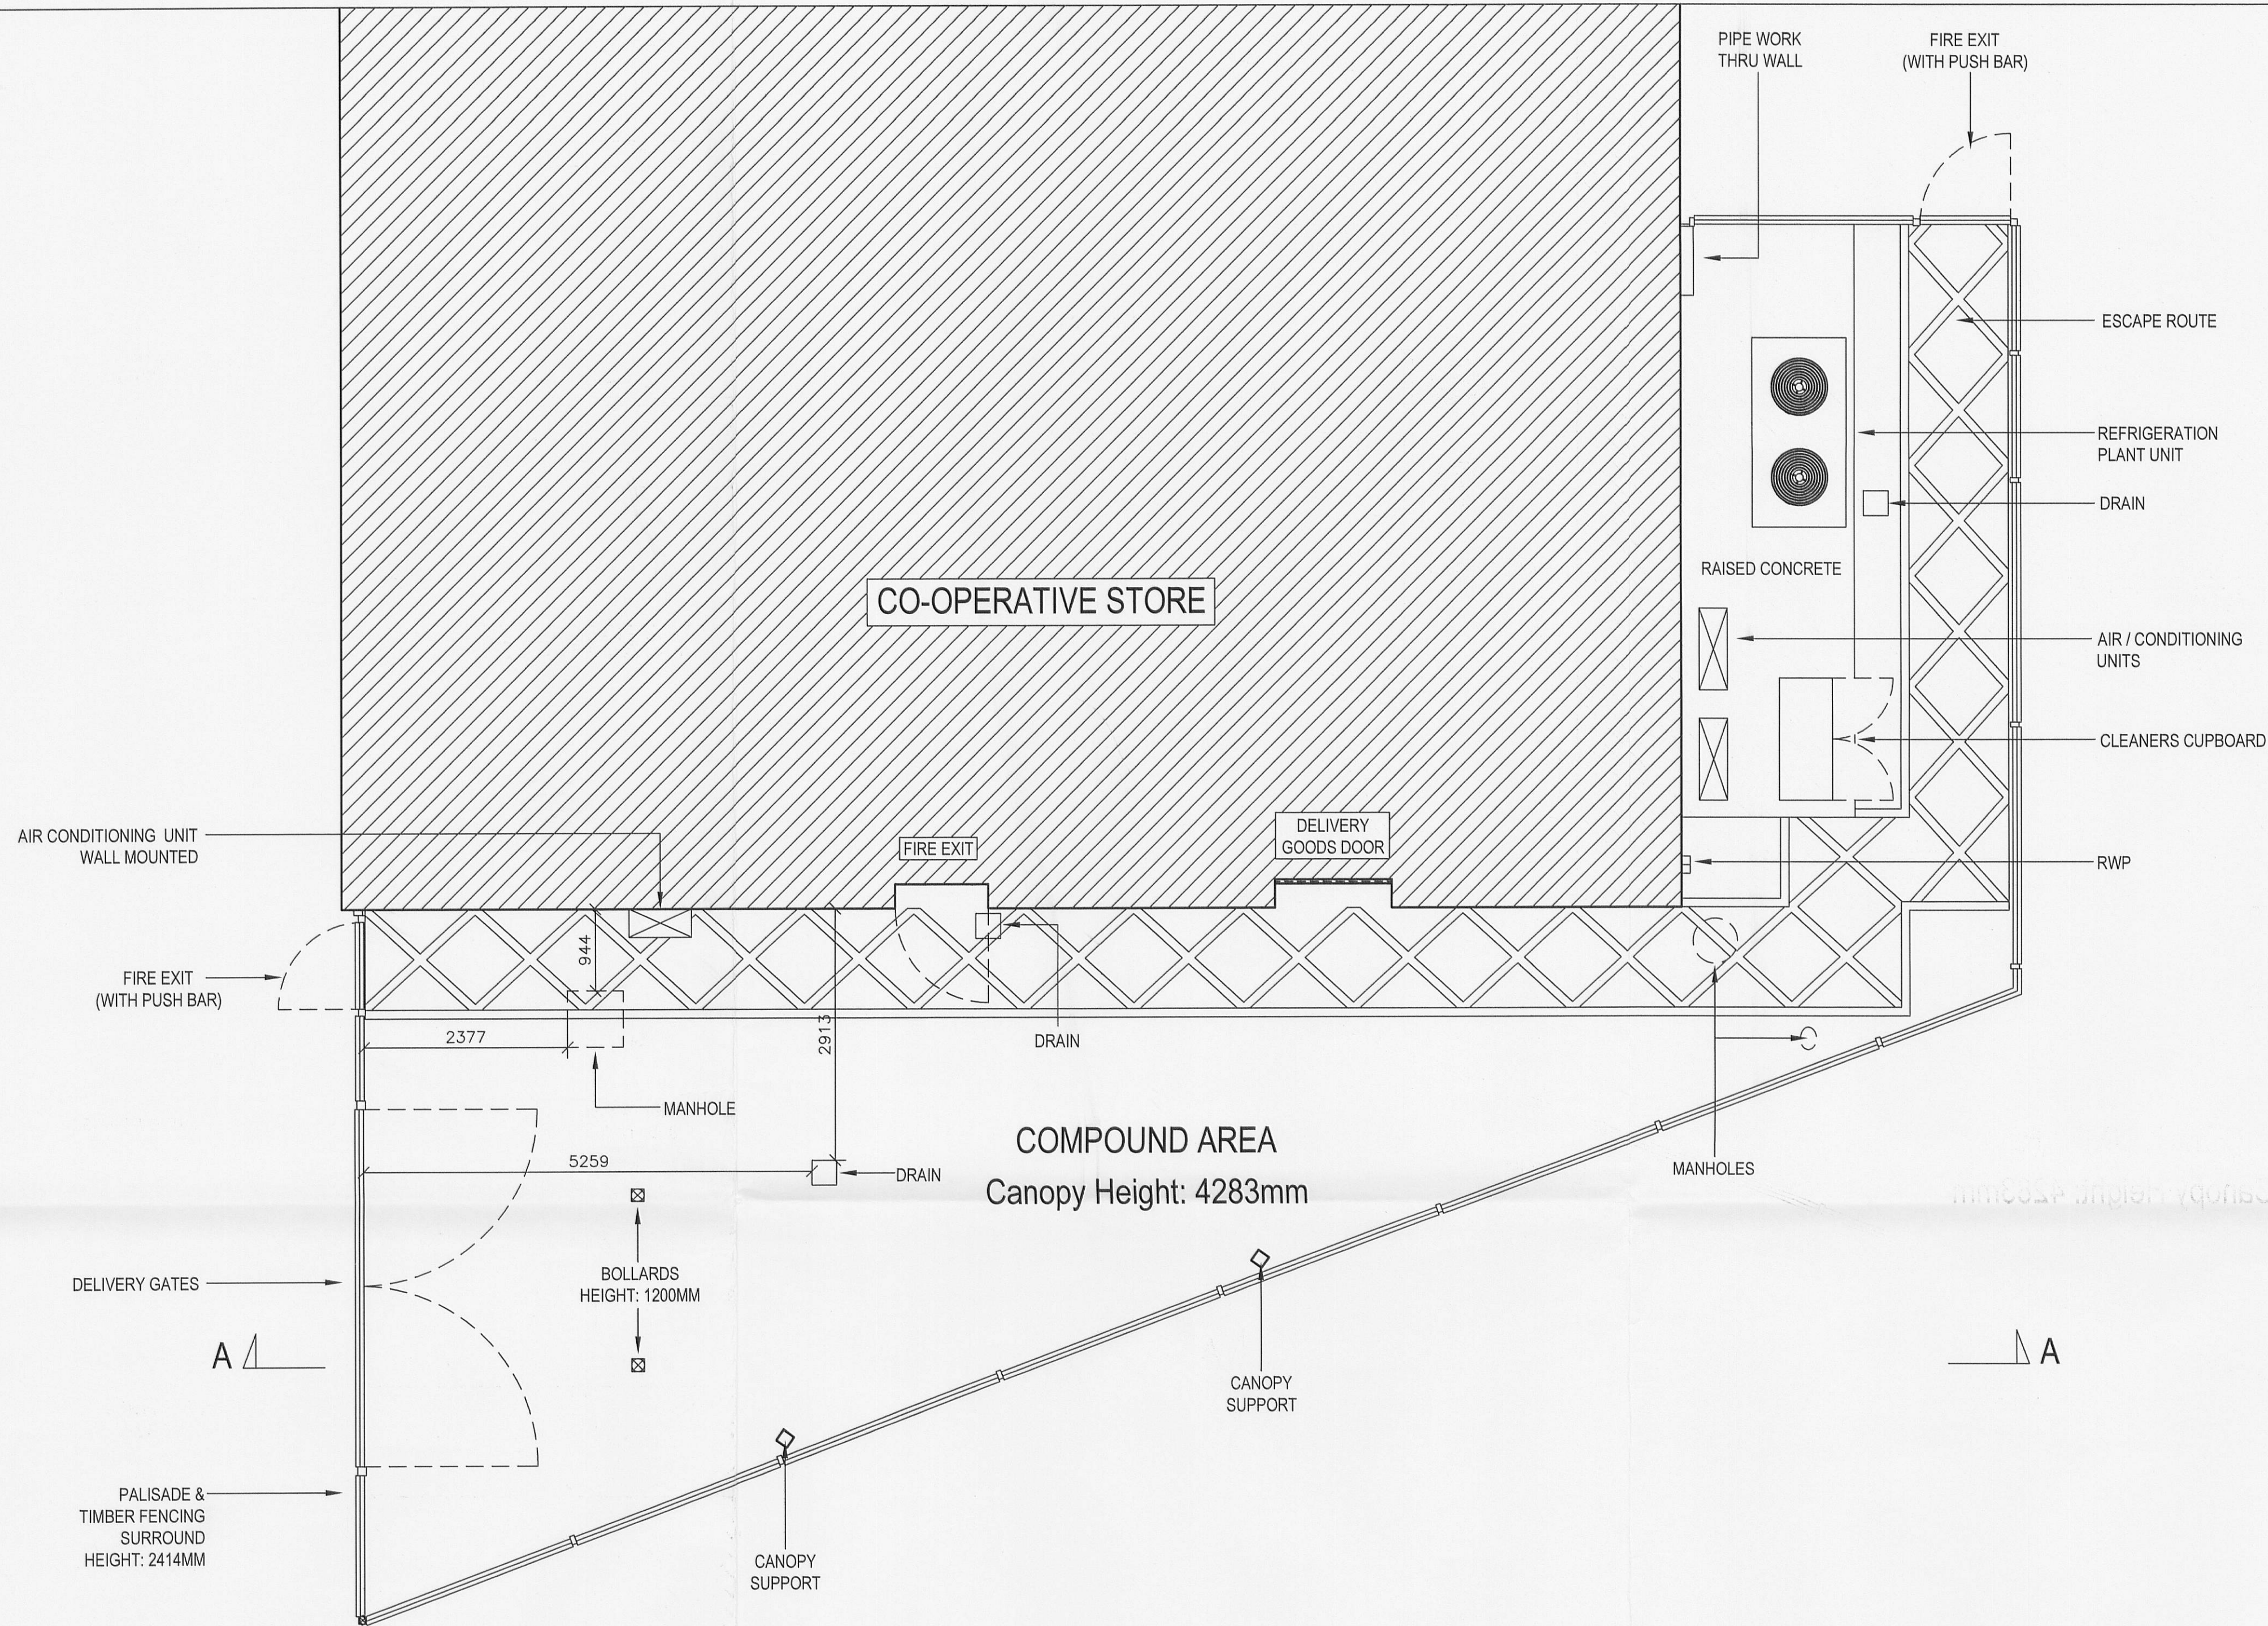

DRAWING NOTES

Please note: These drawings are for planning purposes only and should not be used for construction.

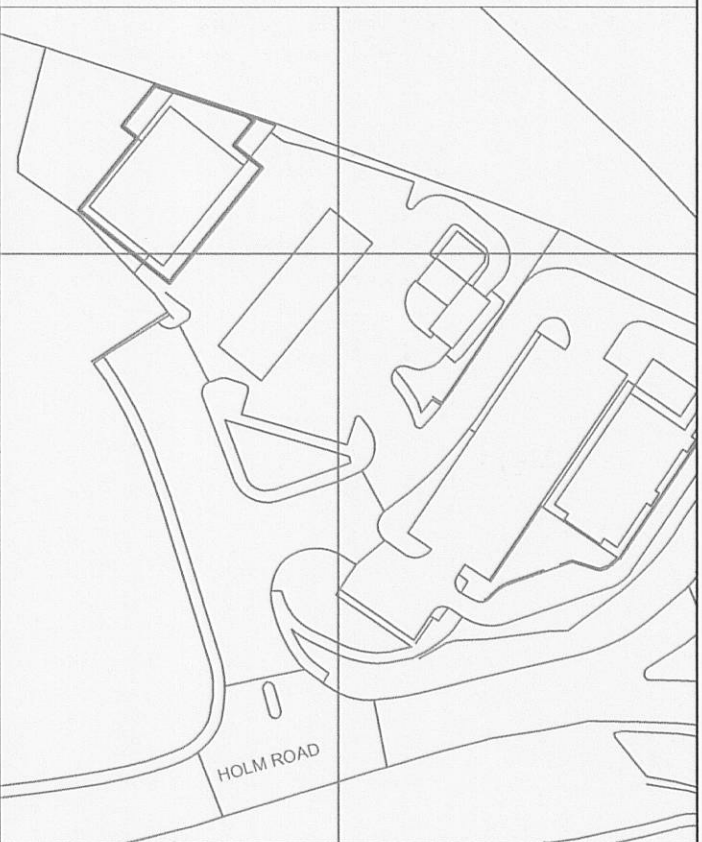

320120194P

PLANNING

REV.	DESCRIPTION	BY	DATE

CLIENT: Co-operative Group

PROJECT: CLITHEROE

ADDRESS: Co-operative Store
Barrow Service Station
Whalley Road
Clitheroe, Lancs
BB7 9WF

TITLE: EXISTING COMPOUND -
PLAN & ELEVATION LAYOUTS

DRAWN BY: RH SCALE: 1:50 @A1 DRAWN DATE: 20/02/12 REVISED DATE:

CHECKED: RM

DRG NO: CLIT-001-001-01

REV: