



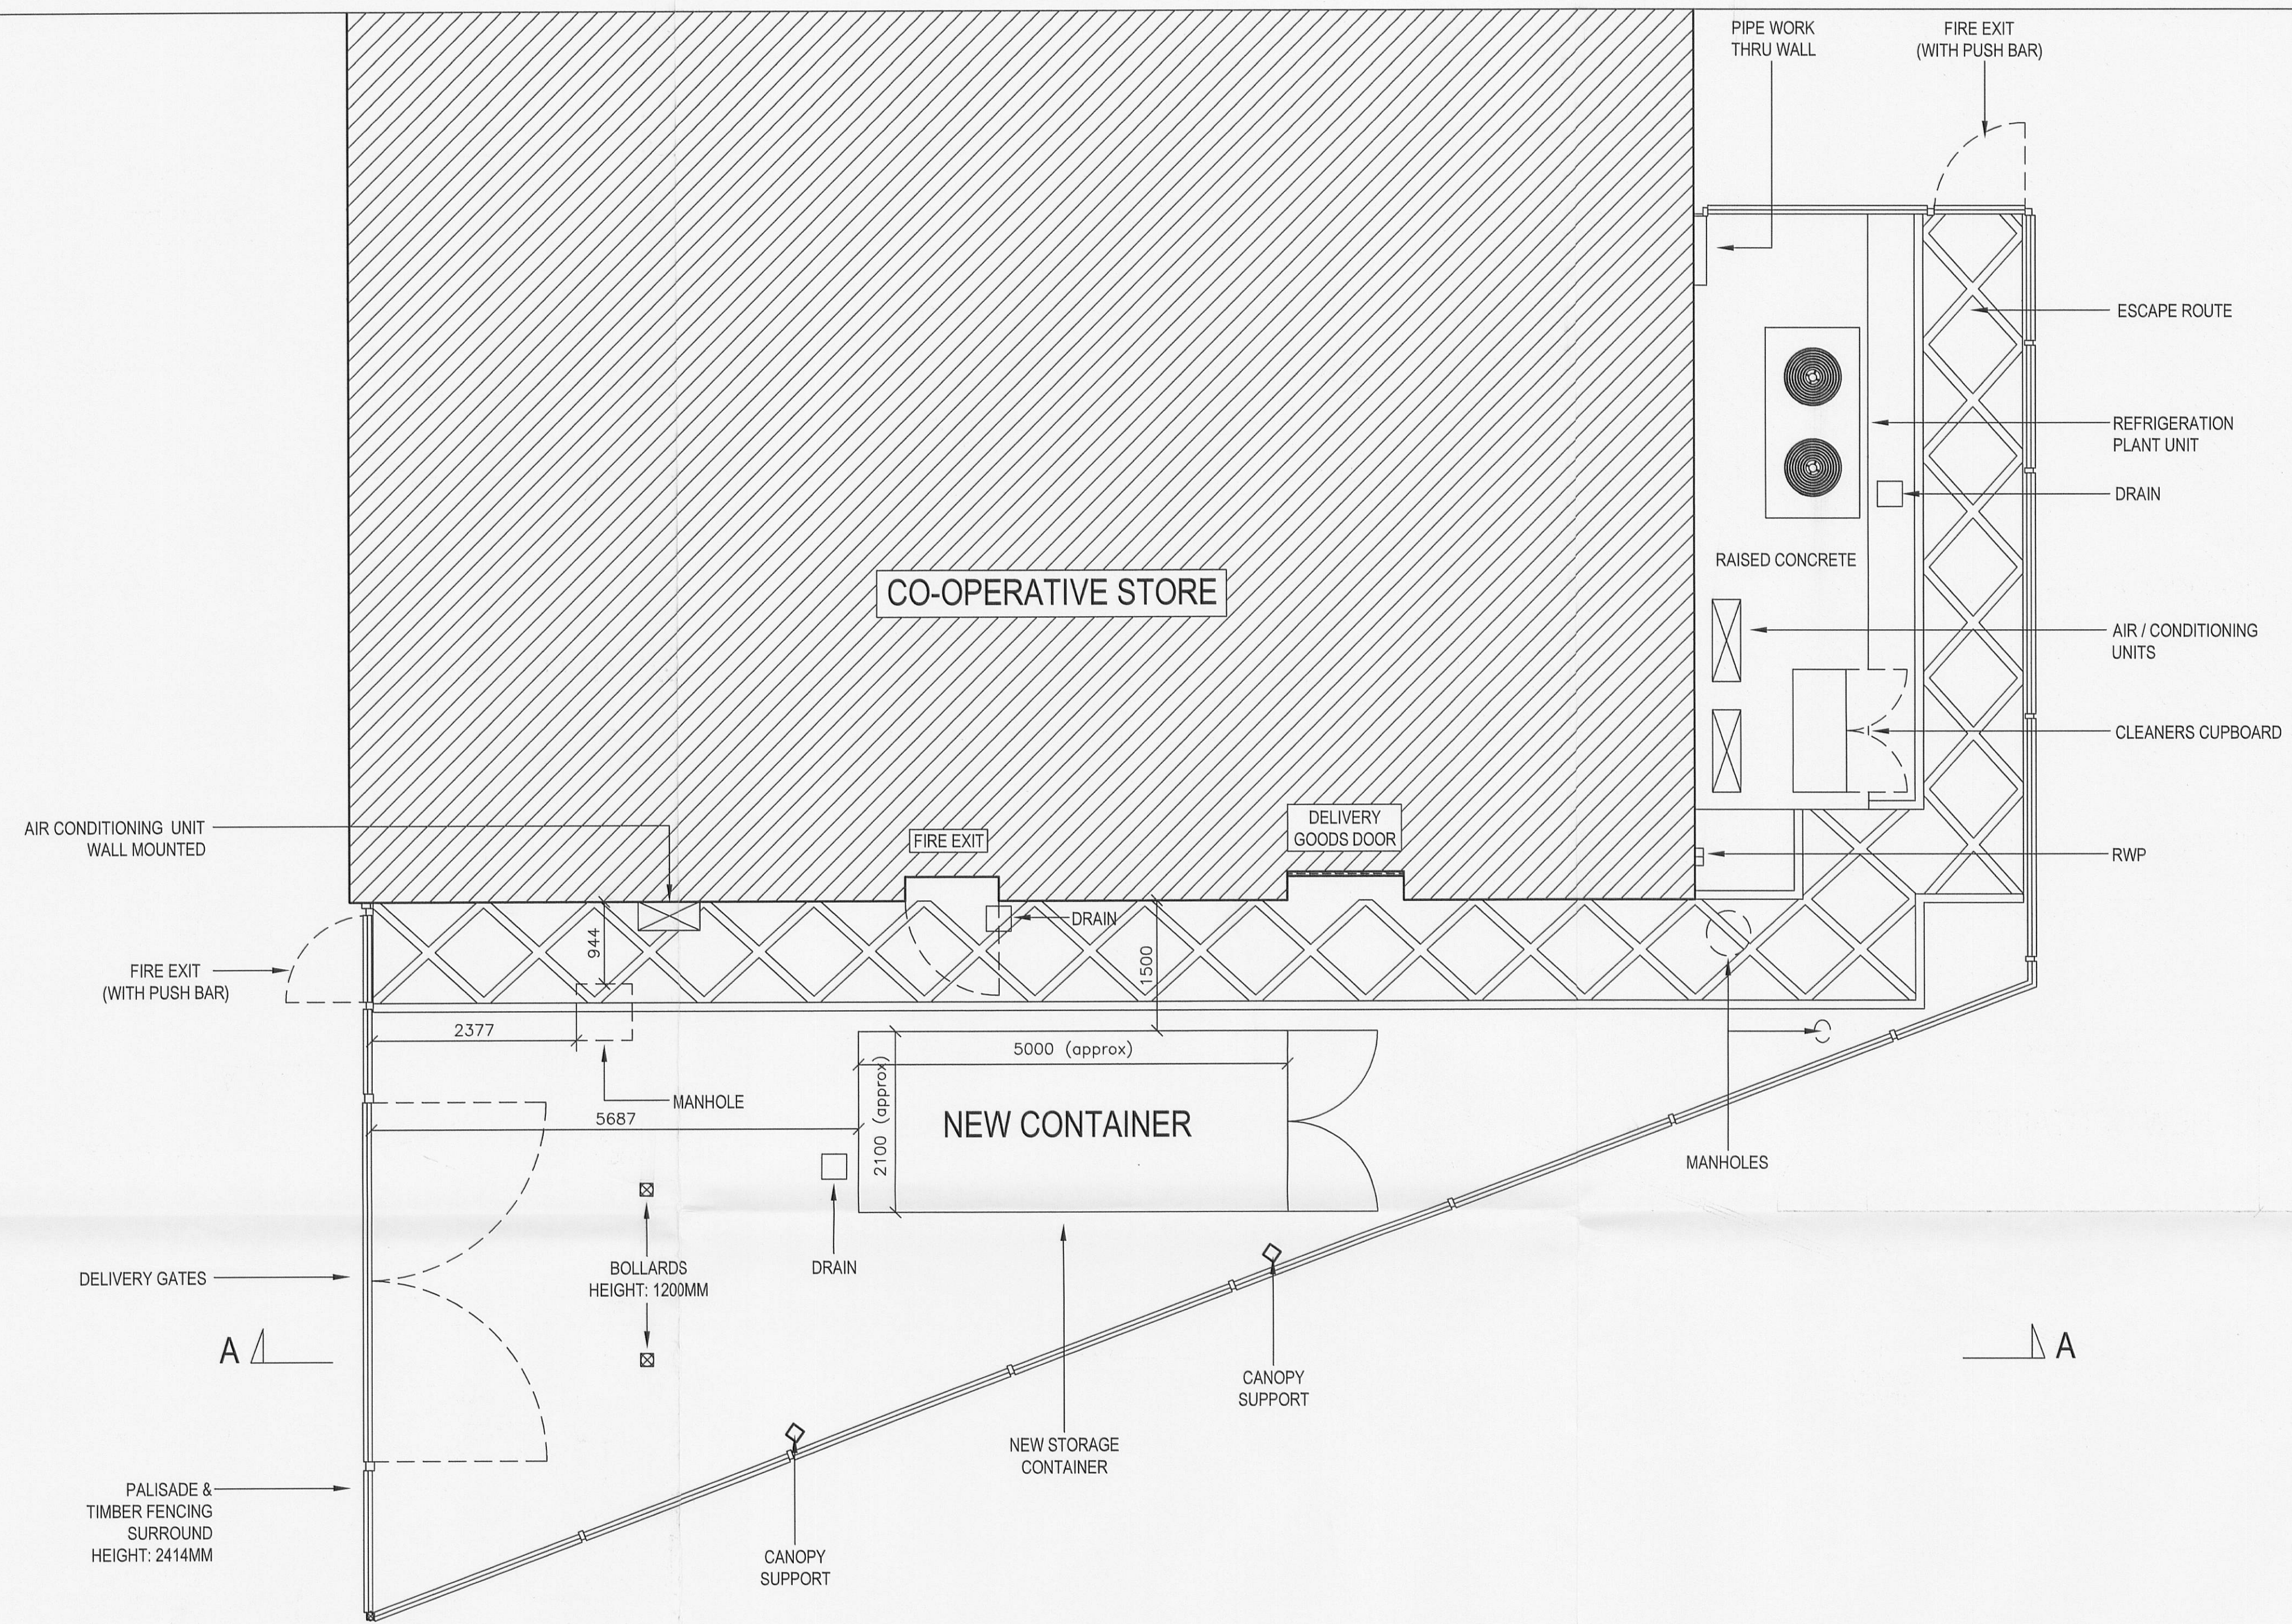


PROPOSED PLAN LAYOUT

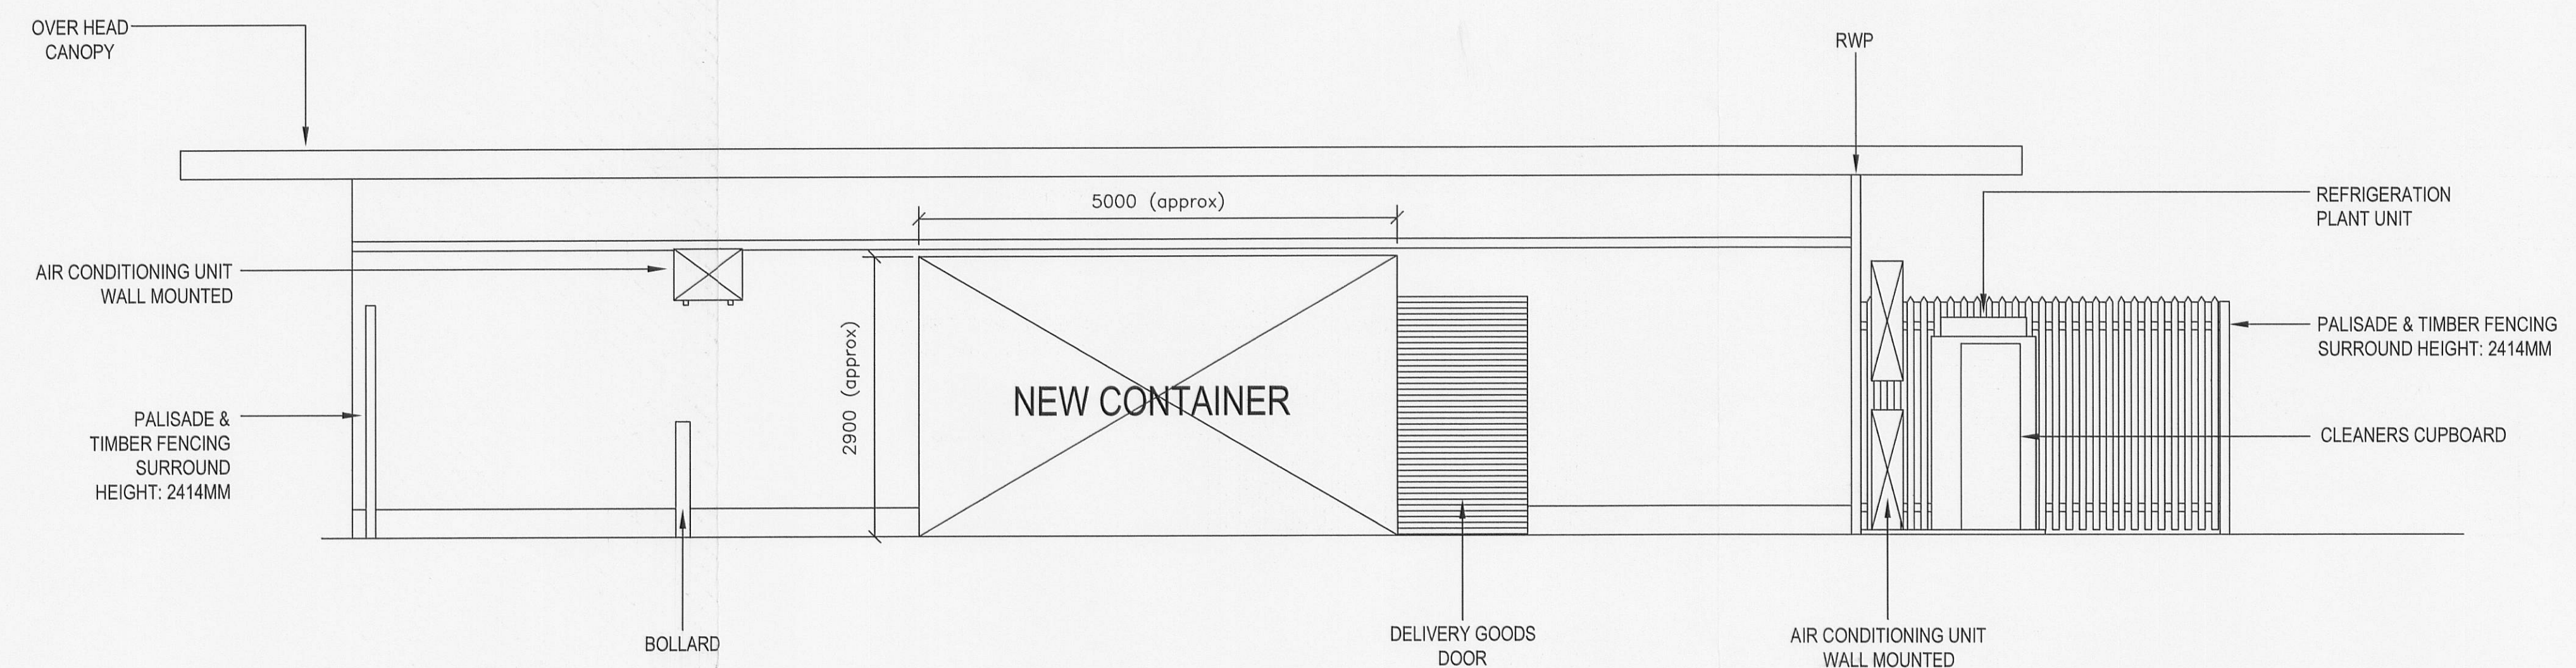

DRAWING NOTES

Please note: These drawings are for planning purposes only and should not be used for construction.

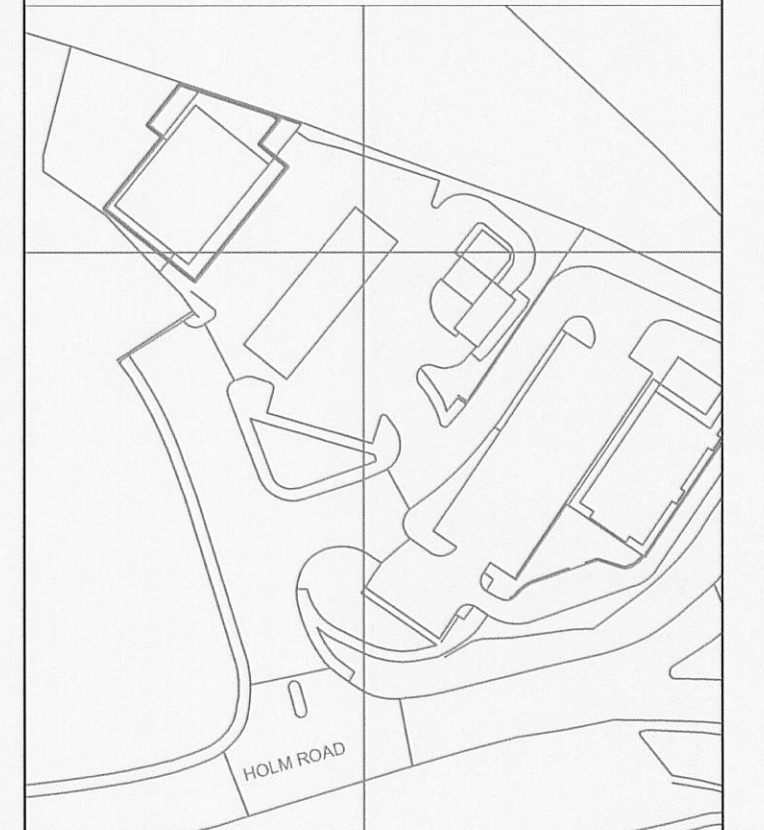

320120194P

PLANNING

REV	DESCRIPTION	BY	DATE

REV	DESCRIPTION	BY	DATE
CLIENT:		Co-operative Group	
PROJECT:		CLITHEROE	
ADDRESS:		Co-operative Store Barrow Service Station Whalley Road Clitheroe, Lancs BB7 9WF	
TITLE:		PROPOSED COMPOUND - PLAN & ELEVATION LAYOUTS	
DRAWN BY:	SCALE:	DRAWN DATE:	REVISED DATE:
RH CHECKED: RM	1:50 @A1	20/02/12	.
DRG NO:			REV:
CLIT-001-001-02			