

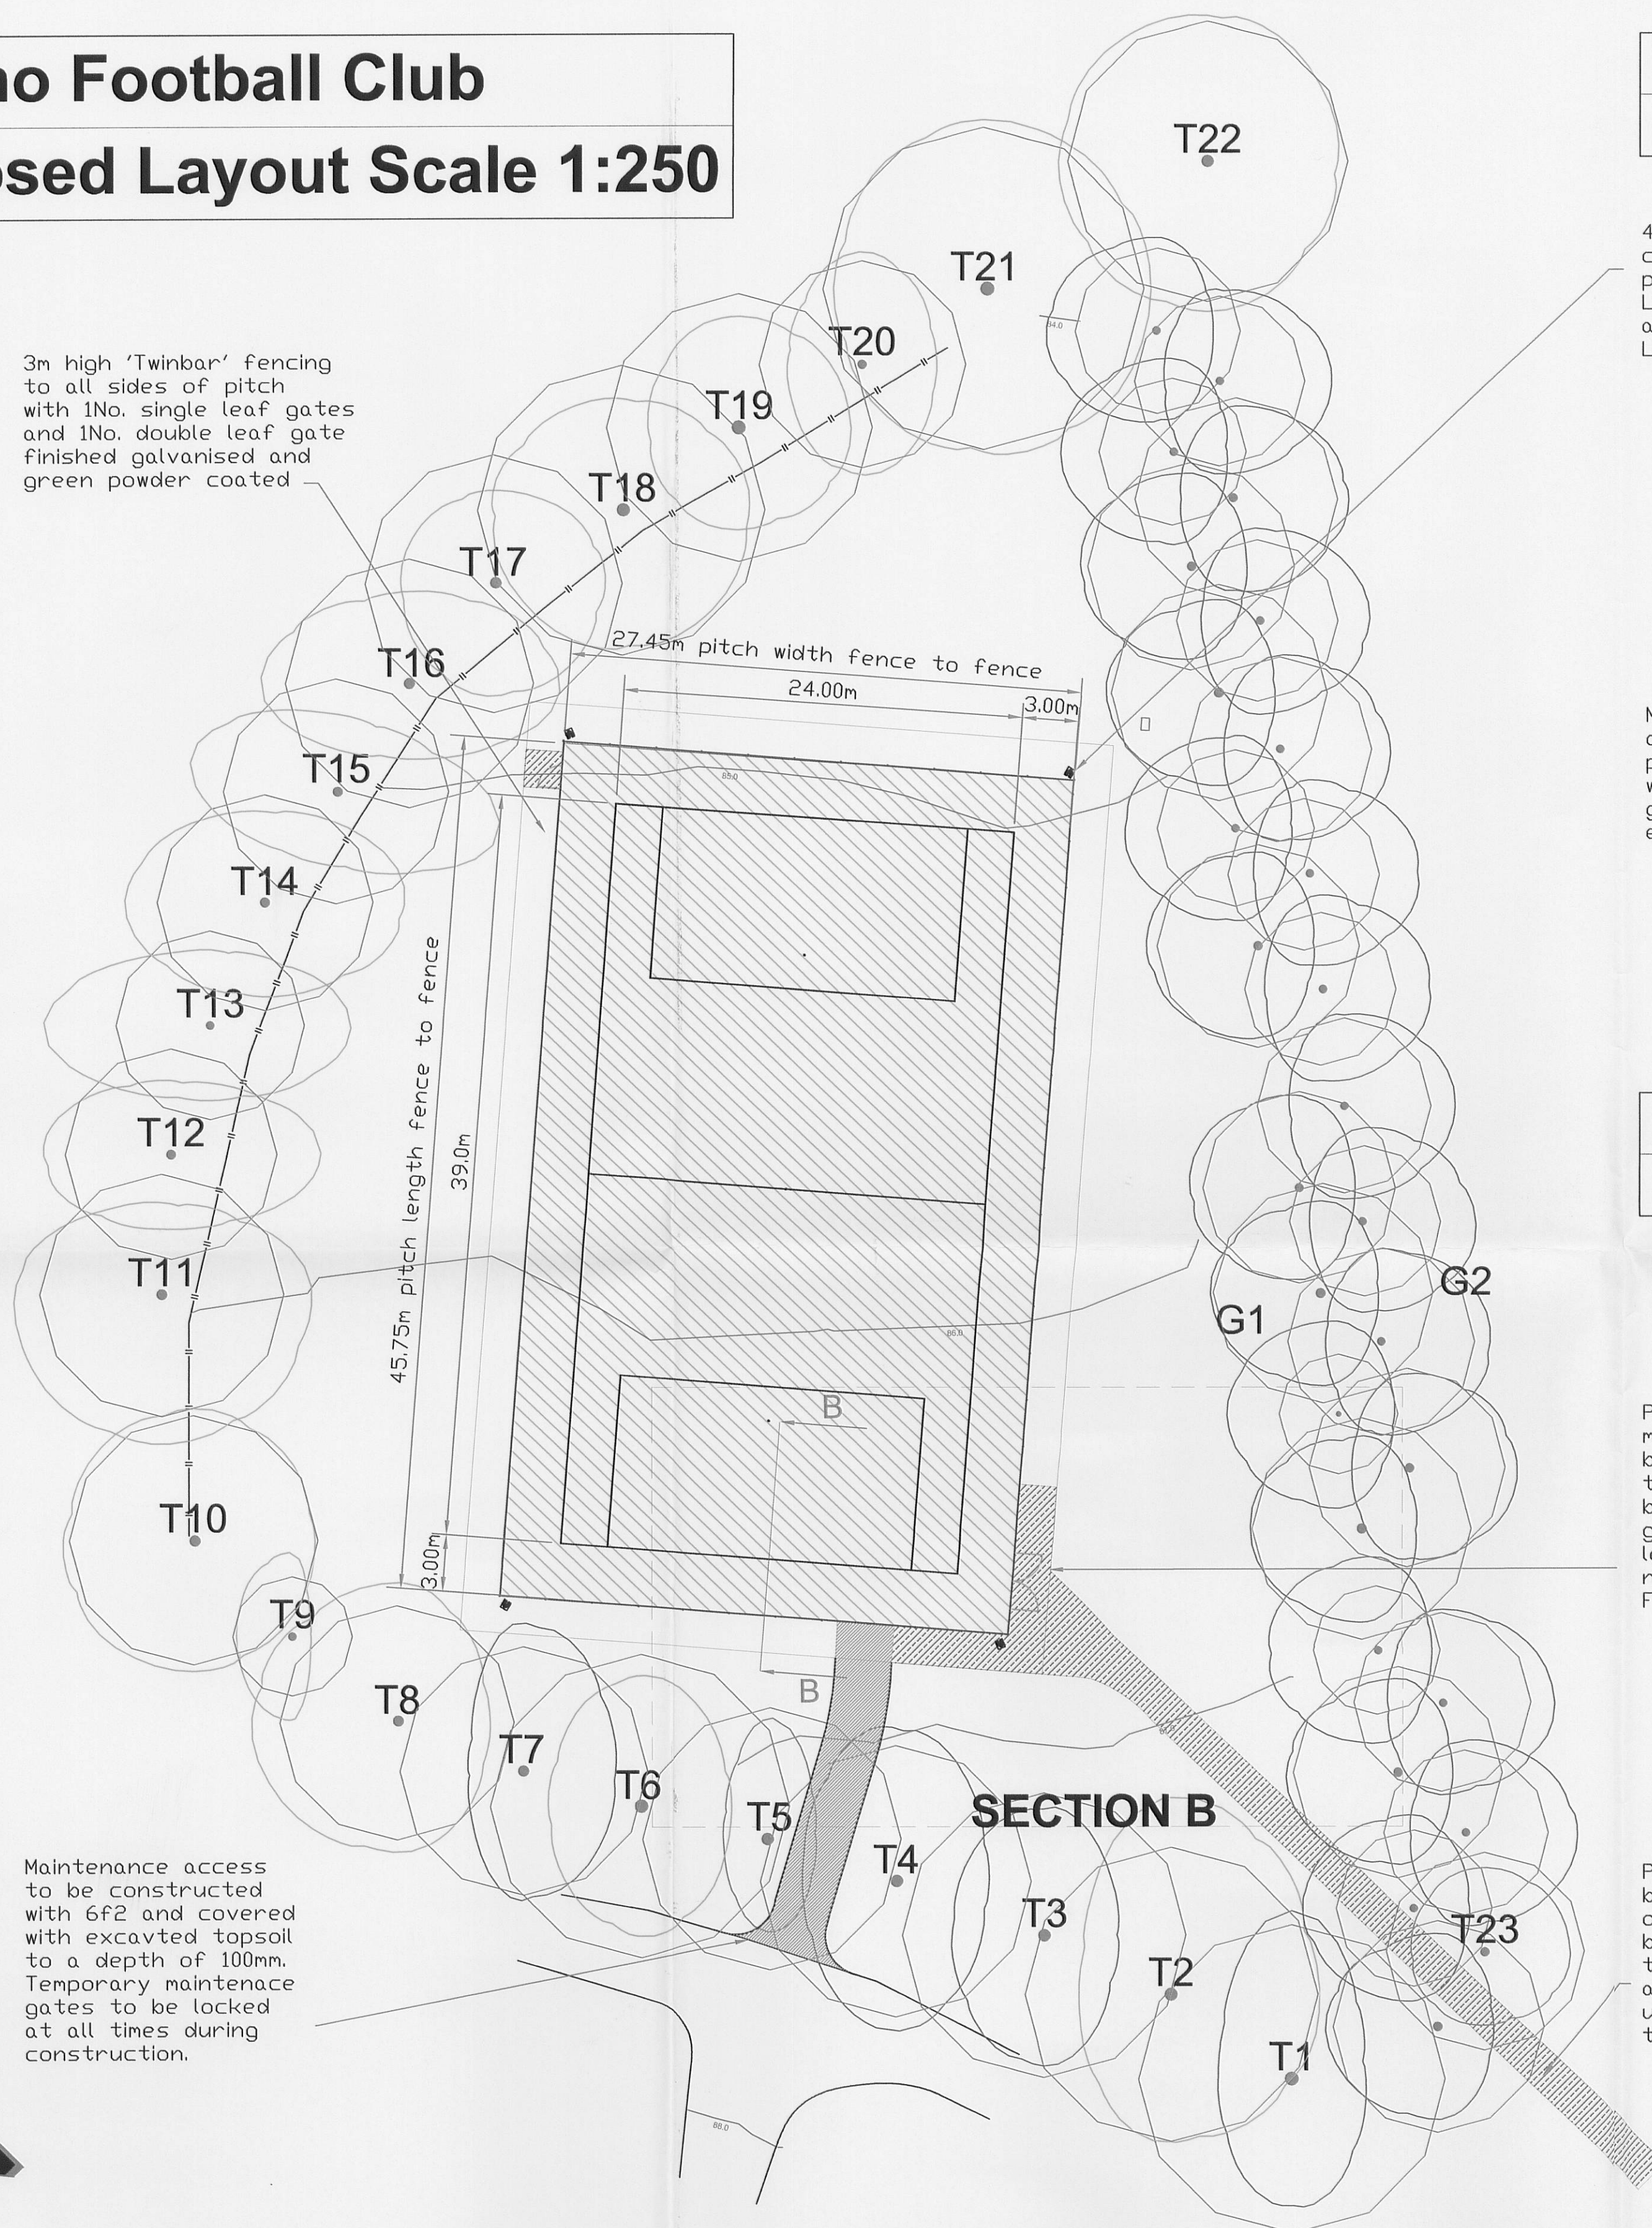


Langho Football Club
Proposed Layout Scale 1:250

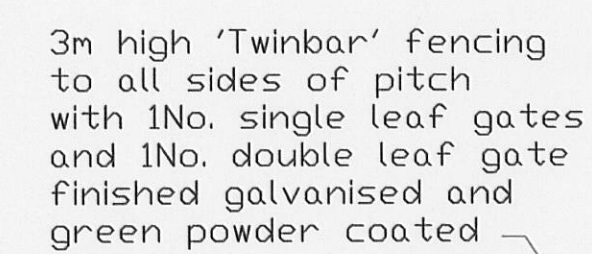


Maintenance access to be constructed with 6f2 and covered with excavated topsoil to a depth of 100mm. Temporary maintenance gates to be locked at all times during construction.

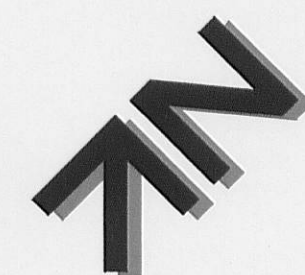

Maintenance Access	
Cross Section A-A	Scale: 1:50

4 No 10m high floodlight columns with lights to provide 200 lux illumination. Light Columns to be supplied and installed by Abacus Lighting

Maintenance access to be cut out of existing profile and constructed with 1:40 fall. 2m before gates is to be flat for easy access to pitch.

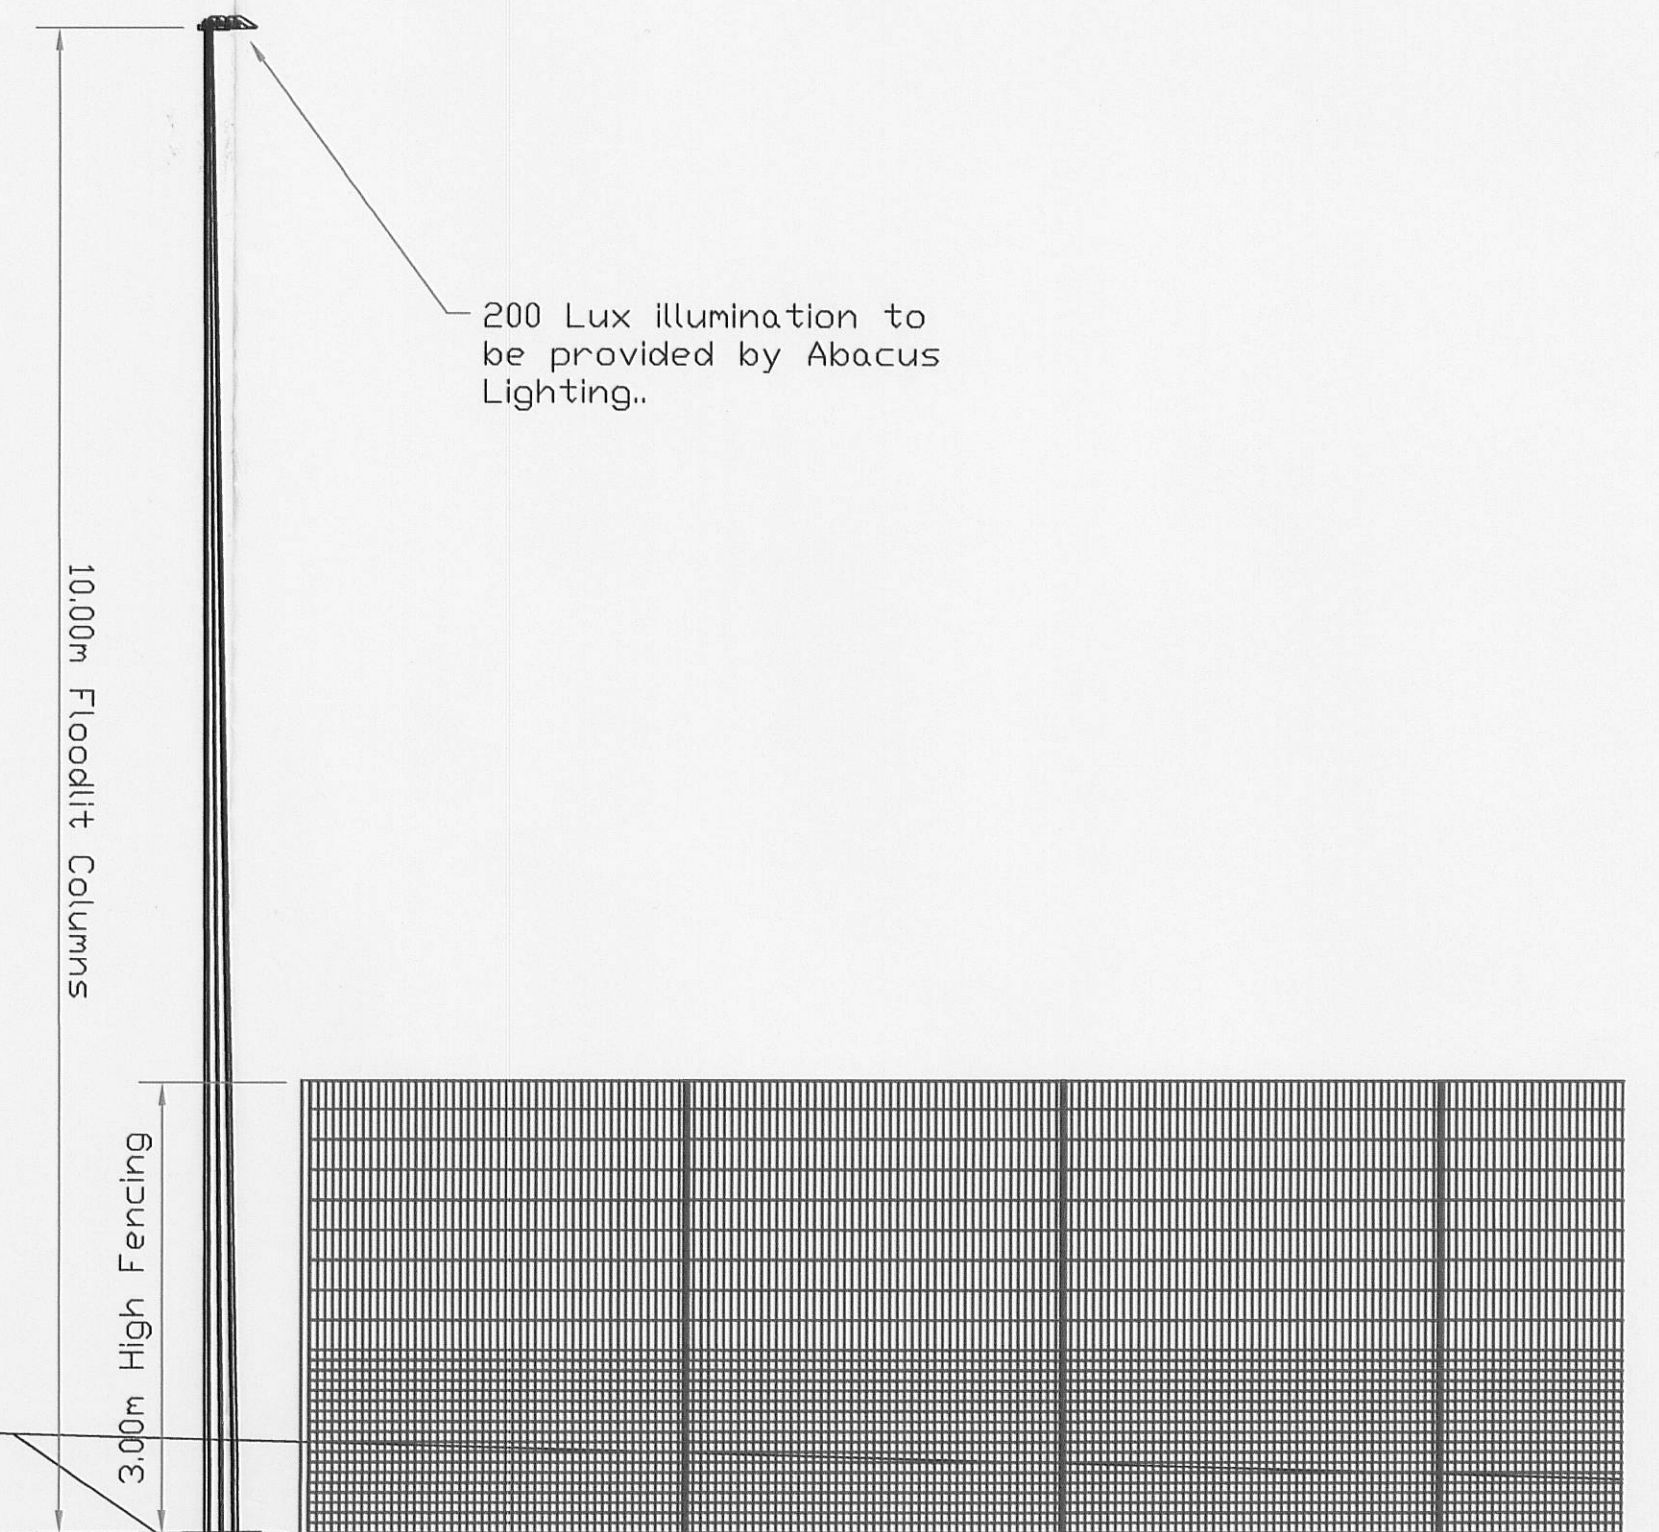

Pedestrian Access	
Section B	Scale: 1:100

Pedestrian / maintenance gate to be 3.0m wide x 2m tall. Infill panel to be placed above gate. Gates to be locked when MUGA is not in use by Langho FC.

Pedestrian access to be constructed with open textured bitmac. Protection of trees to be BS5837 and any digging under tree canopy to be manually dug.



**METCALF DRIVE
ALTHAM INDUSTRIAL ESTATE
ALTHAM
LANCASHIRE BB5 5TU
Tel: 01282 777345
Fax: 01282 777654**

PROJECT	LANGHO FOOTBALL CLUB DEWHURST ROAD, LANGHO, BB6 8AF
---------	--

DRAWING TITLE	LAYOUT PLAN PROPOSED FLOODLIT SYNTHETIC TURF PITCH
---------------	---

DRAWN:	MLS	DATE	16.01.12	SCALE	AS SHOWN
APPROVED	-	DATE	-	FILE NAME	-
DRAWING No: 11336-03-003					REV 0

REVISION	B	-	REVISION	C	-	REVISION	D	-	REVISION	E	-	REVISION	F	-	REVISION	G	-	REVISION	H	-	REVISION	J	-	REVISION	K	-	DRAWING STATUS	CONFIDENTIAL					DRAWING TITLE									
-			-			-			-			-			-			-			-			-			PRELIMINARY	THIS DRAWING & THE INFORMATION CONTAINED THEREIN IS CONFIDENTIAL COPYRIGHT & THE EXCLUSIVE PROPERTY OF THORNTON CONTRACTS LTD, WHO OWN & MAINTAIN ALL MASTERS. IT MAY NOT BE REPRODUCED WITHOUT THE WRITTEN PERMISSION OF THORNTON CONTRACTS LTD OR ITS AGENT. REFER TO THORNTON CONTRACTS LTD FOR CONDITIONS & PROVISION OF DRAWINGS, INCLUDING DISC COPIES.										LAYOUT PLAN PROPOSED FLOODLIT SYNTHETIC TURF PITCH				
DRAWN		MLS		DATE		16.01.12		SCALE		AS SHOWN		APPROVED		-		DATE		-		FILE NAME		-		DRAWING No					11336-03-003					REV								
																													0													