


Notes:
1. All work to be carried out in accordance with the relevant current British Standards Codes of Practice.
2. All work and materials shall comply with health and safety legislation.
3. All dimensions are to centre lines unless specified otherwise.
6. Do not scale off the drawings. A1 sheet only.

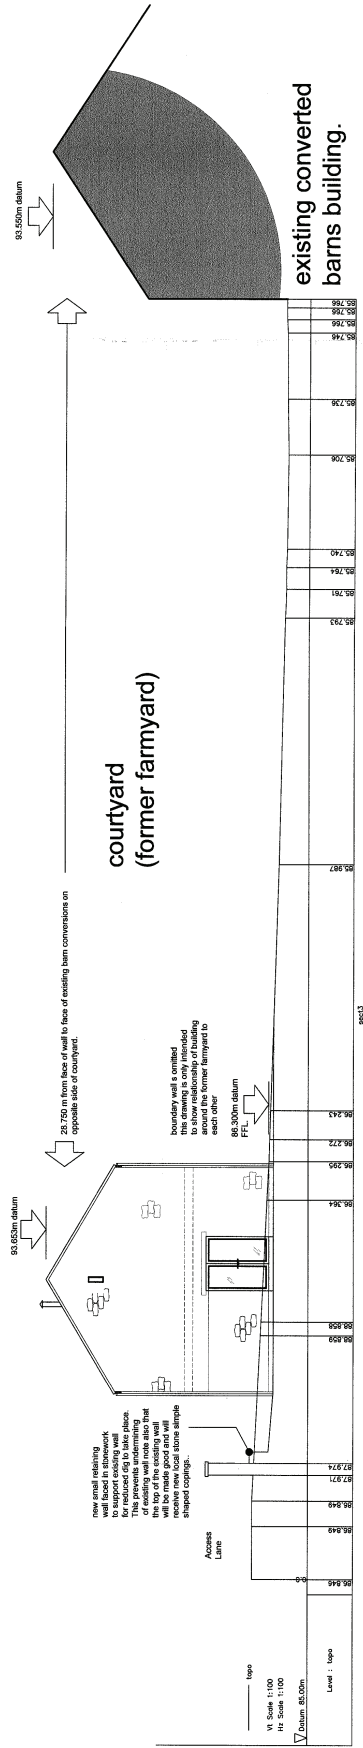


Section B-B' 1:100

existing cottages
owned by applicant


proposed holiday
cottages

97.200m datum

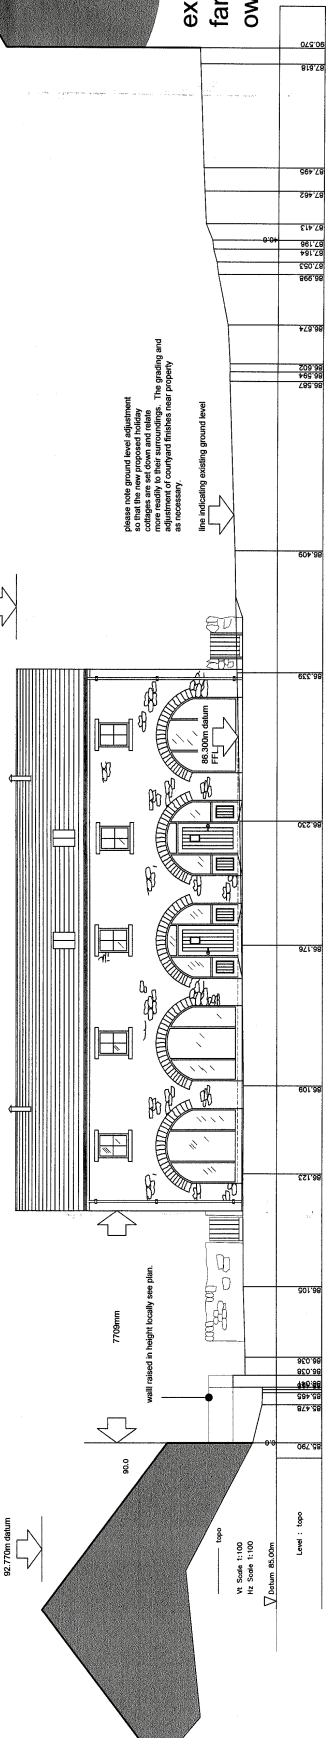

Ribble Valley Borough Council
Town and Country Planning Act 1990
Granted with Conditions
21 JUN 2017
320120272P

GHA
Project: Proposed Holiday Cottages at
Standen Hey, Whalley Road
Clitheroe

Drawn by: J. E. Compston
Date: 15.03.12
Sheet: 1 of 1