


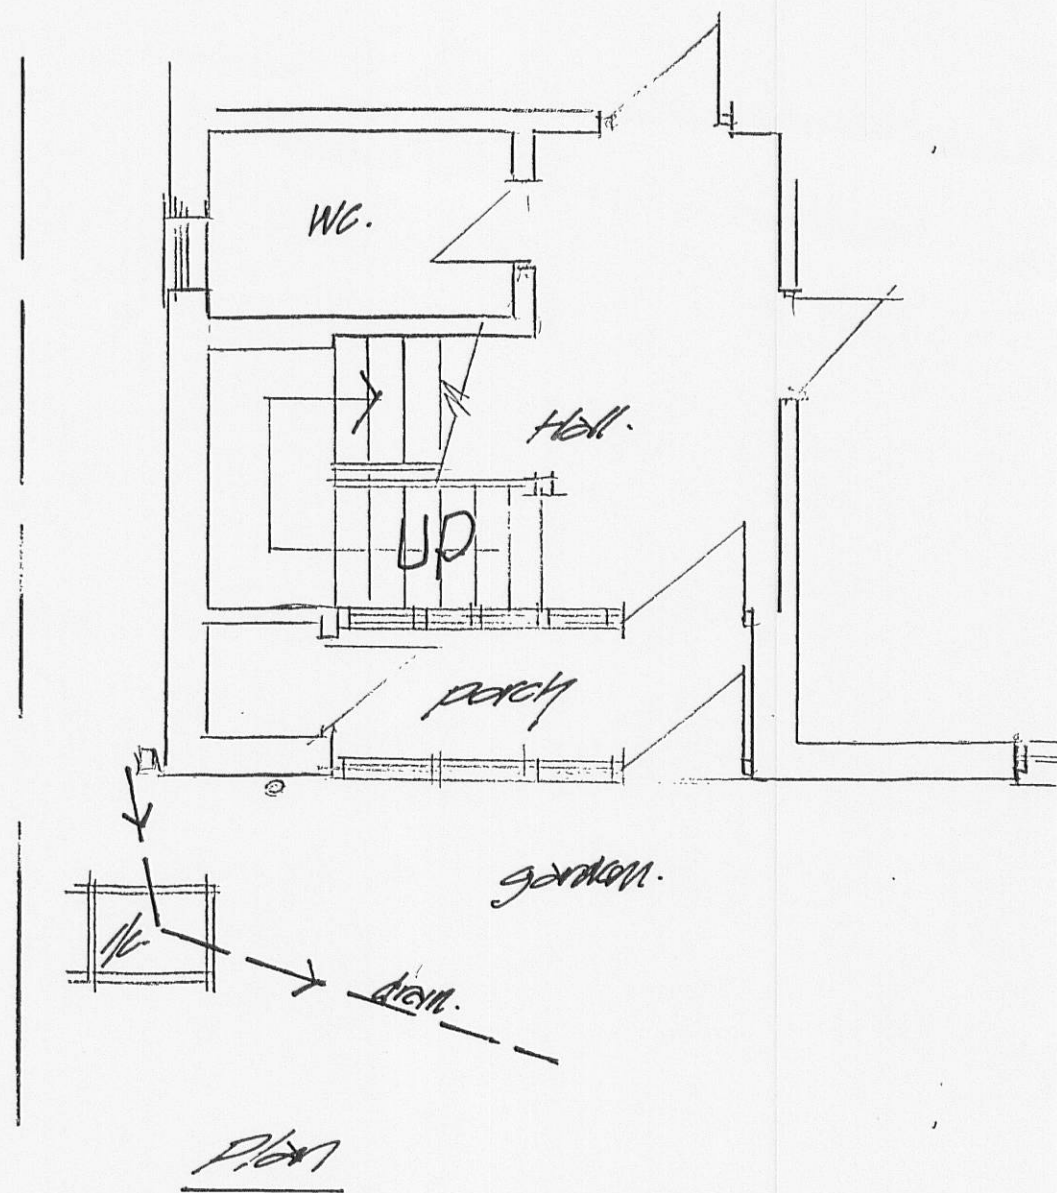


W1. UPVC DOUBLE GLAZED.
COLOUR WHITE.
TOP OPENER.


DW1. DOOR WINDOW UNIT.
COLOUR WHITE

NOTES


REMOVE
DOOR/WINDOW FRAME (front entrance).
GLAZED SCREEN. ADJACENT TO STAIRS.
PART DRAWING.

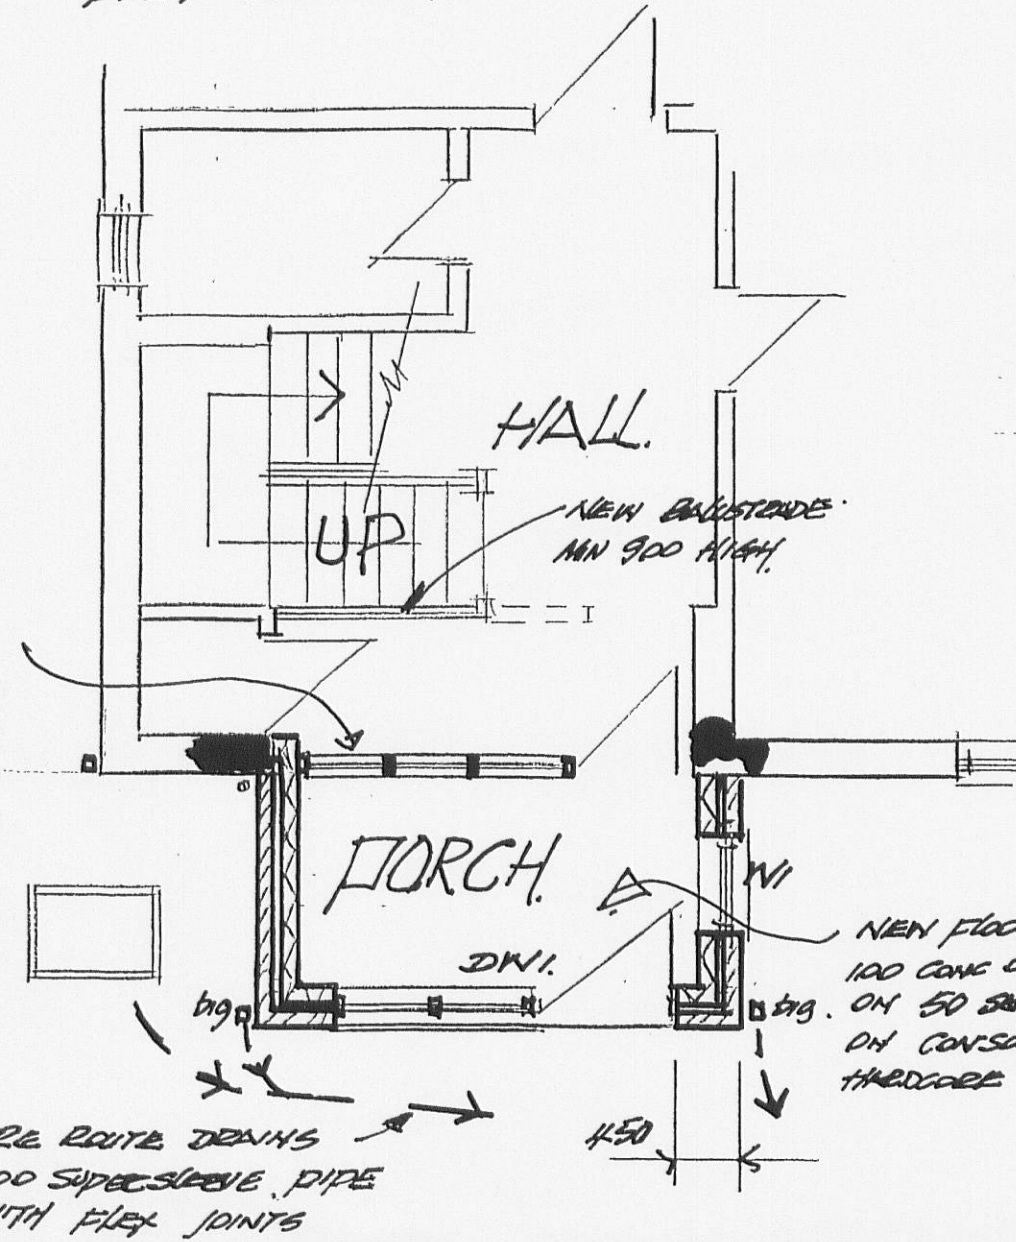

BUILD.
NEW PORCH EXTENSION IN CAVITY B.W.K. KEY TO
EXISTING WALLS & BREAK THRO TO FORM CONT. CAVITIES
OVER KEY. MATCHING FACING B.W.K.
CAVITY 50
MIN 100. 100 THERMOITE WITH 50 CERTEK LINER
AND PLASTER FINISH.
FOOTINGS. CONC BRICK ON 600x150 CONC FOUND.
CAP OFF TOP OF CAVITY WITH BRICK ON EDGE.
FILL IN EDGE OF CAVITY WITH WEAK CONC 225 BELOW
DPC LEVEL
100x50 WALL PLATE STRAPPED TO INNER WALL
FROM OPENINGS FOR DW1 AND W1 WITH INSULATED
DIPS ALL ROUND.
CASTIC LINTELS OVER OPENINGS.

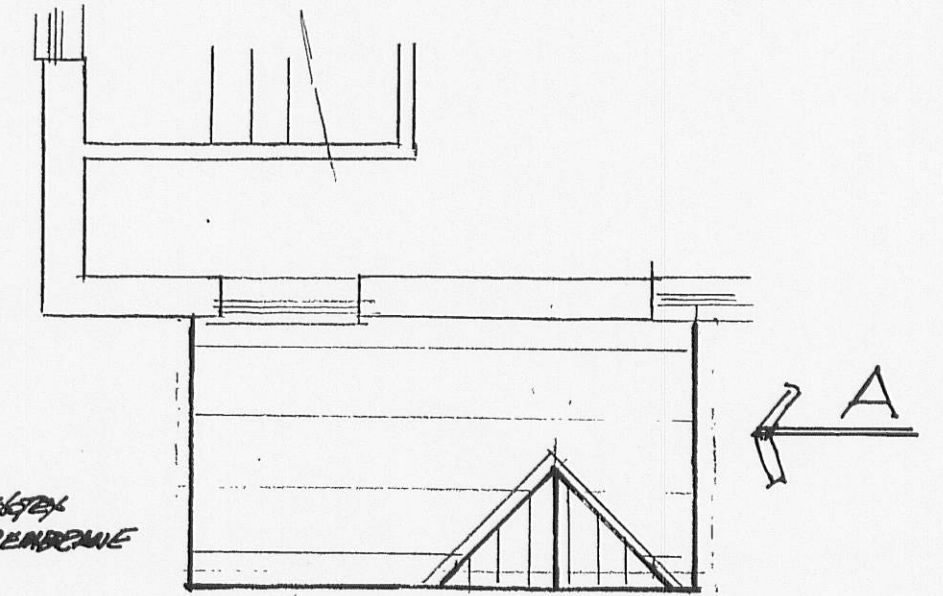

Front Elevation
EXISTING LAYOUT

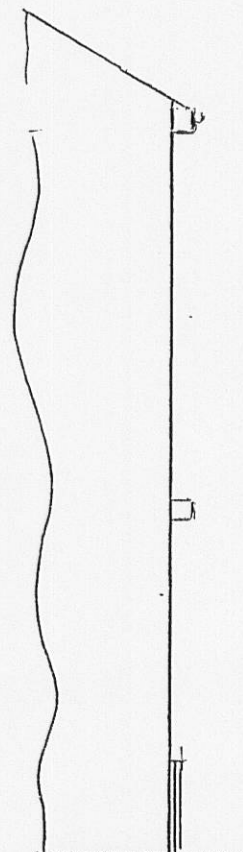

Side Elevation


PLAN GROUND




FRONT ELEVATION

320120296P

PLAN FIRST

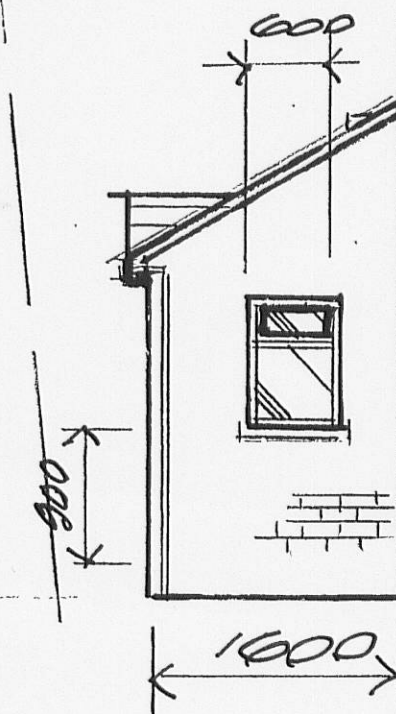

ELEV A

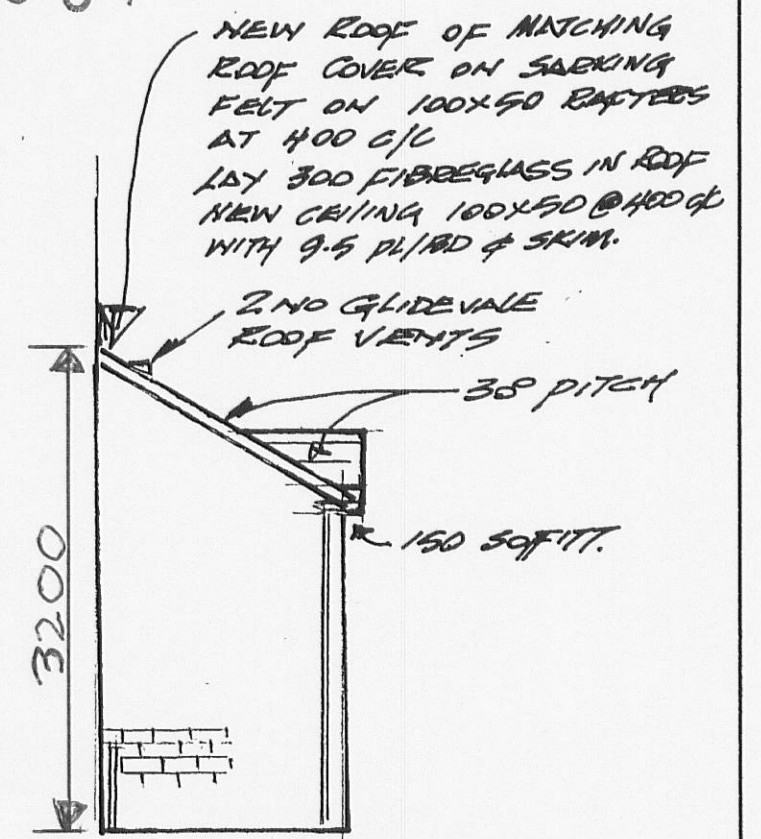

SIDE ELEVATION

PROPOSED FRONT PORCH

22 Southfield Drive West Bradford

MR. WALKER
Scale 1:100, 1:50 4/3/12