



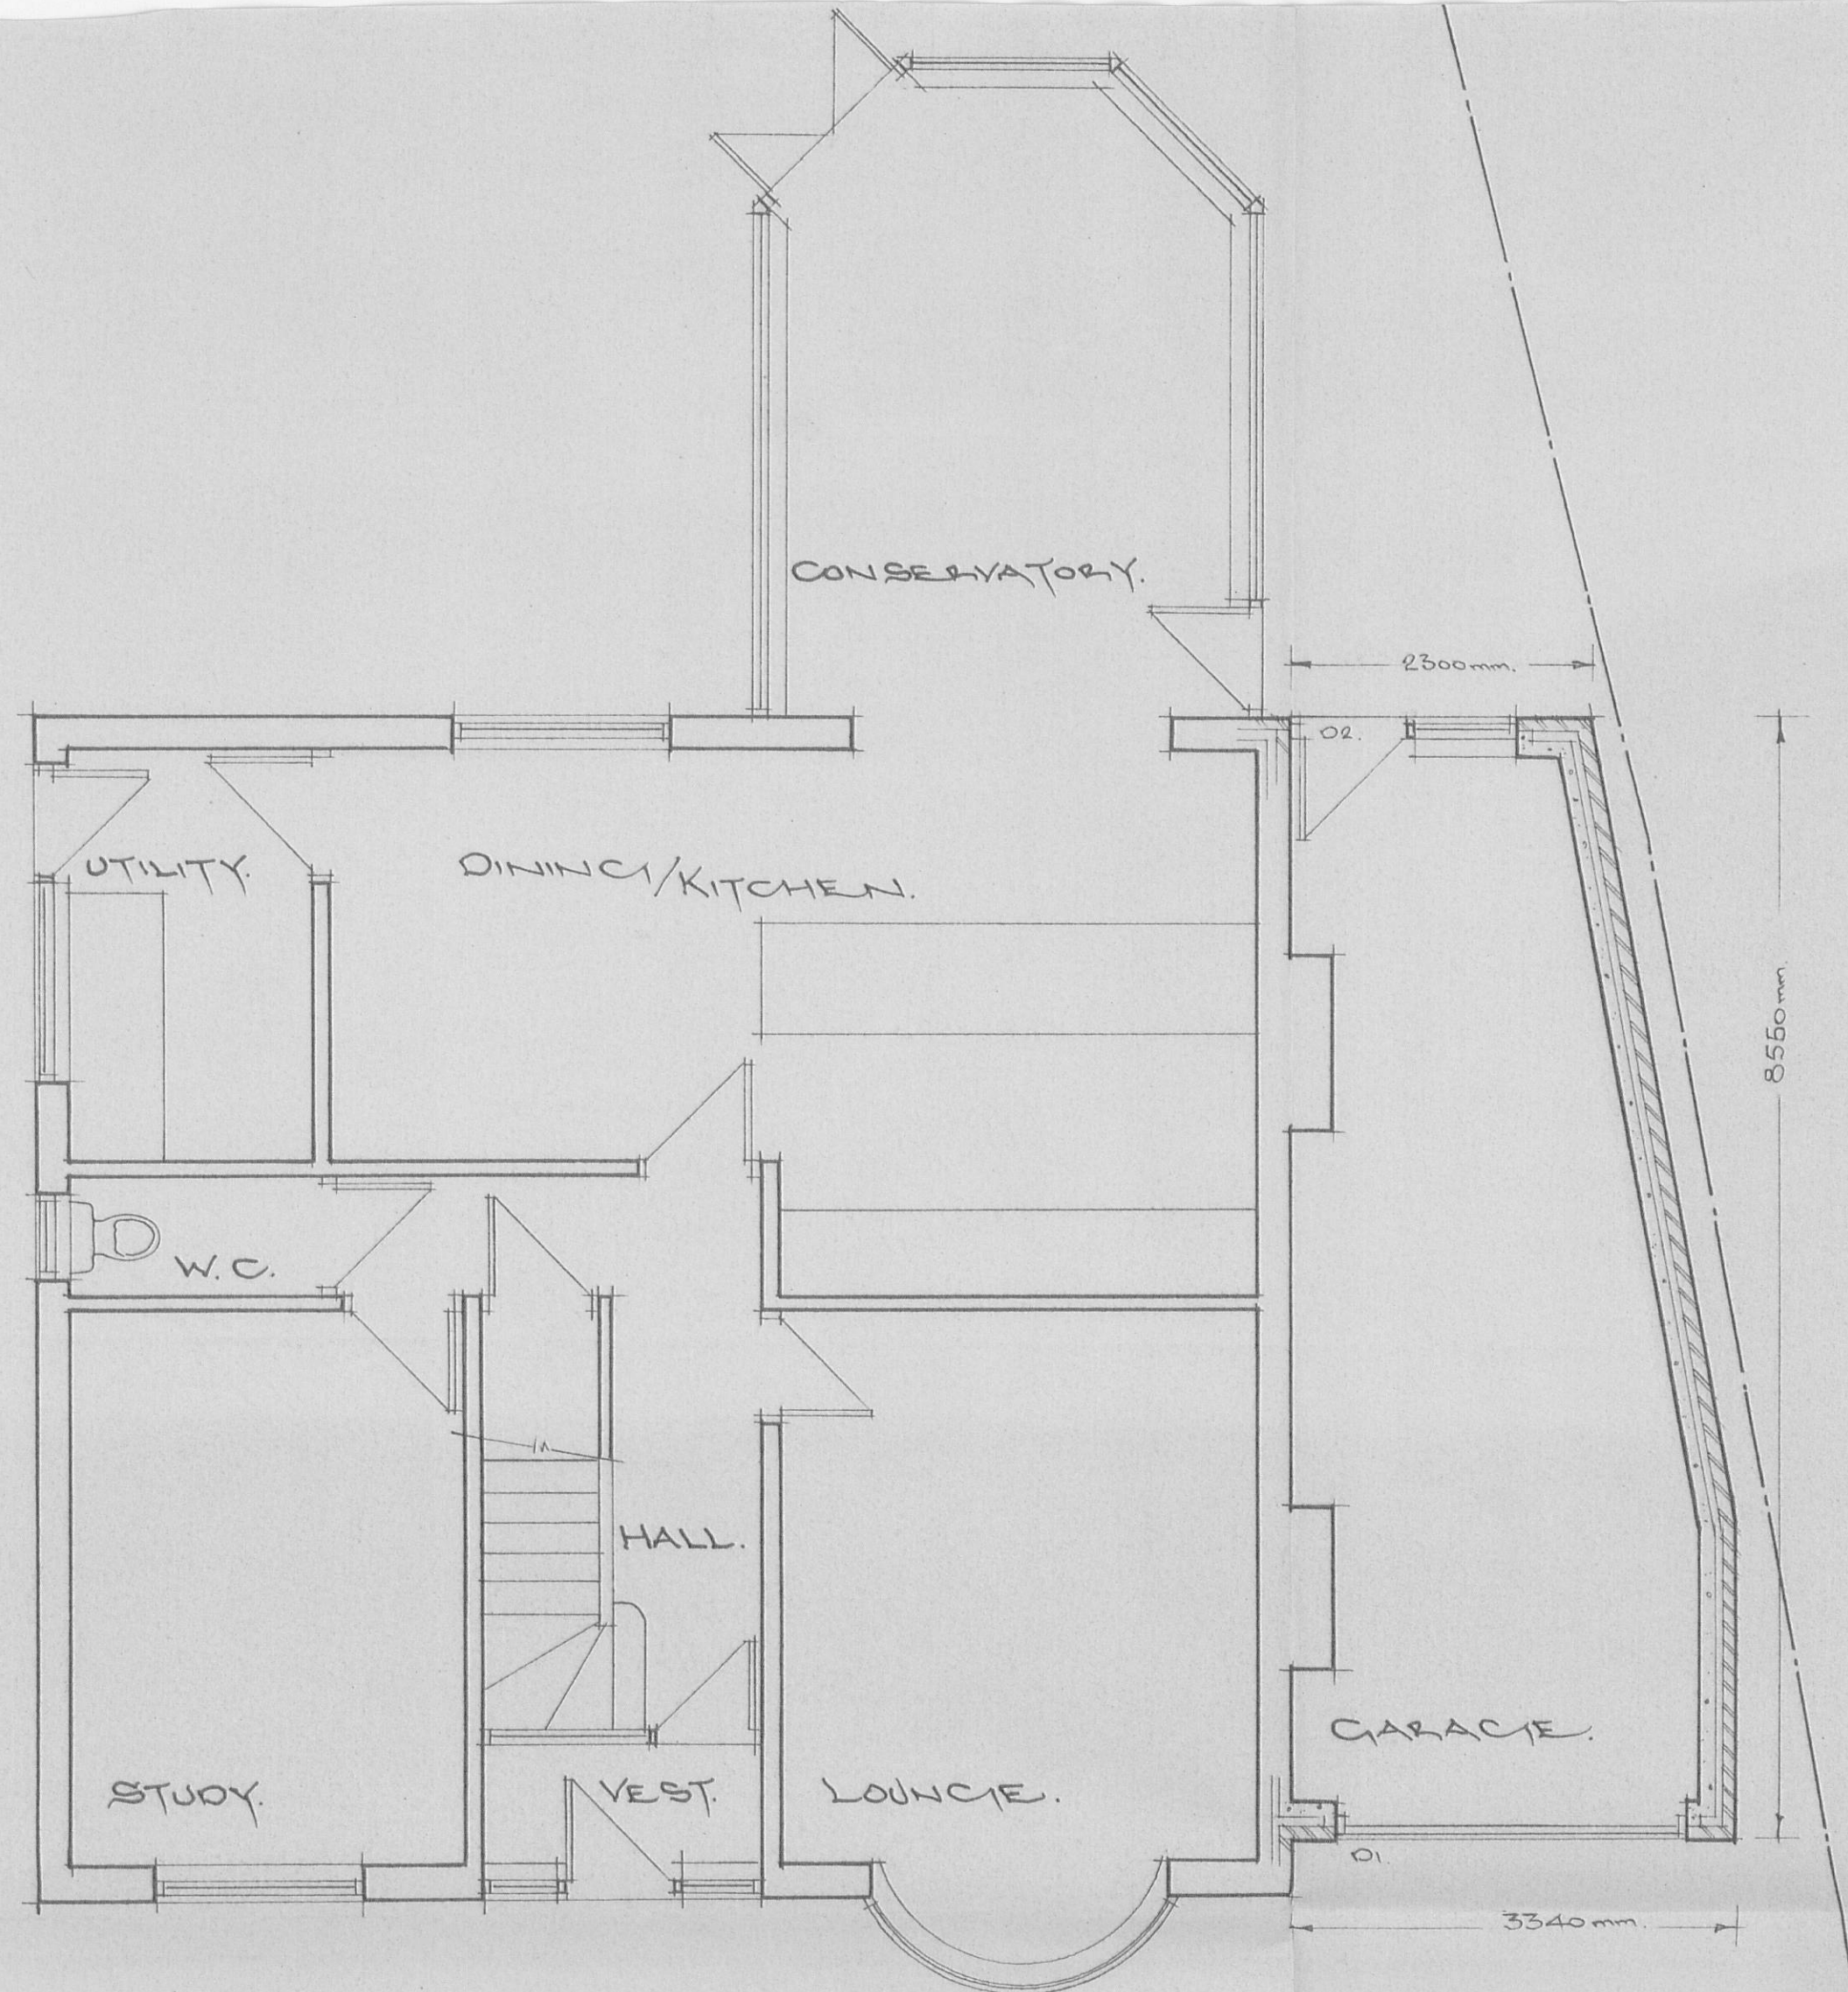

Proposed G. F. plan.


Scale: 1 to 50.

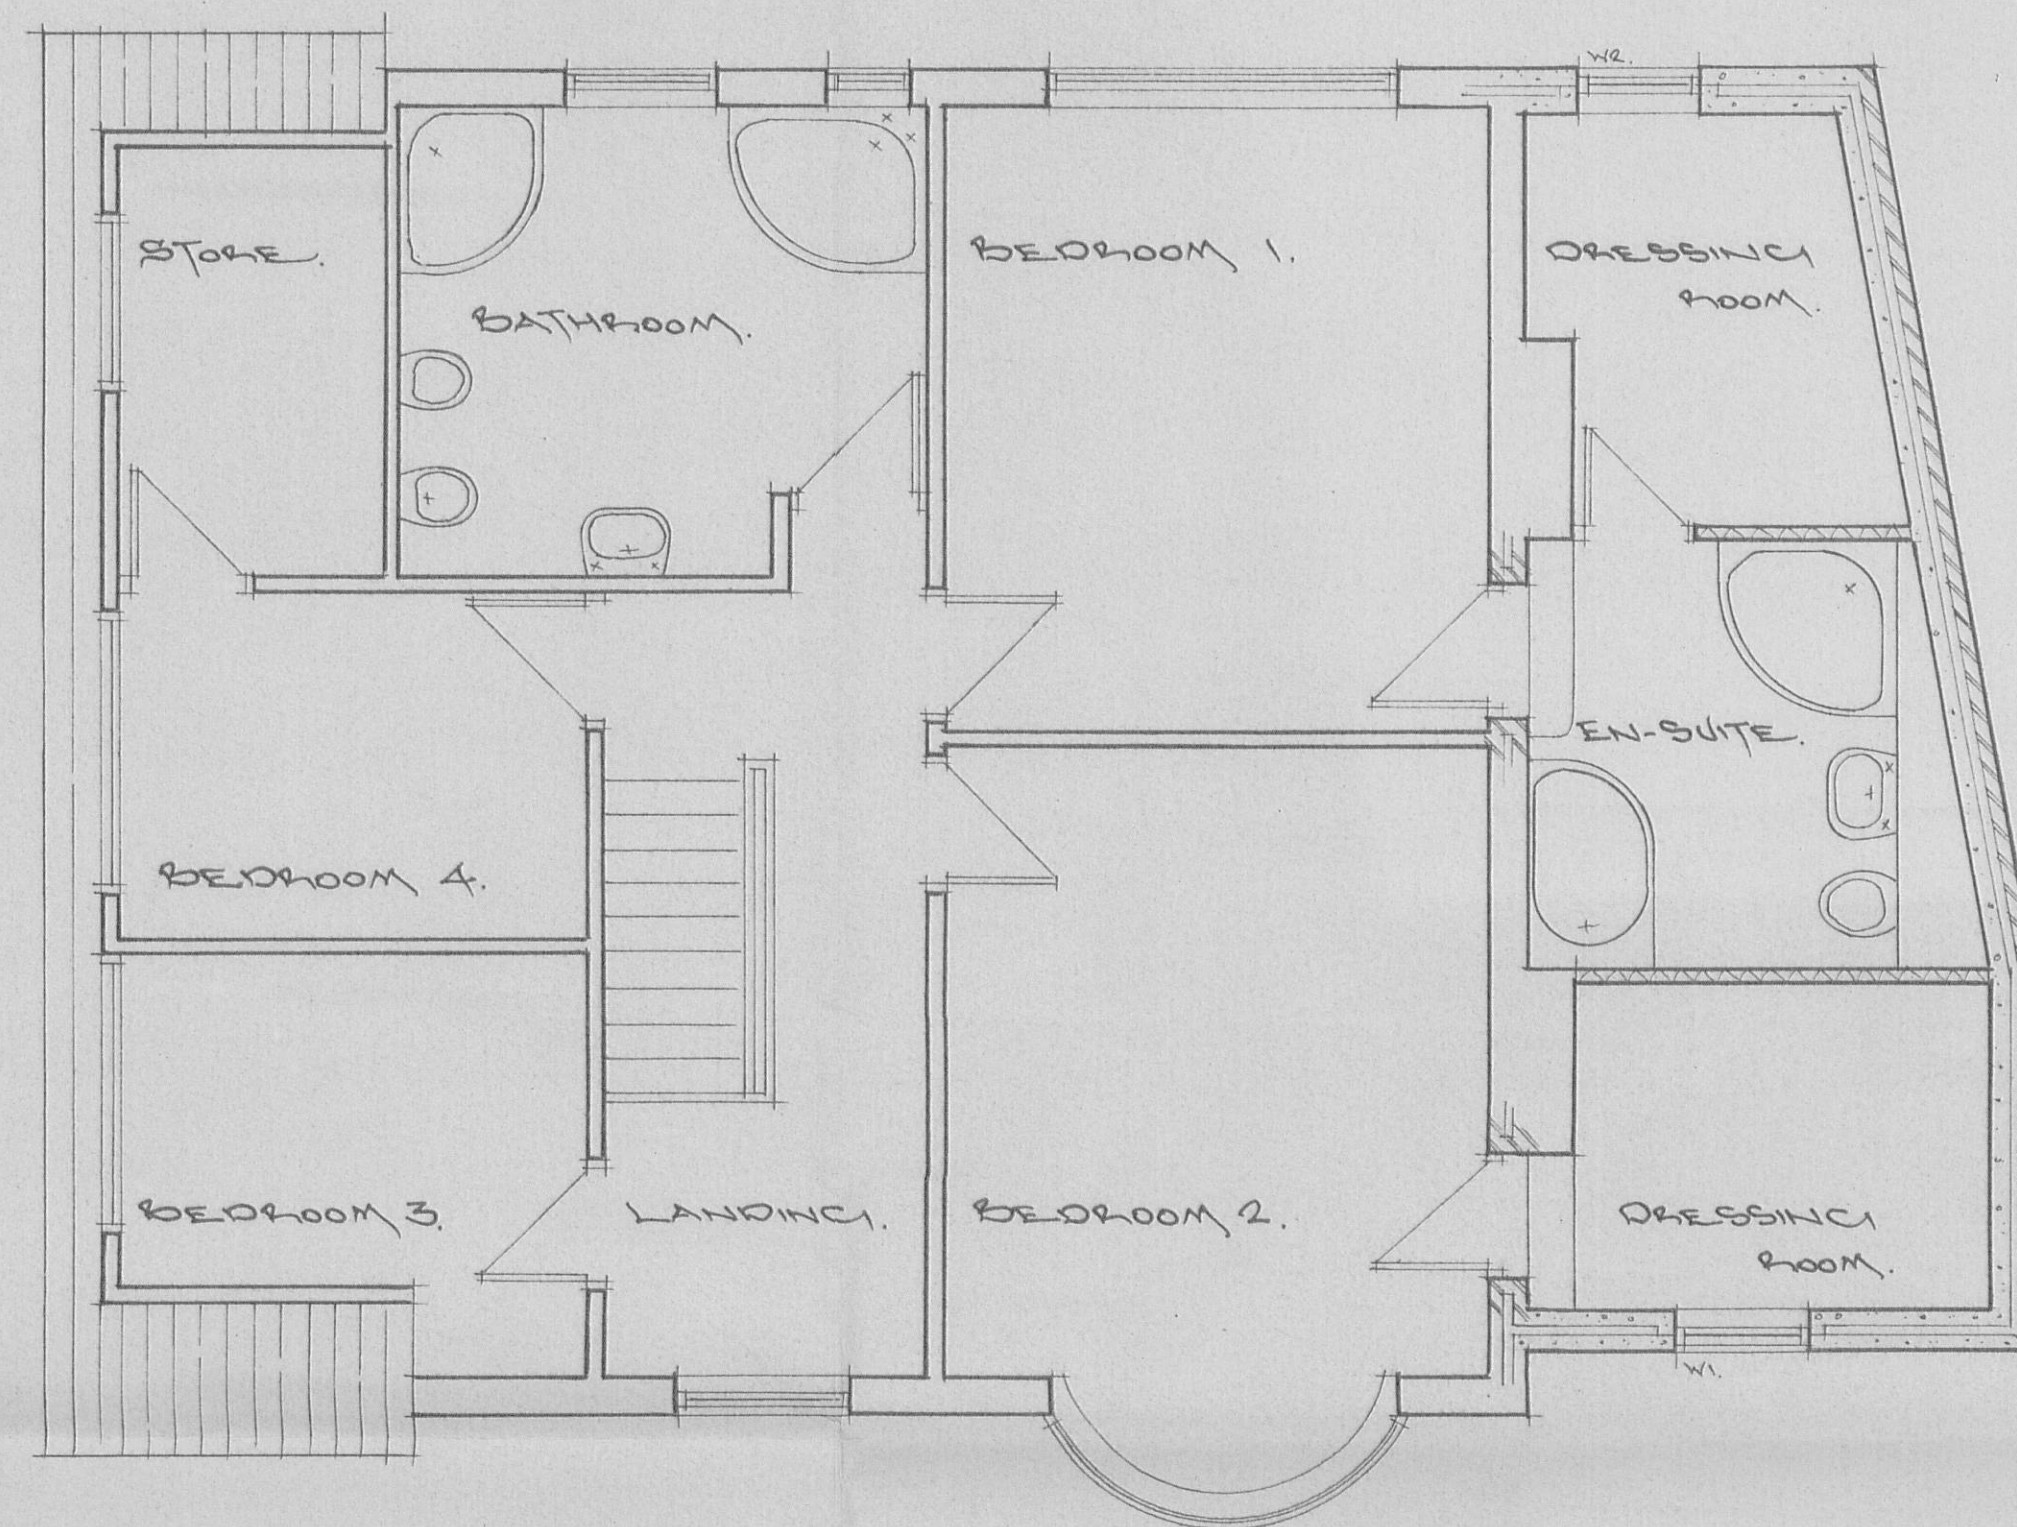

Proposed F. F. plan.



Proposed South elevation.

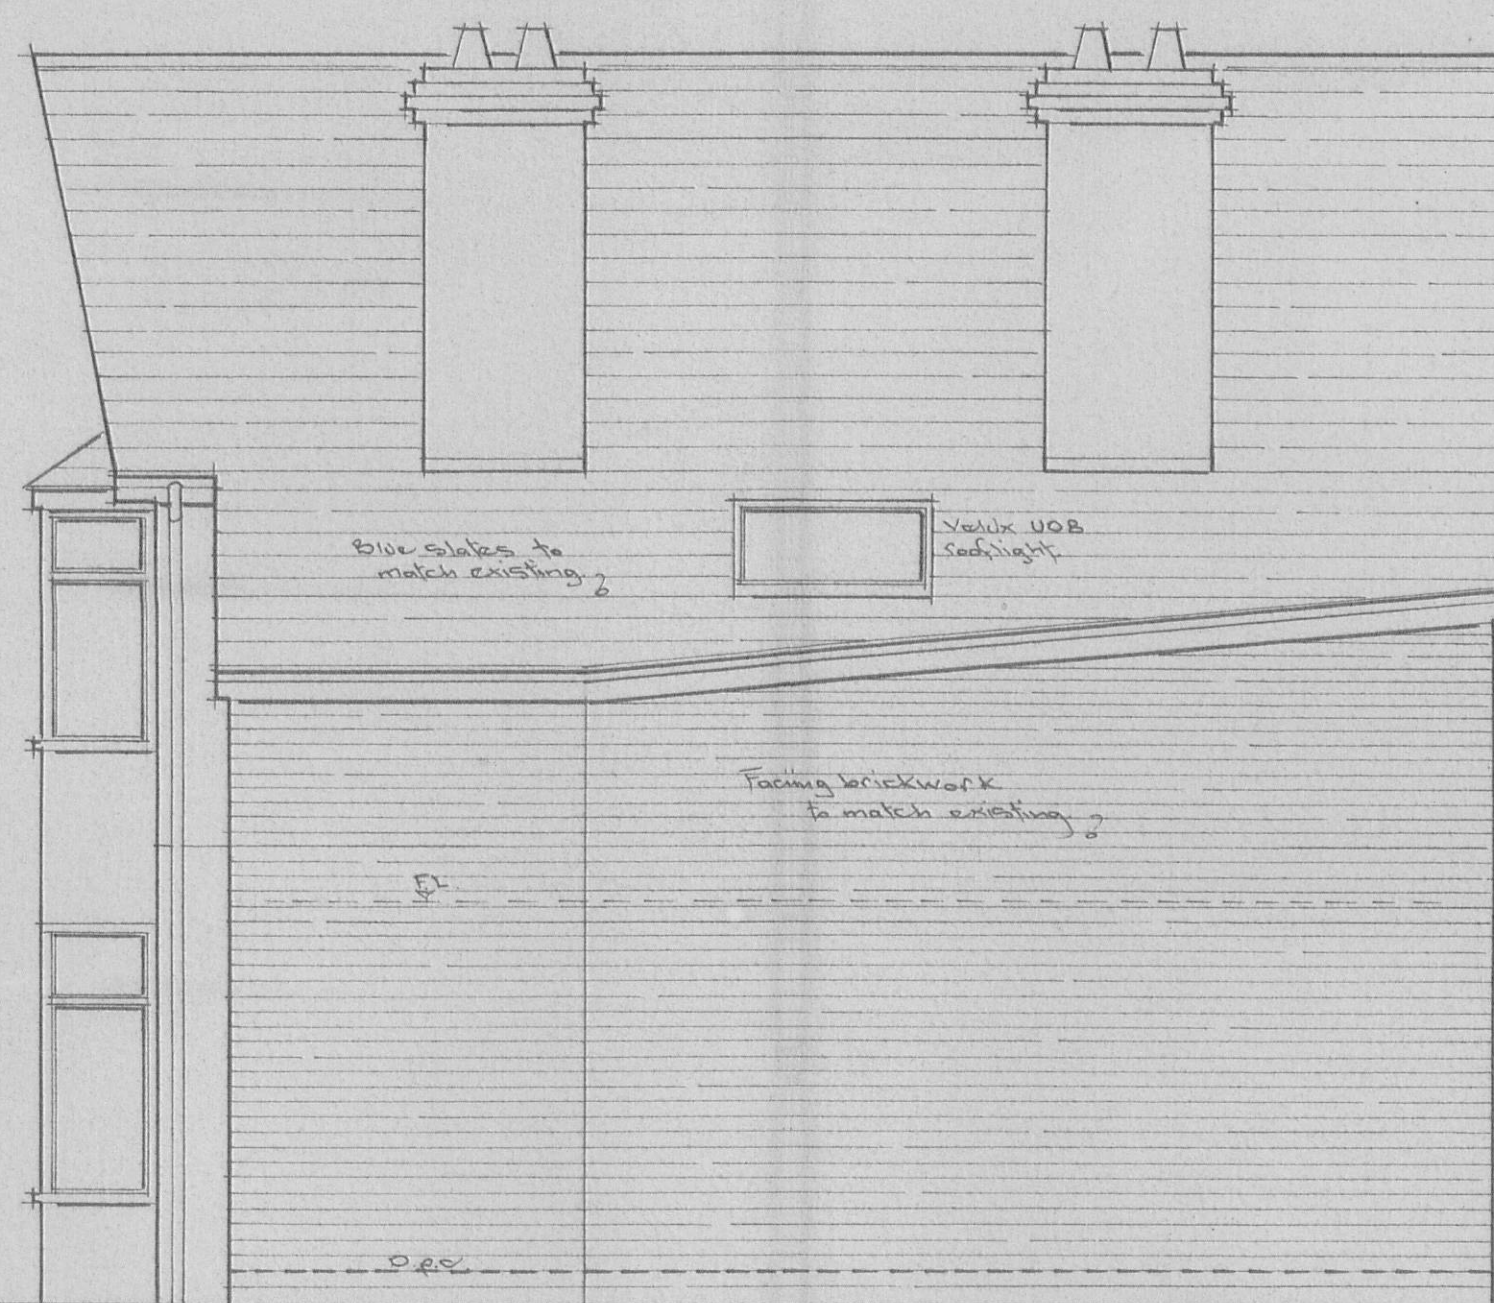

Proposed East elevation.



Proposed North elevation.