


This plan is reproduced from the ordnance survey map with the sanction of the Controller H.M. Stationary Office. Crown copyright reserved. This plan is published for the convenience of identification only and although believed to be correct its accuracy is not guaranteed. It is expressly excluded from any contract.

320120246P

AMENDED PLANS RECEIVED

DATE 24 JAN 2013

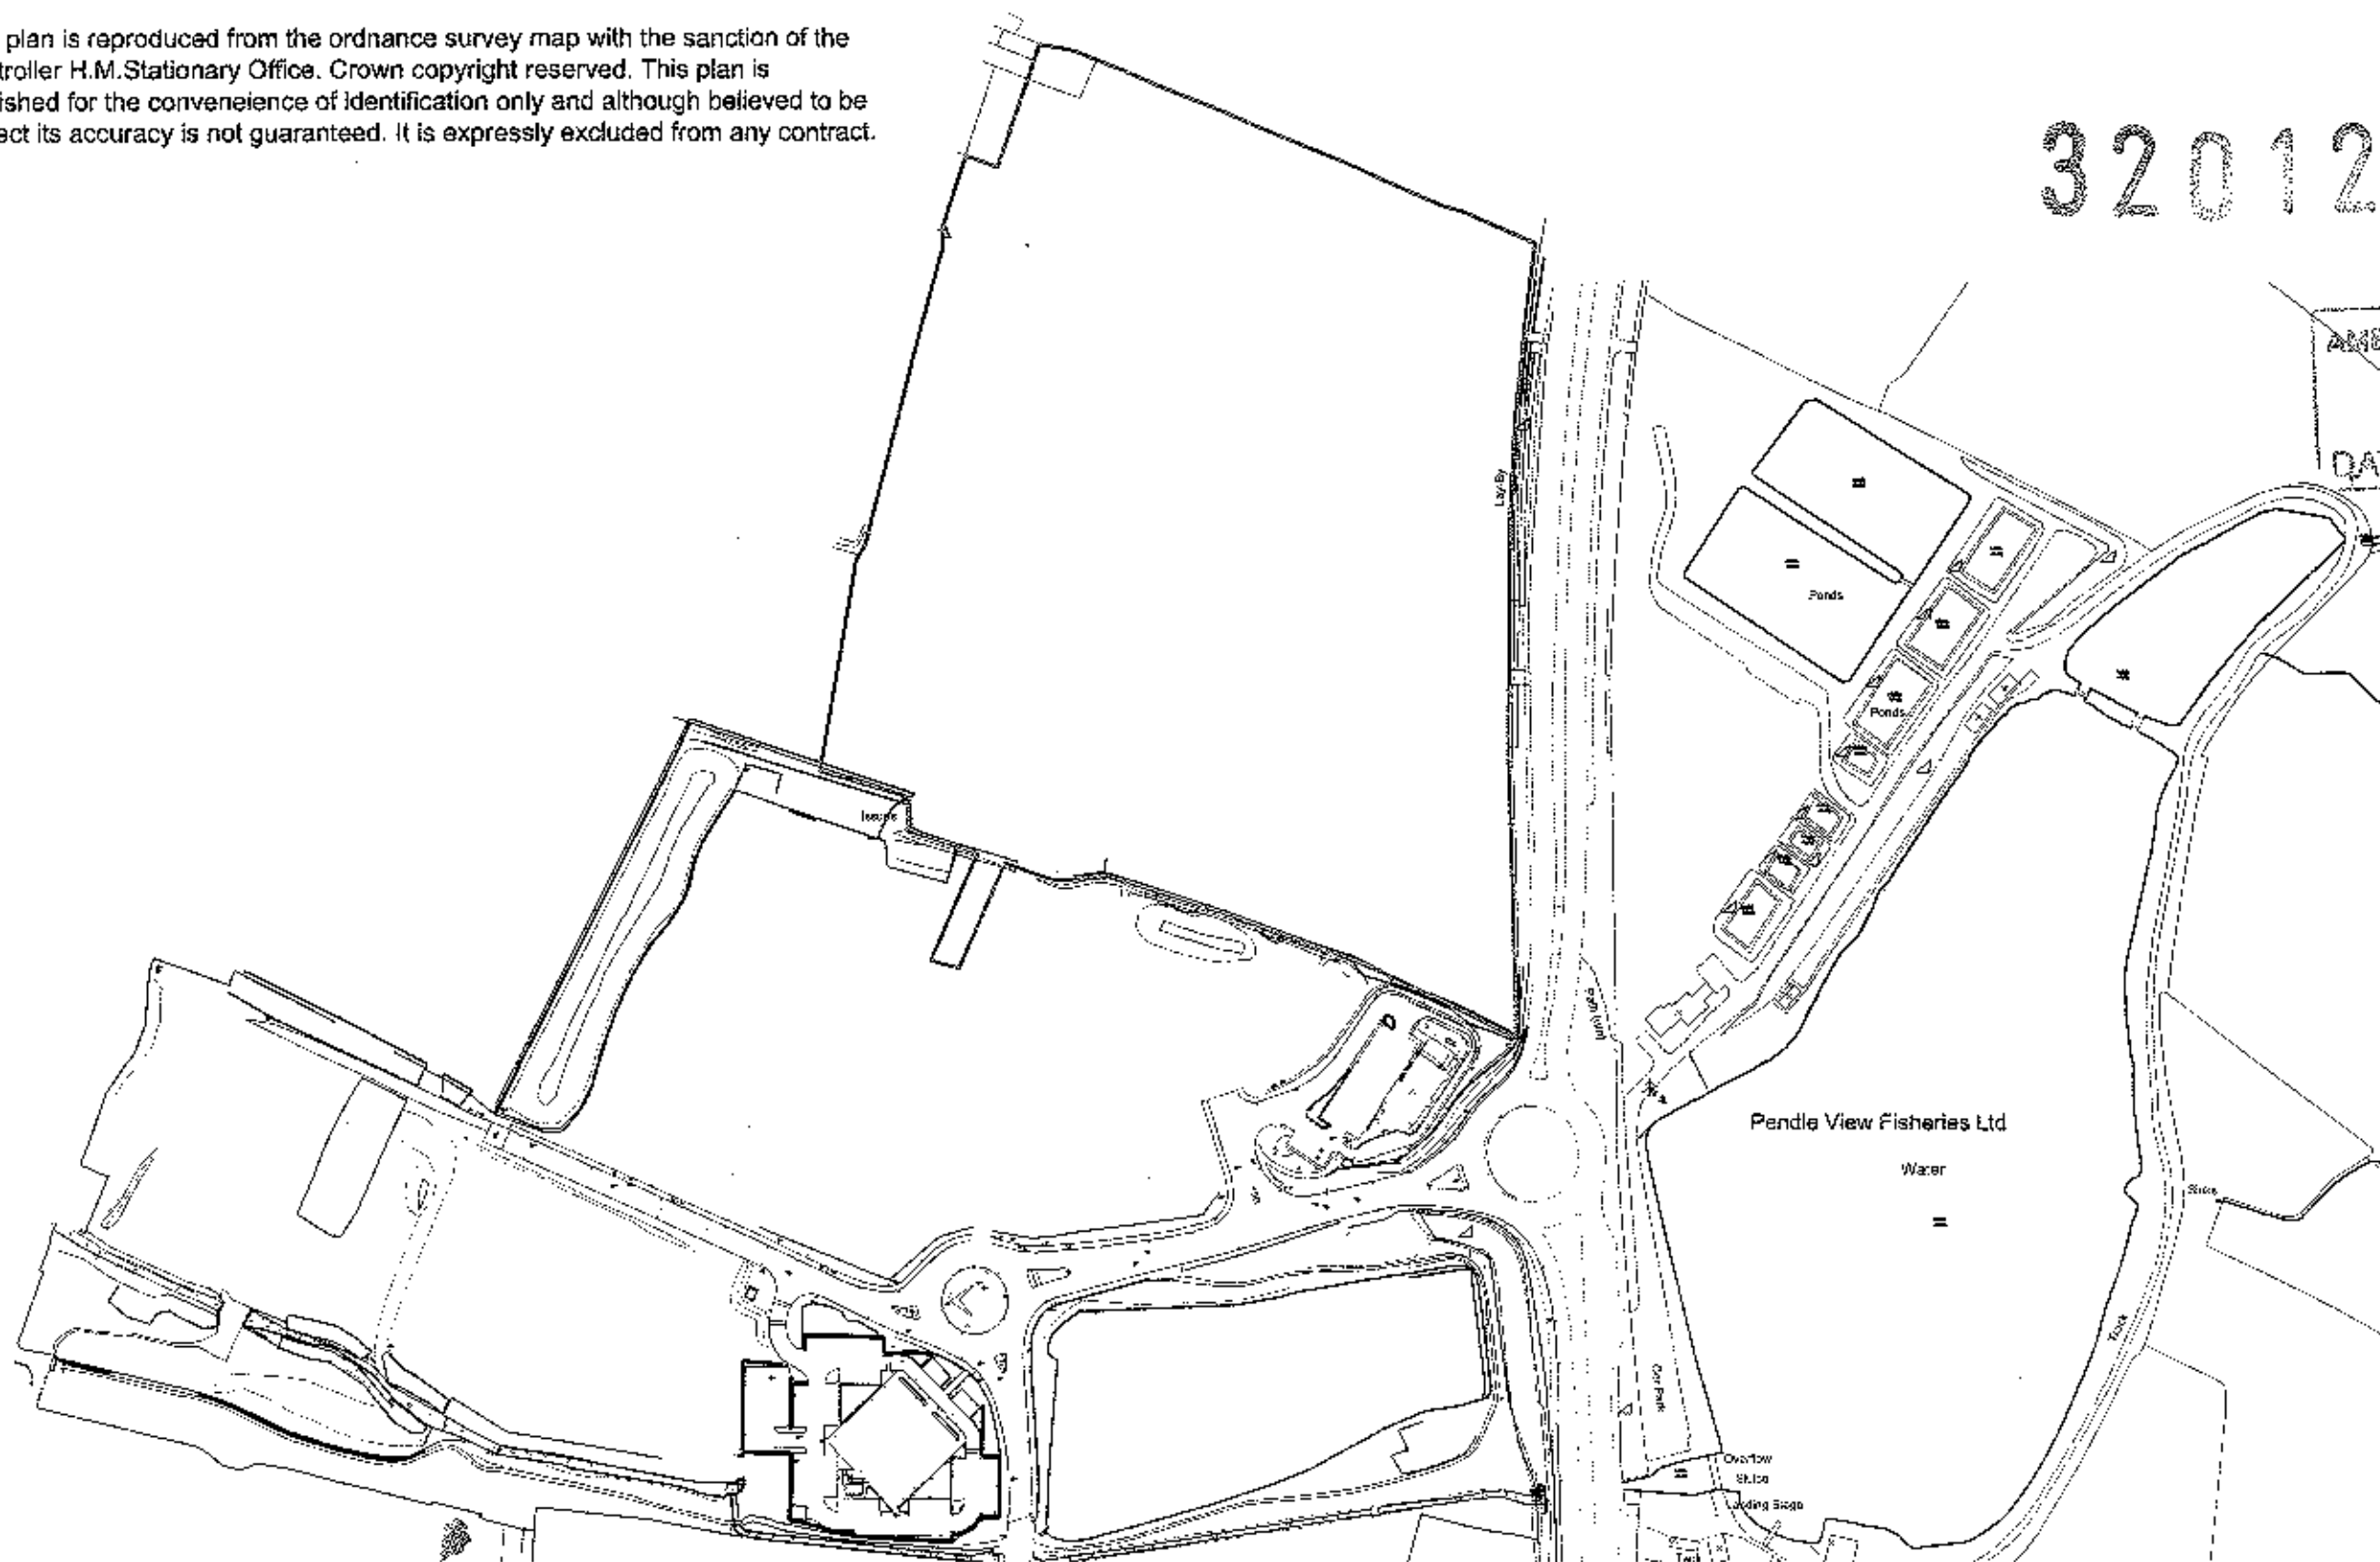

SITE LOCATION PLAN

Site: Proposed Development
Barrow Brook Business Village
Clitheroe

Client: Edward Hine LPA

Drawn: DS

Date: 08.03.12

Scale: 1:2500 @ A3

Project No: HINE/02 Dwg 01

Amendments:

Notes:

All work is to be carried out to the latest current British standards Codes of Practice and recognised working practices.
All work and materials should comply with Health and Safety legislation and to be approved by the Local Authority Planning / Building Control Officer.
All dimensions are in millimetres unless where explicitly shown otherwise. The contractor should check and clarify all dimensions as work proceeds and notify the design team of any discrepancies. Do not scale off the drawings, if in doubt ask.
Avalon Chartered Town Planning are not liable for work undertaken prior to Full Planning Consent and/or Building Regulations Approval

Avalon RTPi

Chartered Town Planning

Town Planning - Architectural Design - Building Regulations - Surveying

Phone: 01282 834834 Fax: 01282 451666

Web: www.avalontp.co.uk Email: planning@avalontp.co.uk
2 Rixley Business Centre, Rodman Road, Burnley, Lancashire, BB10 2TY

Notes:

All work is to be carried out to the latest current British standards Codes of Practice and recognised working practices.


All work and materials should comply with Health and Safety legislation and to be approved by the Local Authority Planning / Building Control Officer.

All dimensions are in millimetres unless where explicitly shown otherwise.

The contractor should check and clarify all dimensions as work proceeds and notify the design team of any discrepancies.

Do not scale off the drawings, if in doubt ask.

Avalon Chartered Town Planning are not liable for work undertaken prior to Full Planning Consent and/or Building Regulations Approval

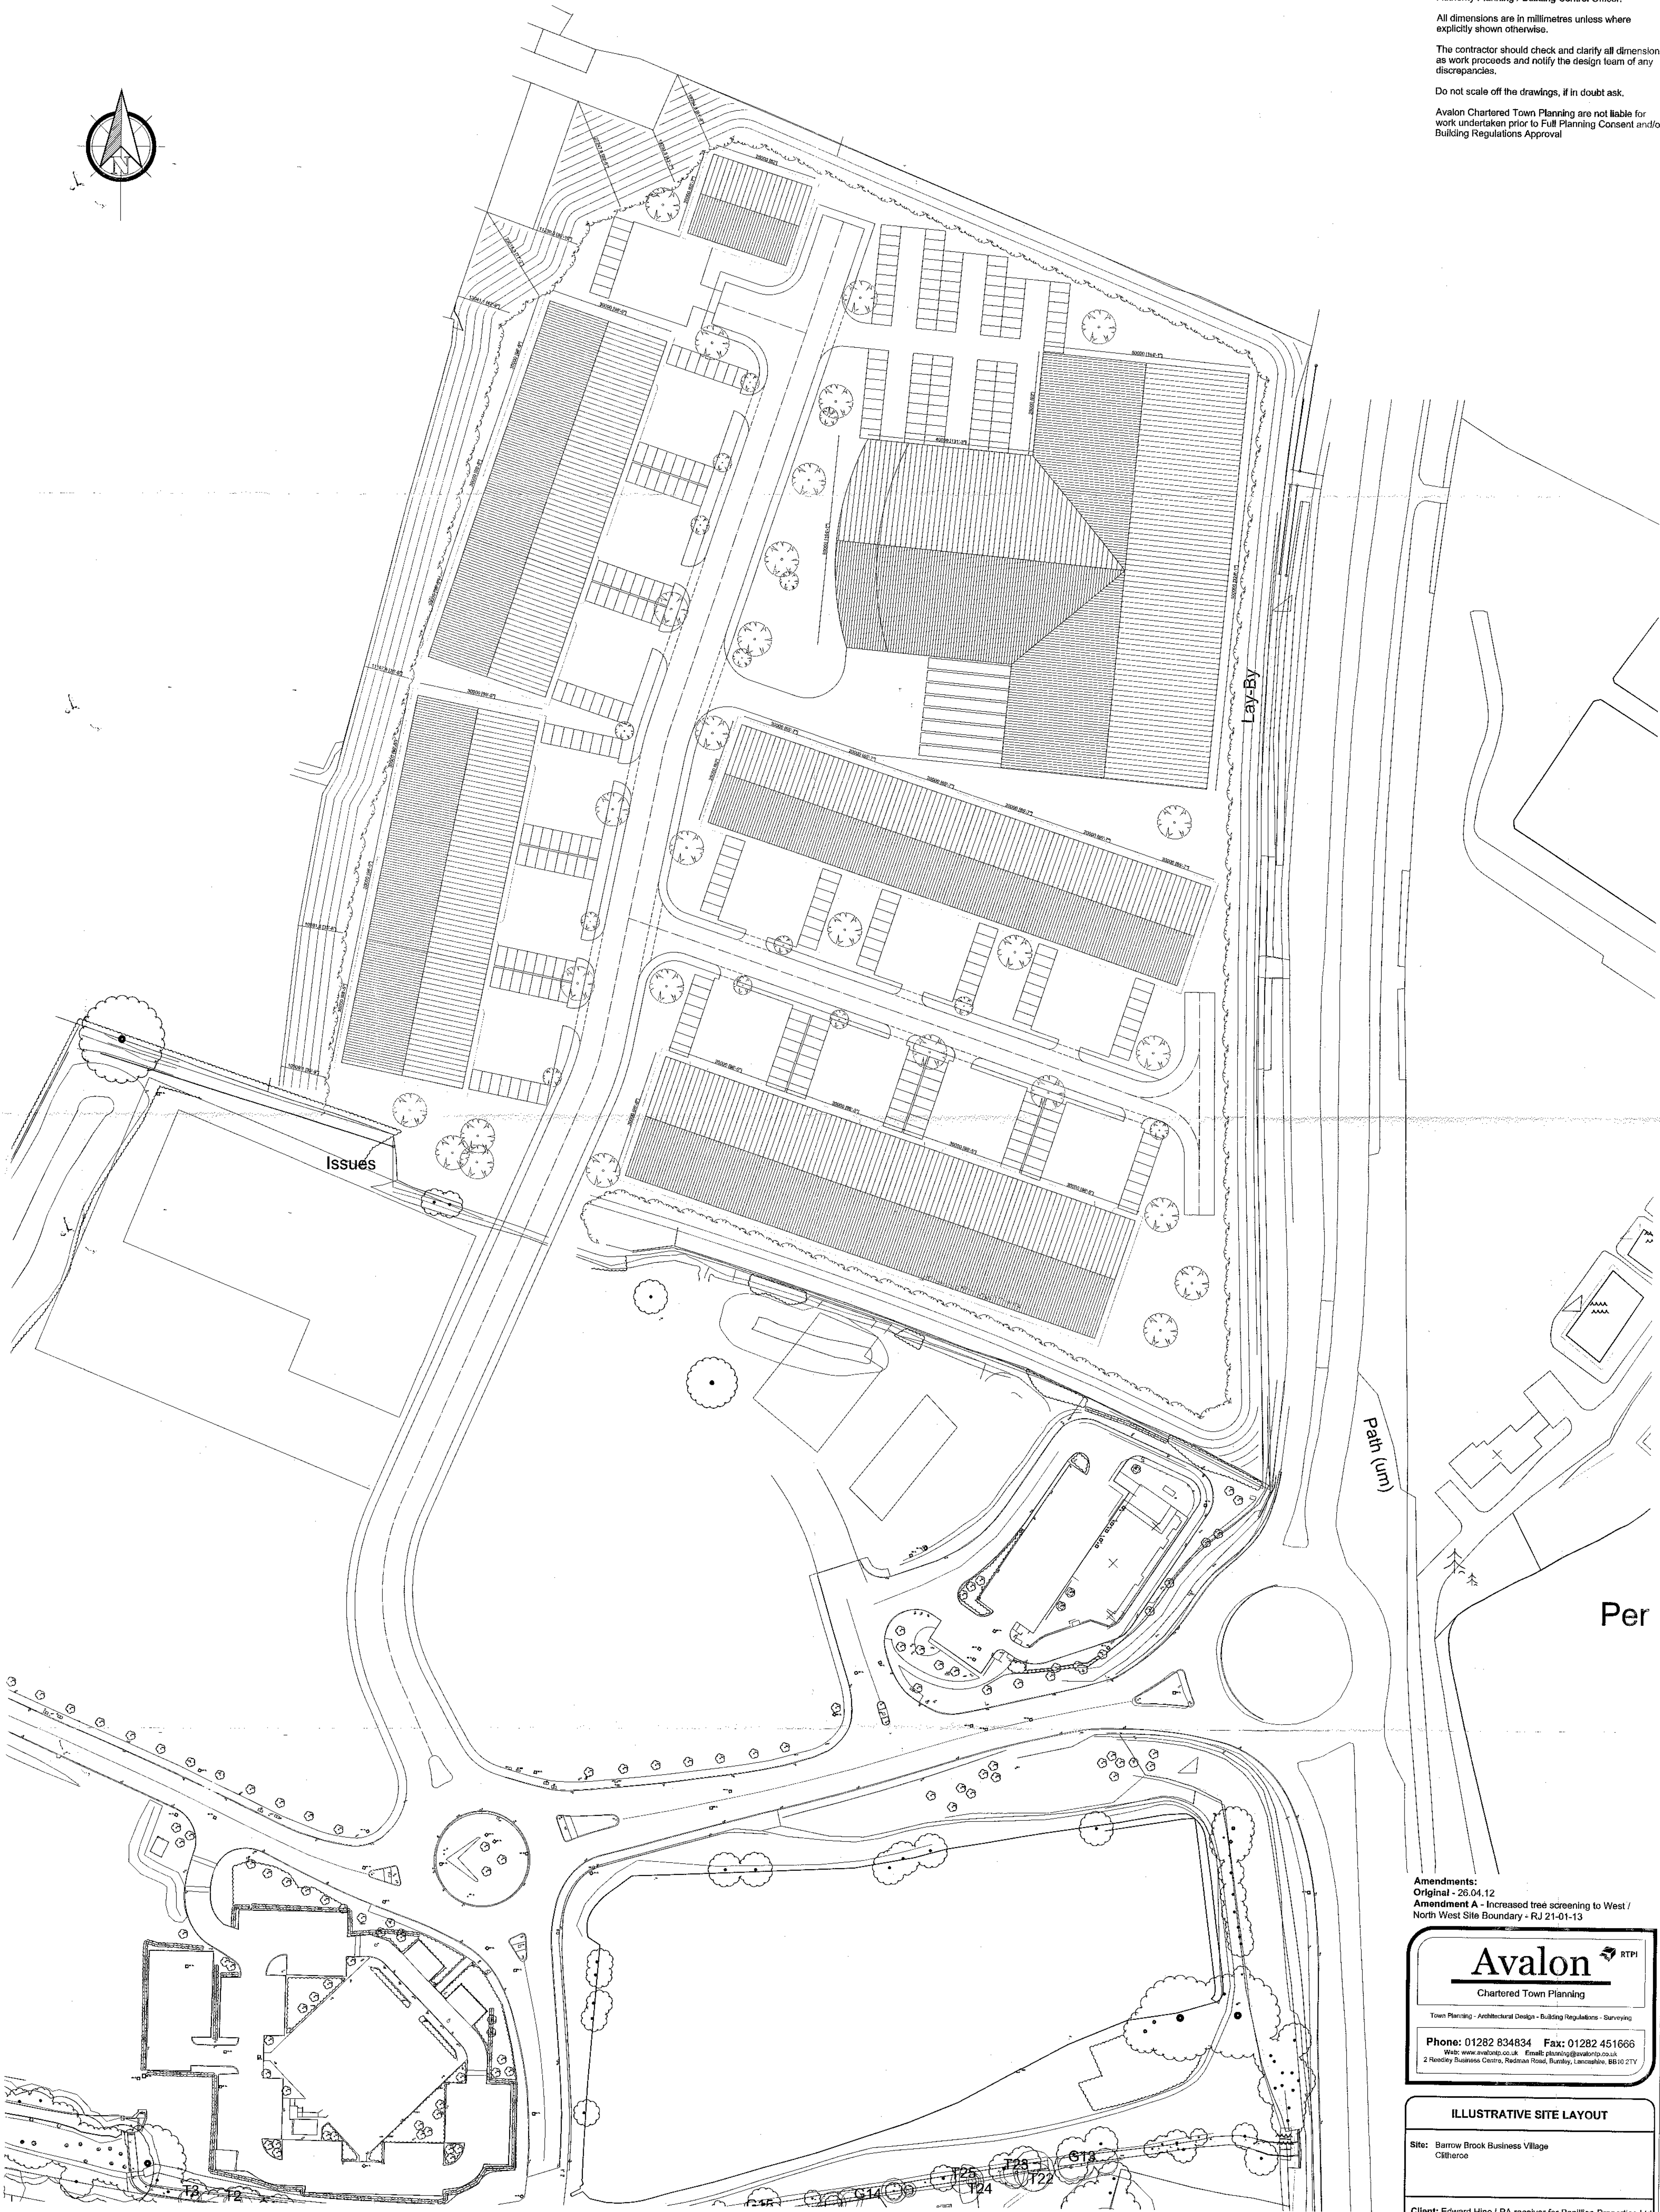

Amendments:
Original - 26.04.12
Amendment A - Increased tree screening to West / North West Site Boundary - RJ 21-01-13

Avalon RTPI
Chartered Town Planning
Town Planning - Architectural Design - Building Regulations - Surveying
Phone: 01282 834834 Fax: 01282 451666
Web: www.avalon.co.uk Email: planning@avalon.co.uk
2 Rensley Business Centre, Reddish Road, Runcorn, Lancashire, BB10 2TY

ILLUSTRATIVE SITE LAYOUT			
Site: Barrow Brook Business Village Chilfence			
Client: Edward Hine LPA receiver for Papillon Properties Ltd			
Date: 21.01.13	Scale: 1:500 @ A0		
Project No: HINE/02 Dwg 03A	Drawn: RJ		
Amendments:	A		

3201203 48P
AMENDED PLANS RECEIVED
DATE 24 JAN 2013