



NOTES

This drawing is the property of Marshal Peters Associates Limited. Copyright is reserved by them and the drawing is issued on the condition that it is not copied in whole or in part without the express written consent of Marshal Peters Associates Limited.

Dimensions should not be scaled. All dimensions to be checked on site by the contractor prior to commencement of the works.

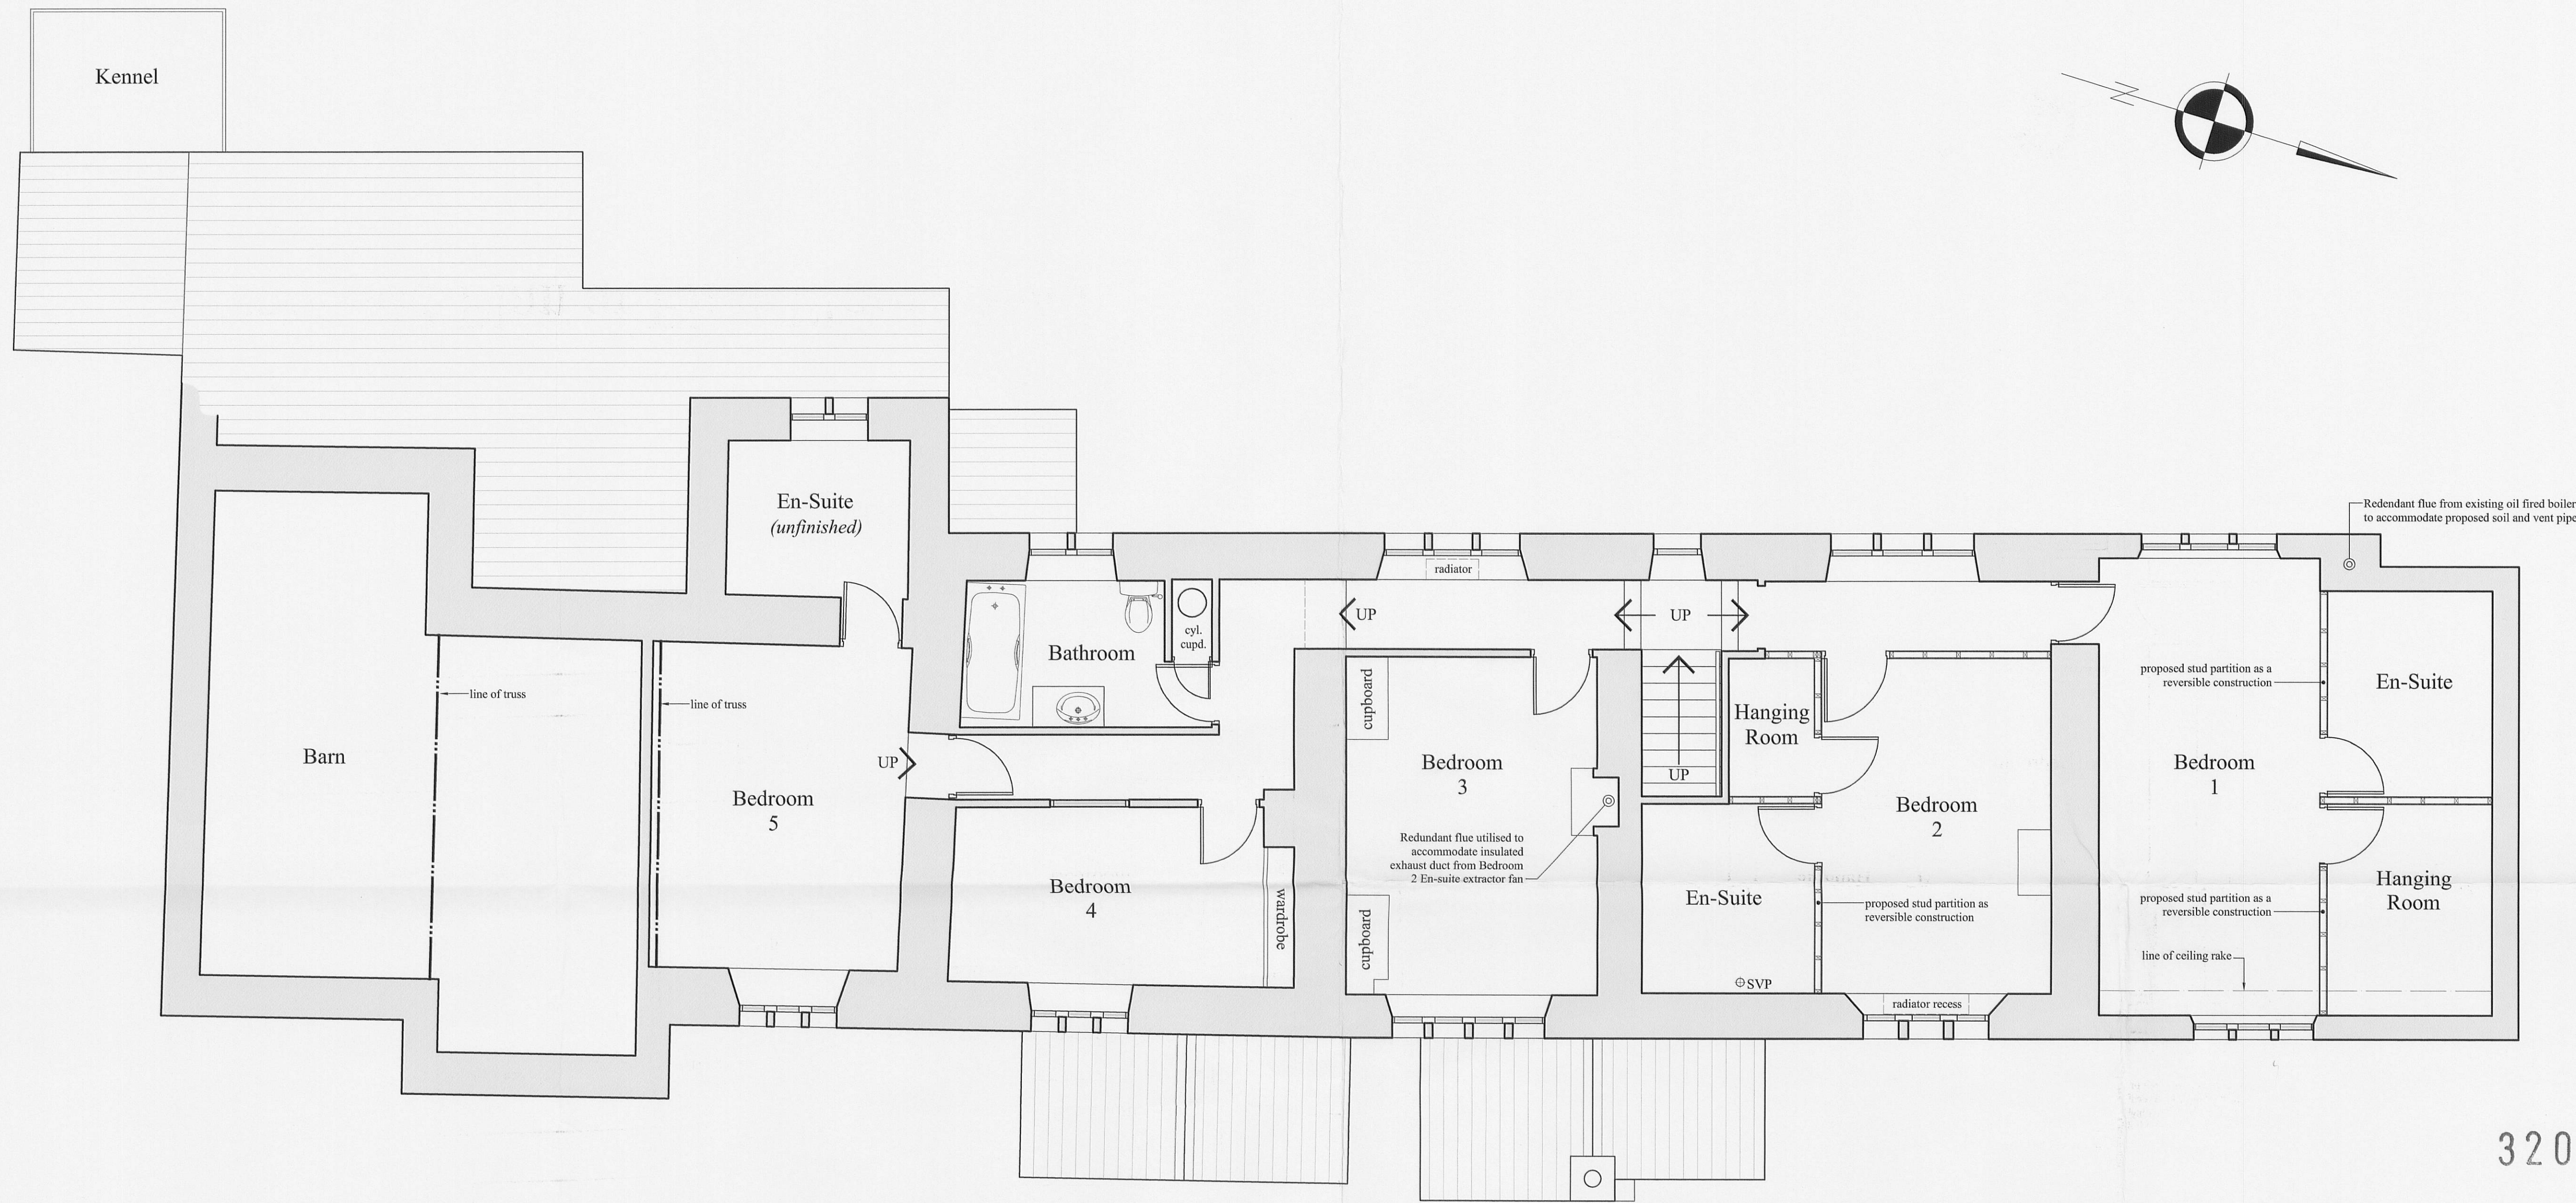

Proposed Plan at First Floor Level

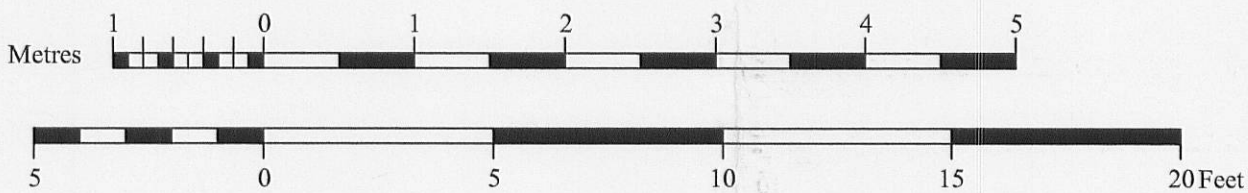

320120366P

Revision	Date

Marshal Peters Associates

Chartered Surveyors &
Historic Building Consultants

Office 4 Brookside Barn
Downham
Clitheroe
BB7 4BP

Telephone
Facsimile
Email

01200 440650
01200 440032
survey@bpinternet.com

PROPOSED ALTERATIONS to
RED SYKE GATE
TWISTON, CLITHEROE
for
The Trustees of The Hon. R.C.
Assheton's Settlement

Title
PROPOSED (FF)

Drawing no.
2359: 07

Revision

Scale Drawn Date