


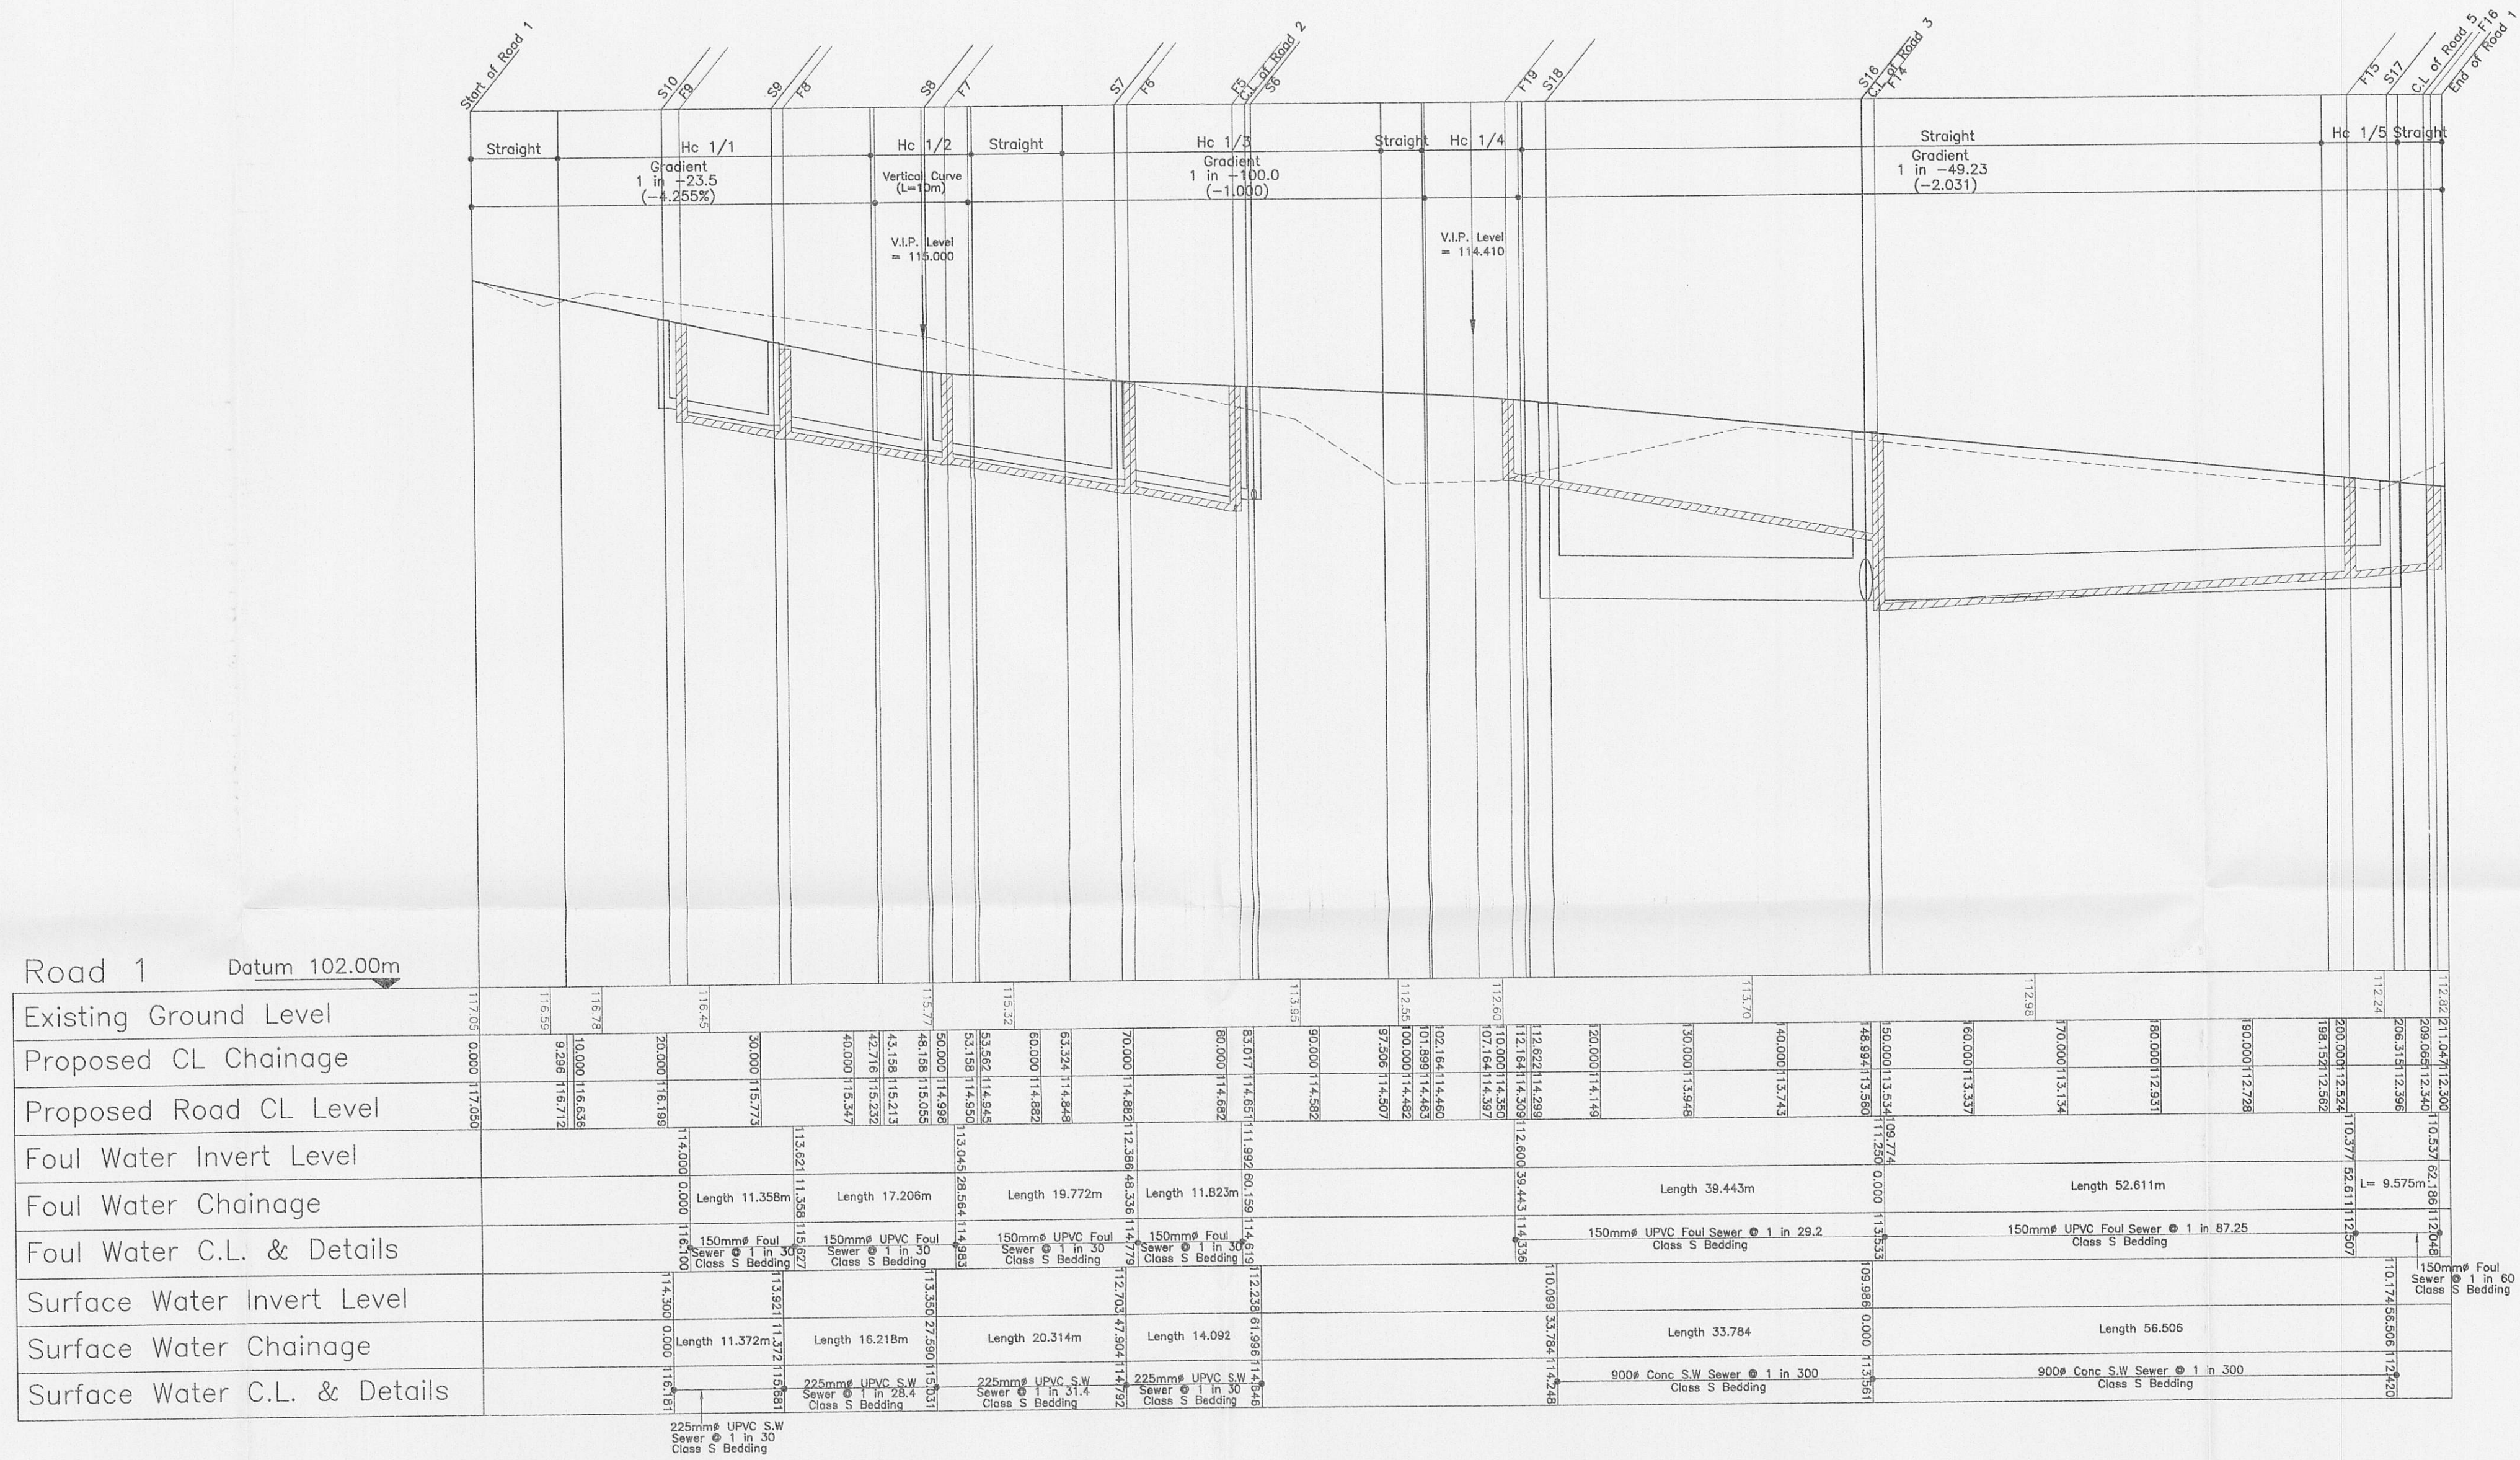

Longitudinal Section Road 1

320120372 P

NOTES

- Setting out shall be undertaken using only the information given. Distances should not be scaled from this drawing.
- All sewers and highway drainage shall be constructed in accordance with Sewers for Adoption 6th Edition and United Utilities Details & Guidelines.
- A minimum 150mm Concrete Protection shall be provided to all sewers with cover of less than 1.2m in highway areas.
- Sewers shall have a minimum cover of 0.9m.
- Where "Ultra Rib" UPVC pipes (or similar approved) are used in adoptable drainage they shall still be handled and laid in accordance with the specification and guidance issued by the High performance Pipe Association
- A Class S Bed and surround must be used for such pipes. Trench backfill in highways to within 1m of highway shall, as directed by the Highway Authority be a suitable granular material all in accordance with Sewers for adoption
- Plastic pipes must comply with WIS 4-35-01

North Point	Project Dilworth Lane Longridge	Ironsides Farrar Environmental Planners Civil Engineers Landscape Architects Graphic Design 3 Walsley Court MANCHESTER M20 3NU Tel. 0161 703 8801 Fax. 0161 703 8279 manchester@ironsidesfarrar.com
Quality Ass.	Client Rowland Homes	
	Title Longitudinal Sections Road 1	
Original Set	Drawn JCM Checked By JCM Date 13.01.12 Scale Horiz 1:500 Vert 1:100	
Drawing No. 3891/3/1		Revision