



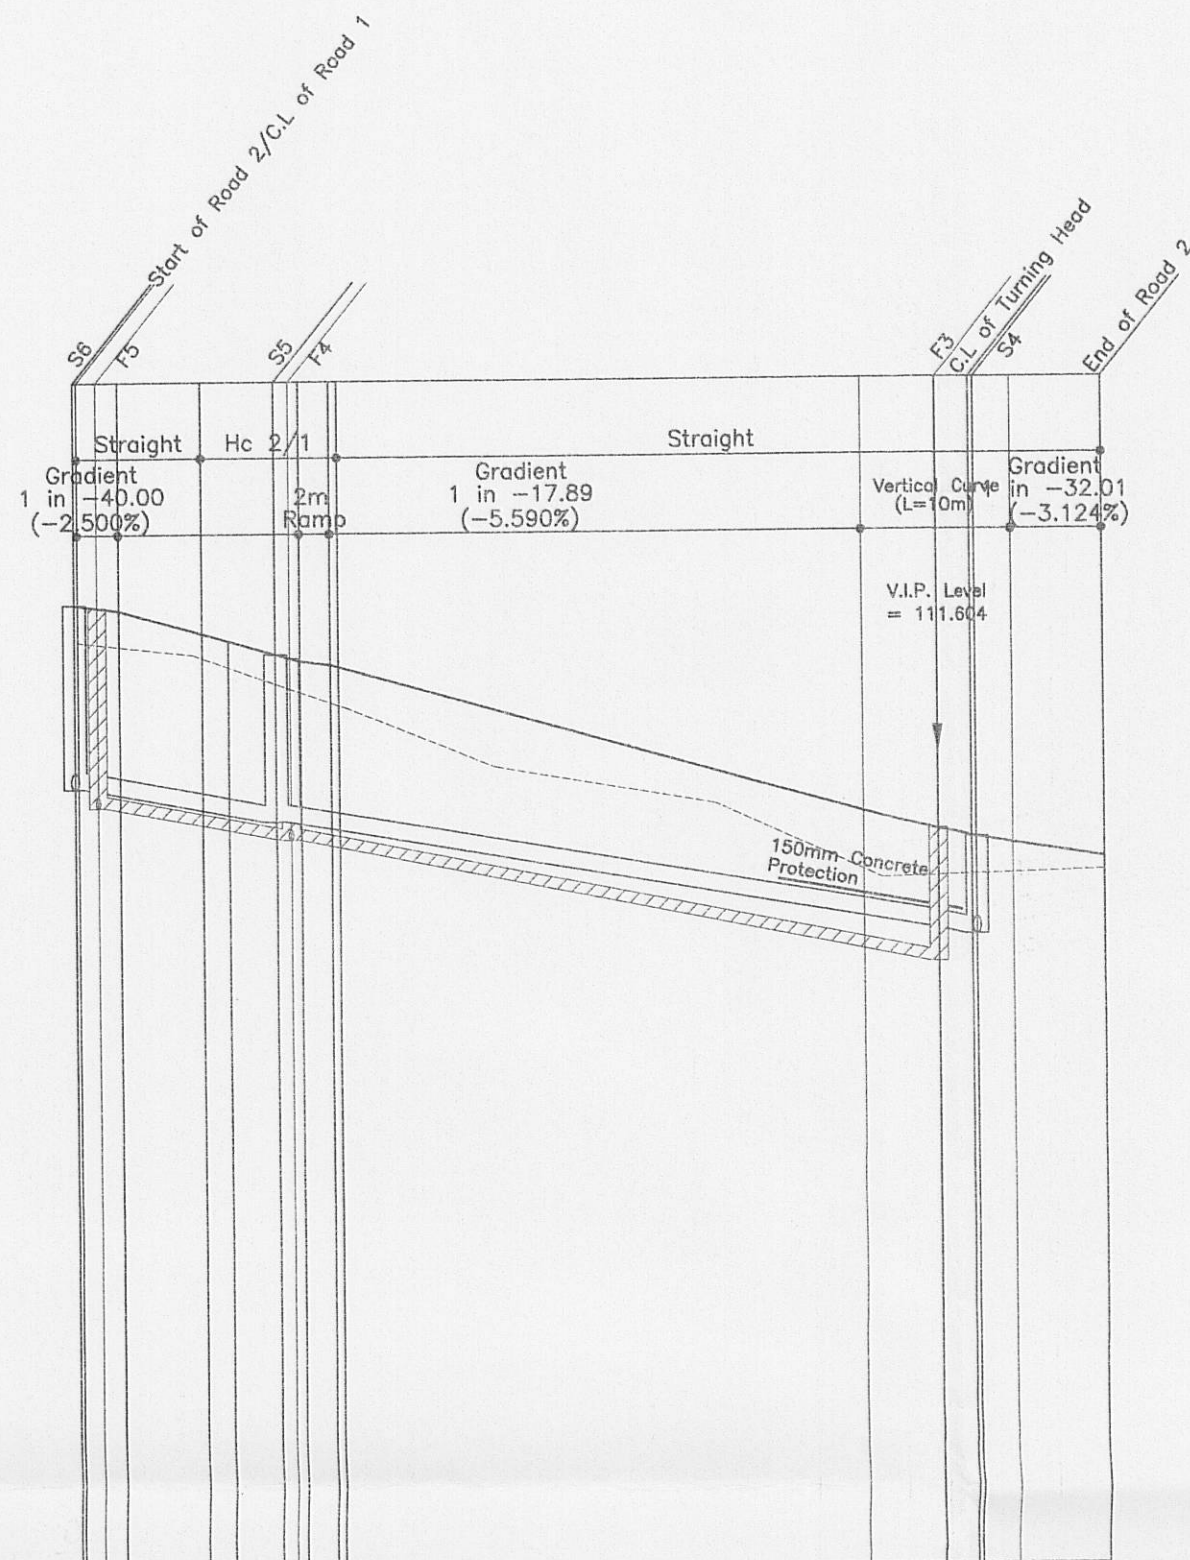

Road 2	Datum 102.00m

Longitudinal Section Road 2

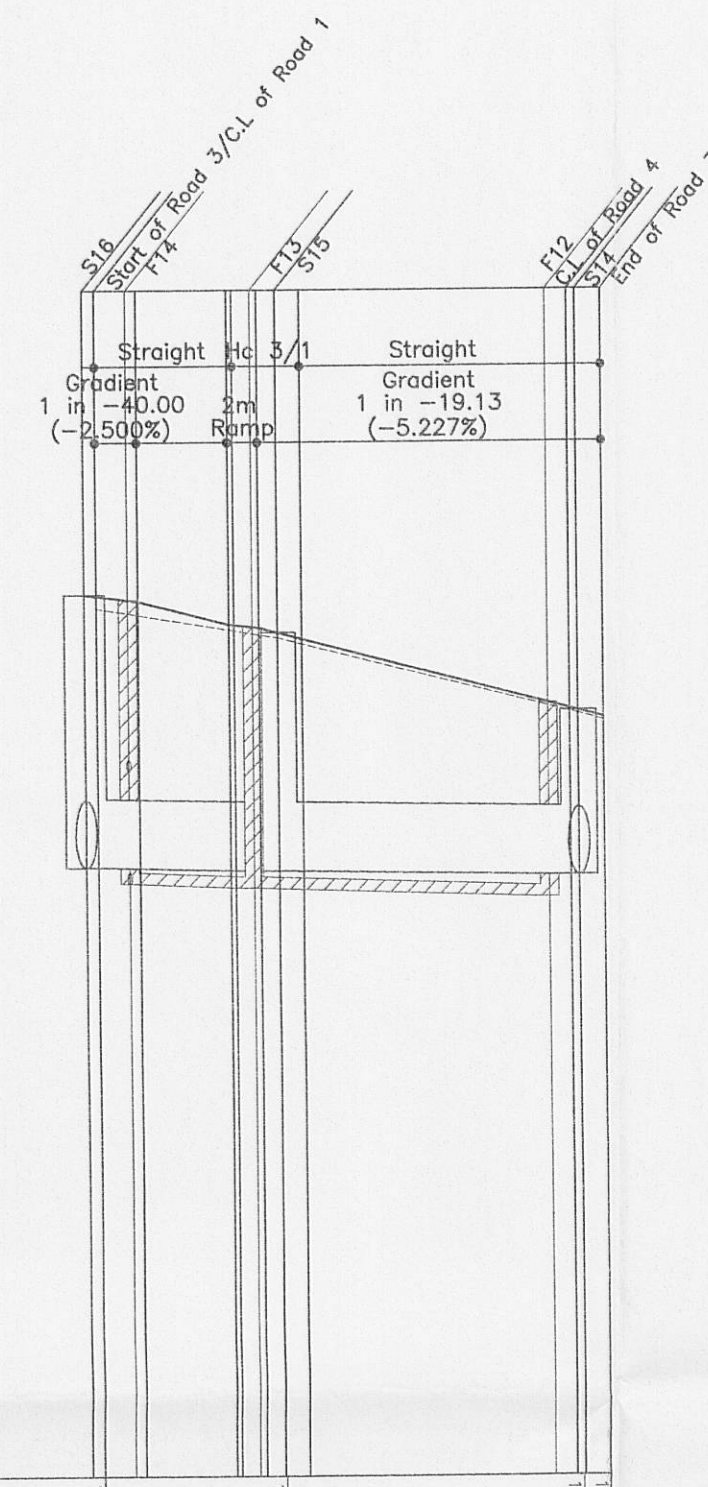

Road 3	Datum 102.00m

Longitudinal Section Road 3

320120372 P

NOTES

- Setting out shall be undertaken using only the information given. Distances should not be scaled from this drawing.
- All sewers and highway drainage shall be constructed in accordance with Sewers for Adoption 6th Edition and United Utilities Details & Guidelines.
- A minimum 150mm Concrete Protection shall be provided to all sewers with cover of less than 1.2m in highway areas.
- Sewers shall have a minimum cover of 0.9m.
- Where "Ultra Rib" UPVC pipes (or similar approved) are used in adoptable drainage they shall still be handled and laid in accordance with the specification and guidance issued by the High performance Pipe Association

- A Class S Bed and surround must be used for such pipes. Trench backfill in highways to within 1m of highway shall, as directed by the Highway Authority be a suitable granular material all in accordance with Sewers for adoption
- Plastic pipes must comply with WIS 4-35-01

North Point	Project	Dilworth Lane Longridge	Ironsides Farrar Environmental Planners Civil Engineers Landscape Architects Graphic Design 3 Worsley Court MANCHESTER M28 3NJ Tel: 0161 703 8801 Fax: 0161 703 8279 manchester@ironsidesfarrar.com EDINBURGH BELLSHILL
Quality Ass	Client	Rowland Homes	
UKAS	Drawn	JCM	
Original Set	Checked By	JCM	
A1	Scale	13.01.12	3891/3/2